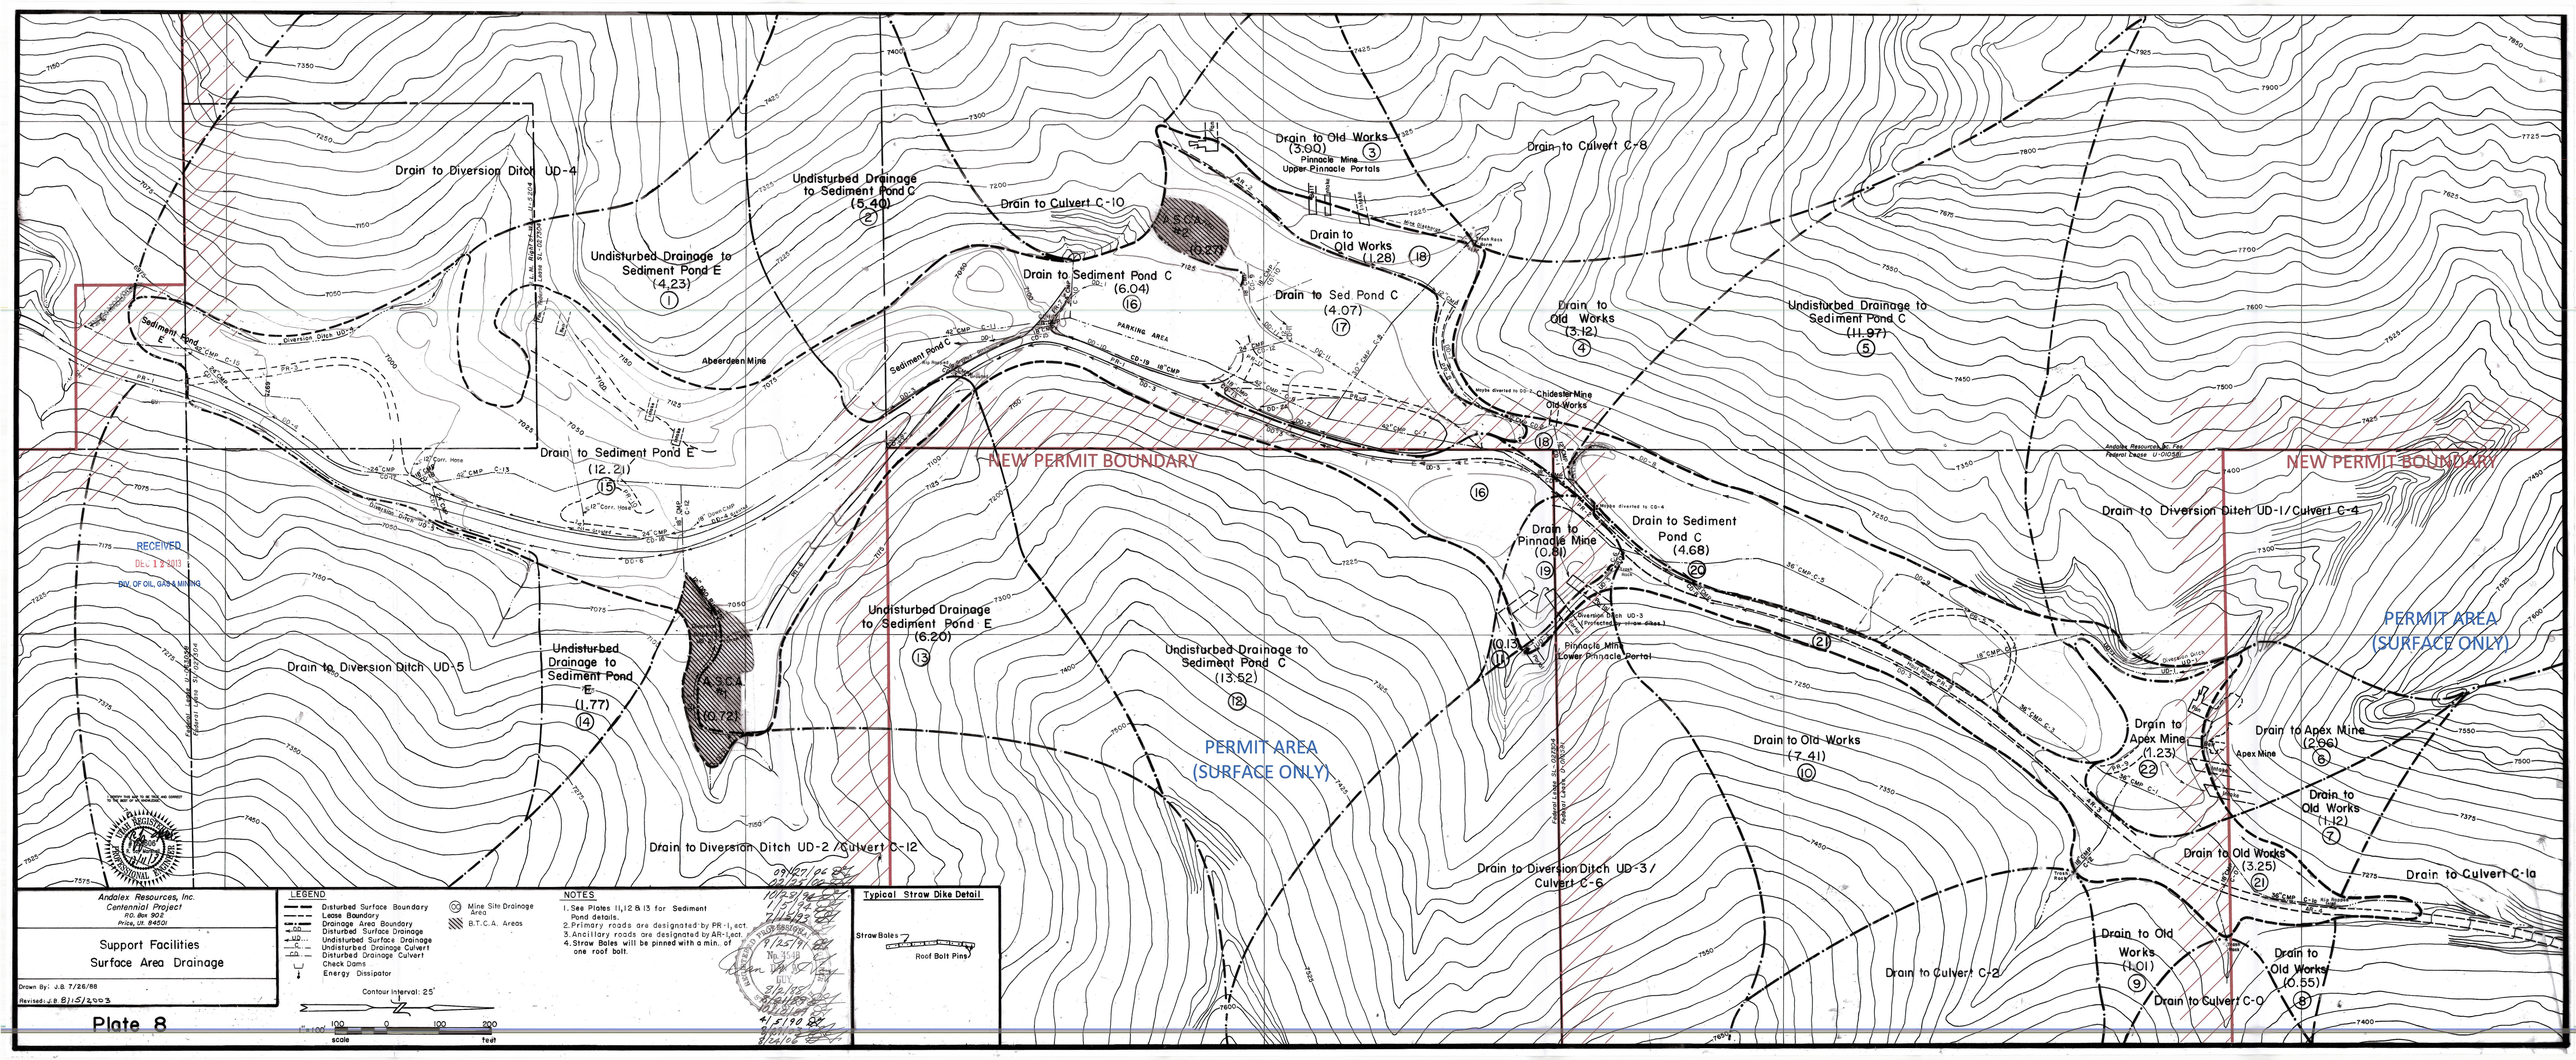

Andalex Resources, Inc.
Centennial Project
P.O. Box 902
Price, Ut. 84501

Support Facilities
Surface Area Drainage

Drawn By: J.B. 7/26/88
Revised: J.B. 8/15/2003

Plate 8

LEGEND

- Disturbed Surface Boundary
- Lease Boundary
- Drainage Area Boundary
- Disturbed Surface Drainage
- Undisturbed Surface Drainage
- Undisturbed Drainage Culvert
- Disturbed Drainage Culvert
- Check Dams
- Energy Dissipator
- Mine Site Drainage Area
- B.T.C.A. Areas

Contour Interval: 25'

scale 100 0 100 200 feet

NOTES

1. See Plates 11,12 & 13 for Sediment Pond details.
2. Primary roads are designated by PR-1, ect.
3. Ancillary roads are designated by AR-1,ect.
4. Straw Bales will be pinned with a min. of one roof bolt.

Typical Straw Dike Detail

Straw Bales

Roof Bolt Pins

09/27/90
09/21/90
1/5/92
7/16/92
9/25/91
9/21/89
9/21/89
9/21/89
9/21/89
9/21/90
8/21/02