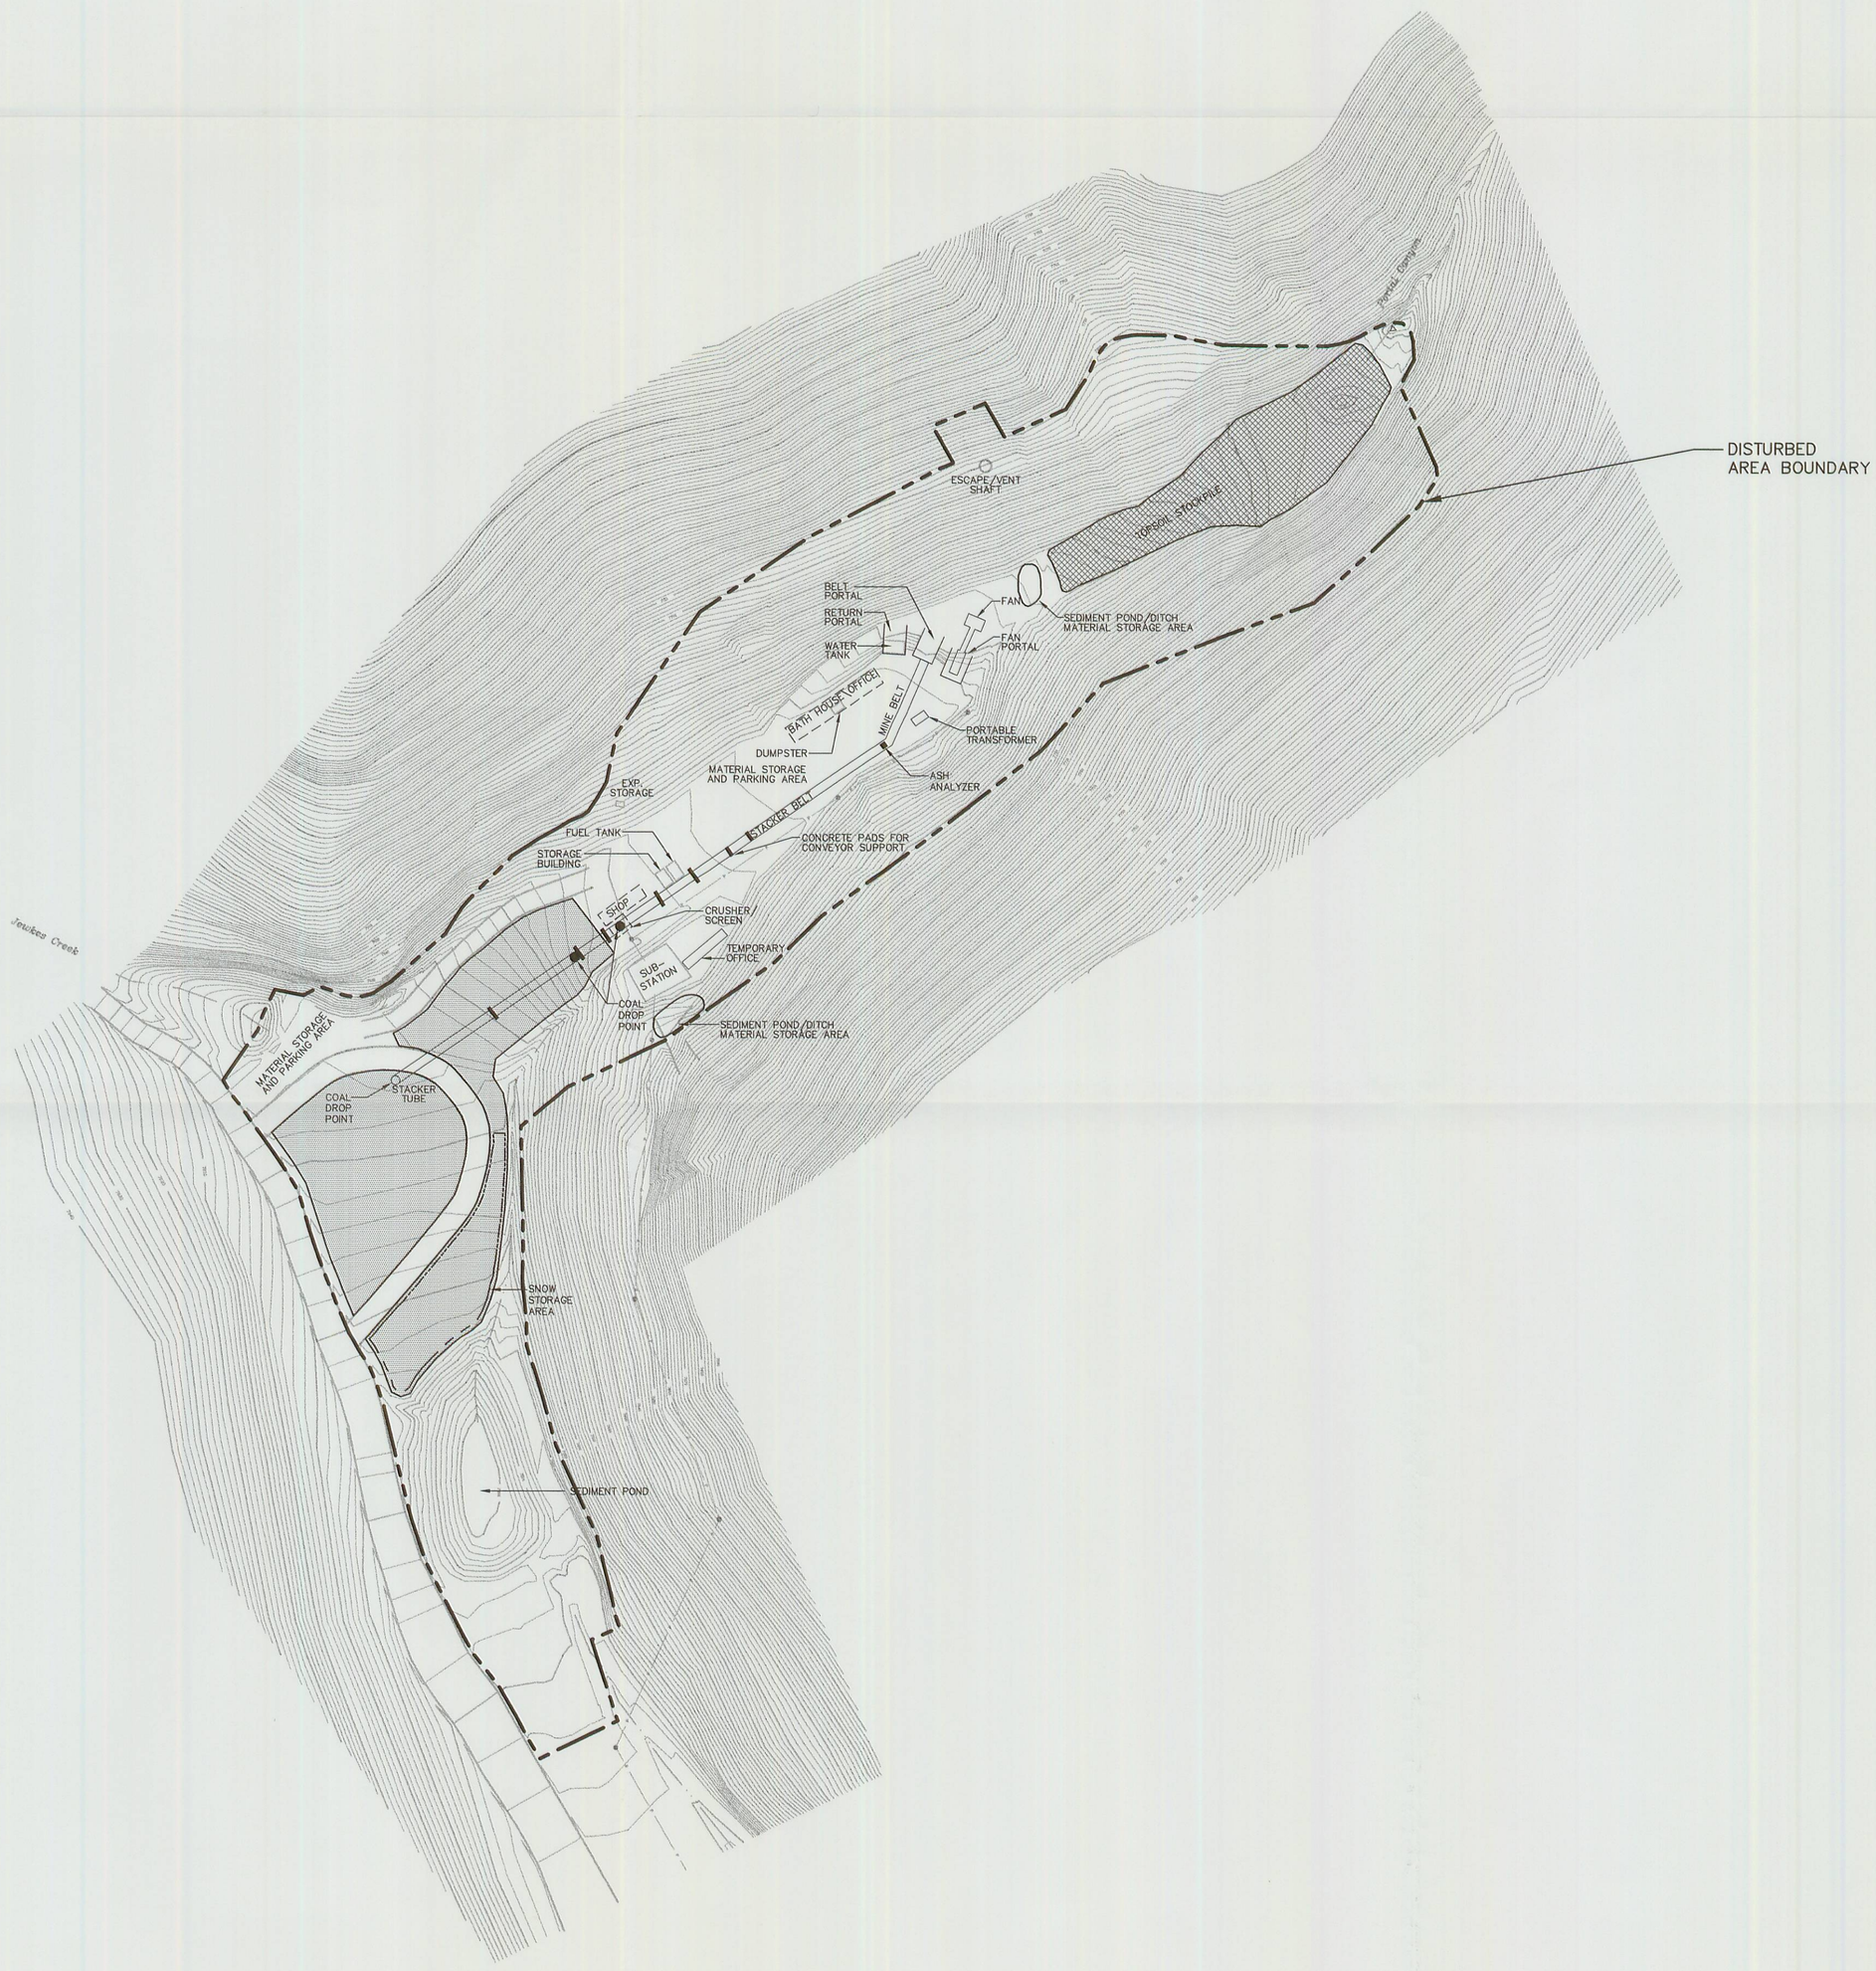

LEGEND

- POWER/TELEPHONE POLES
- UNIMPROVED ROAD
- IMPROVED GRAVEL ROAD
- STREAMS AND DITCHES
- SNOW STORAGE BOUNDARY LINE
- PROPOSED STRUCTURE
- COAL STORAGE AREA
- TOPSOIL STORAGE AREA

N W E S

0' 100'

REVISION		
BY	DATE	DESCRIPTION
VSM	2-9-98	
1		
VSM	2-26-99	
2		
VSM	5-31-99	
3		
4		
5		
6		

LODESTAR ENERGY MOUNTAIN OPERATIONS

LODESTAR ENERGY, INC.
HORIZON MINE
HC35 BOX 370
HELPER, UTAH 84526

PLATE 1

SURFACE FACILITIES

DRAWN BY: SWF	CHECKED BY: RBW	DATE: 1-15-98
APPROVED BY: LDJ	AUTOCAD FILE: G:\UC692\01\DWG\PLT5-2.DWG 1-20-00	

EarthFax Engineering, Inc.

RECEIVED
FEB 03 2000
DIVISION OF
OIL, GAS AND MINING