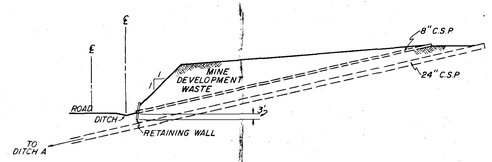

SECTION A-A'

SCALE 1" = 30'

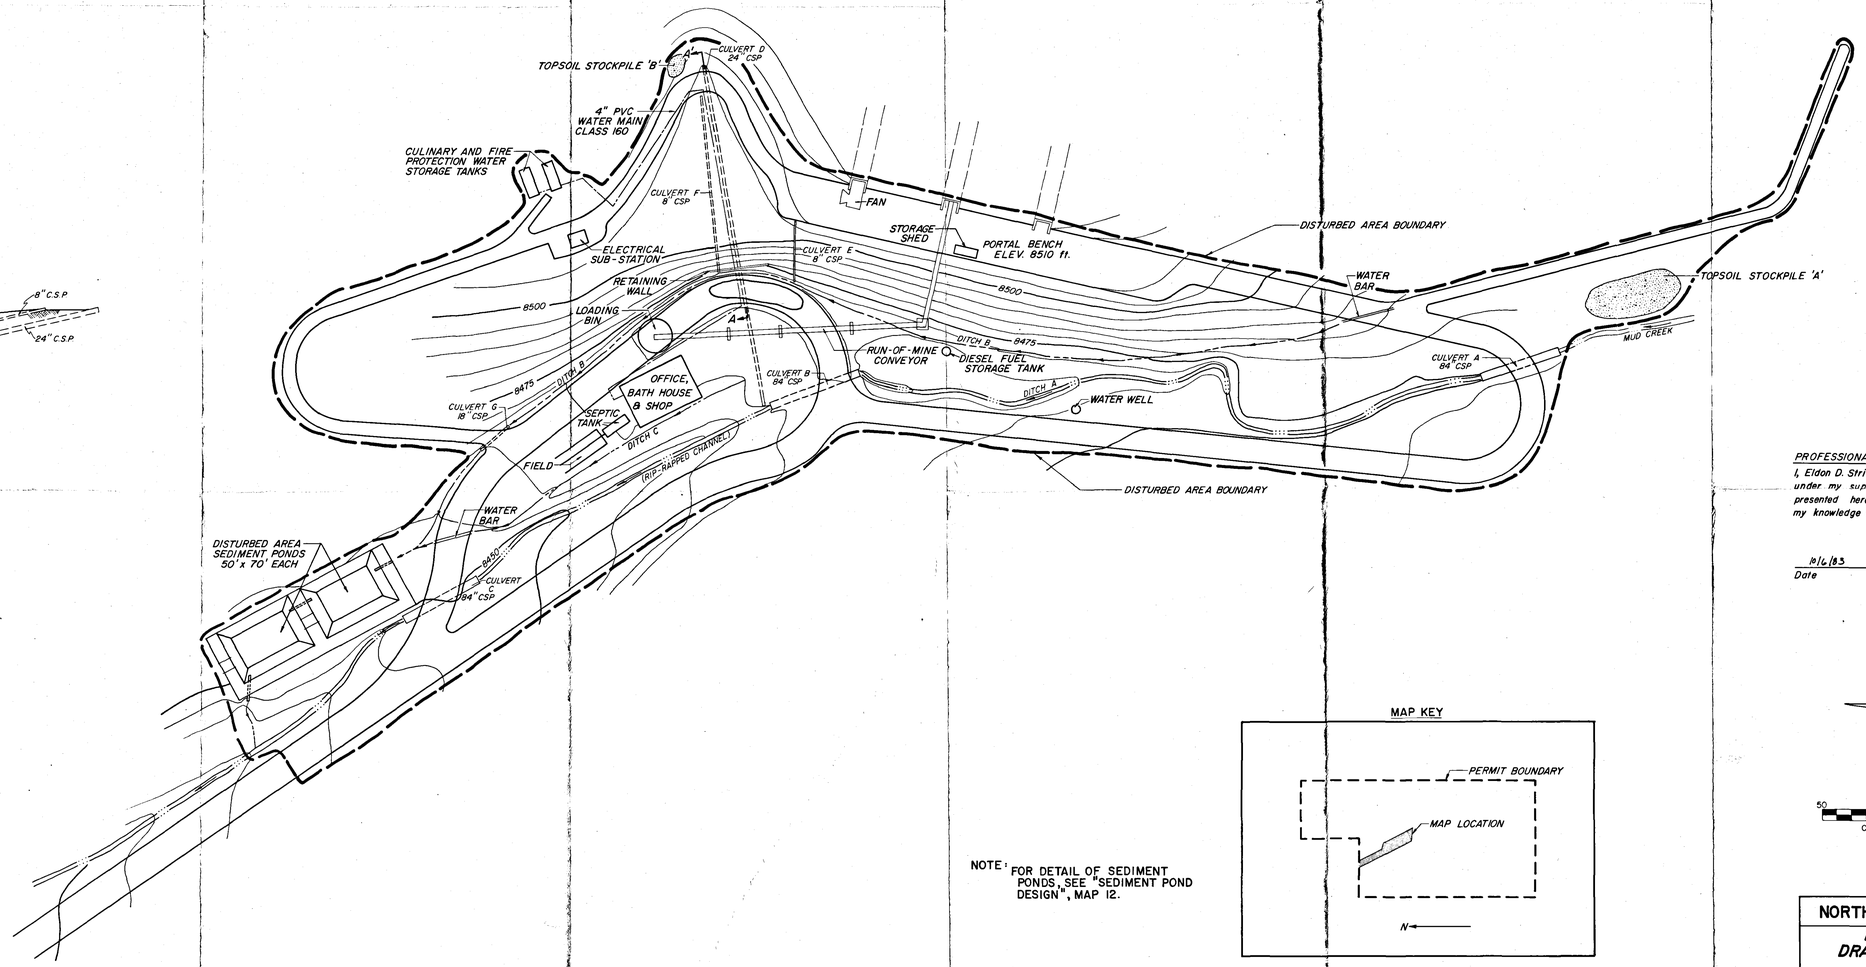

NOTE: FOR DETAIL OF SEDIMENT PONDS, SEE "SEDIMENT POND DESIGN", MAP 12.

MAP KEY

PROFESSIONAL ENGINEER'S CERTIFICATION

I, Eldon D. Strid, certify that this map was prepared under my supervision and all the information presented hereon is true and correct to the best of my knowledge and information.

10/6/83
Date

Eldon D. Strid, UT P.E. 5674

N

SCALE

50 0 50 100 FT.

CONTOUR INTERVAL 5FT.

NORTH AMERICAN EQUITIES, n.v.

BLAZON No. 1 MINE
DRAINAGE AND SEDIMENT CONTROL PLAN

Scale:	Date:	Design By:	Drawn By:
1" = 50'	9/83	DT	LCC

A C Z INC.
ENGINEERING AND ENVIRONMENTAL DIVISION
STEAMBOAT SPRINGS, COLORADO

Drawing Number:
MAP 11