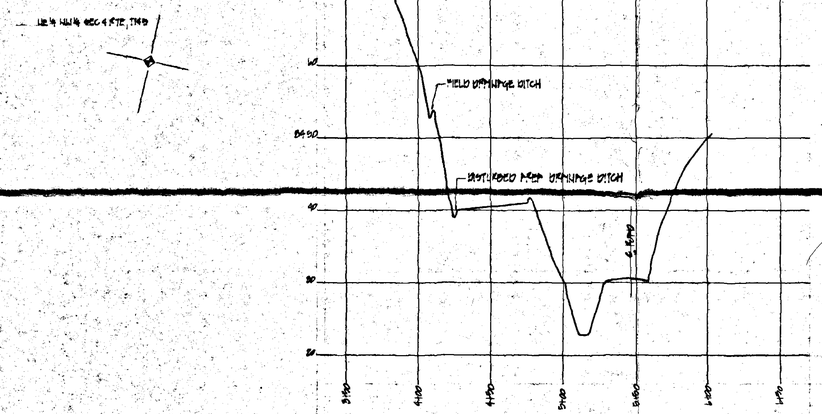

B CROSS SECTION
SCALE VERT 1"=10'
HORZ 1"=50'

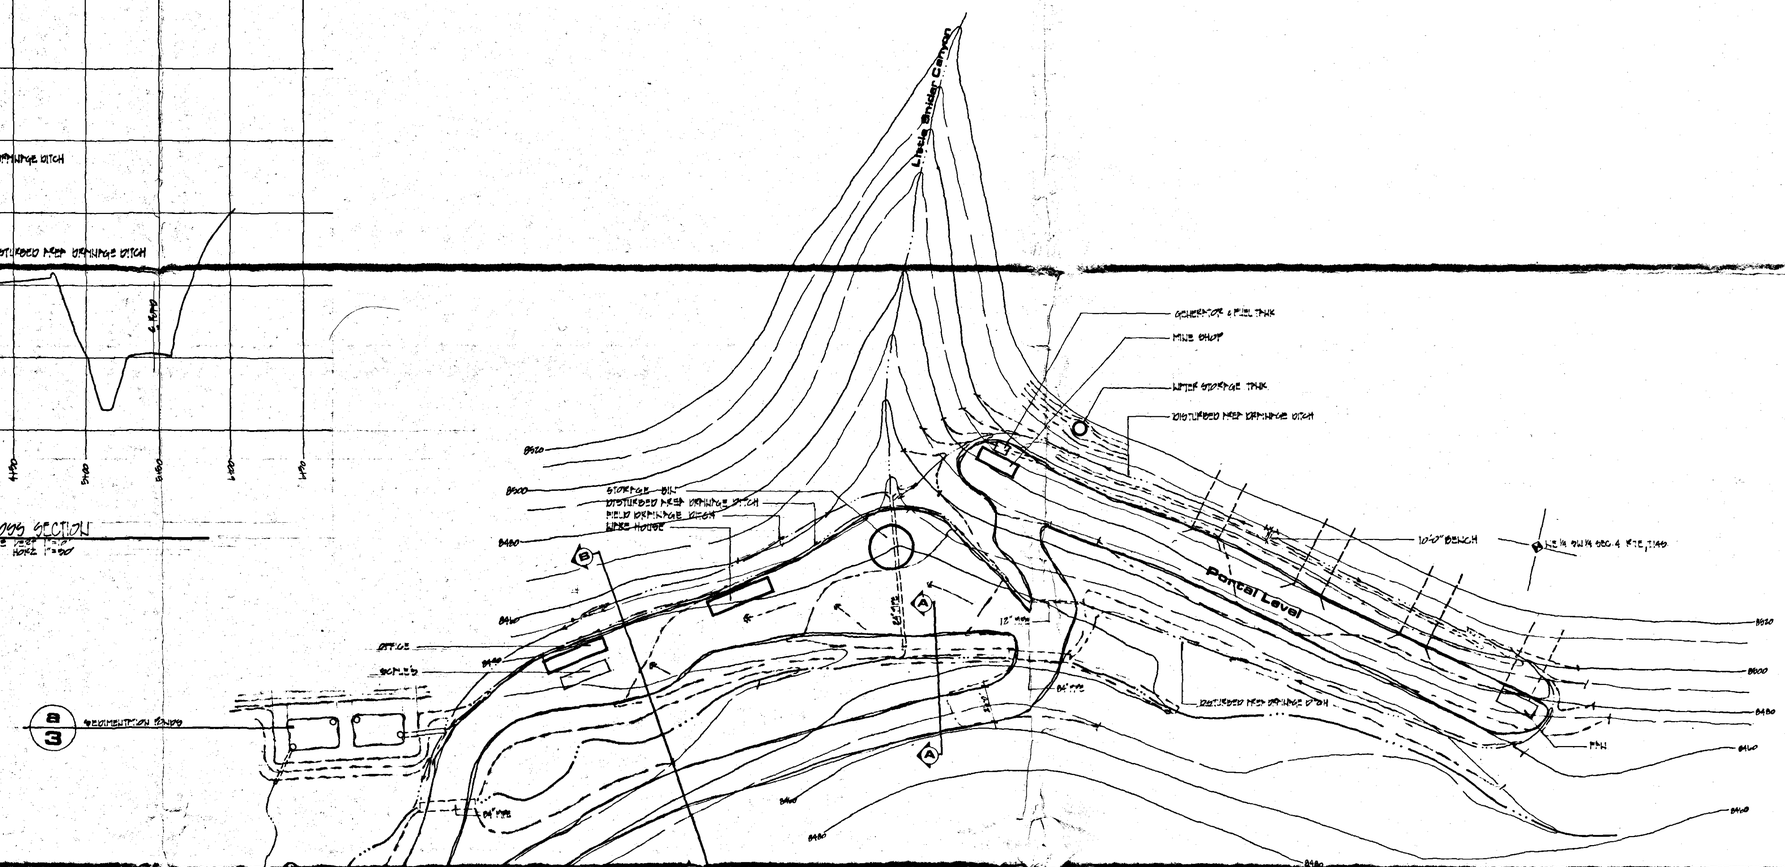

A CROSS SECTION
SCALE 1"=20'

Blazon no.1 Mine

prepared for **TOE Investment Co.**

JOB 351
DATE 2-22-80
DRAWN BY [illegible]
REVISION

site plan B

prepared by **The Land Group**

suite 304, 205 W. 700 So. S.L.C., Ut.