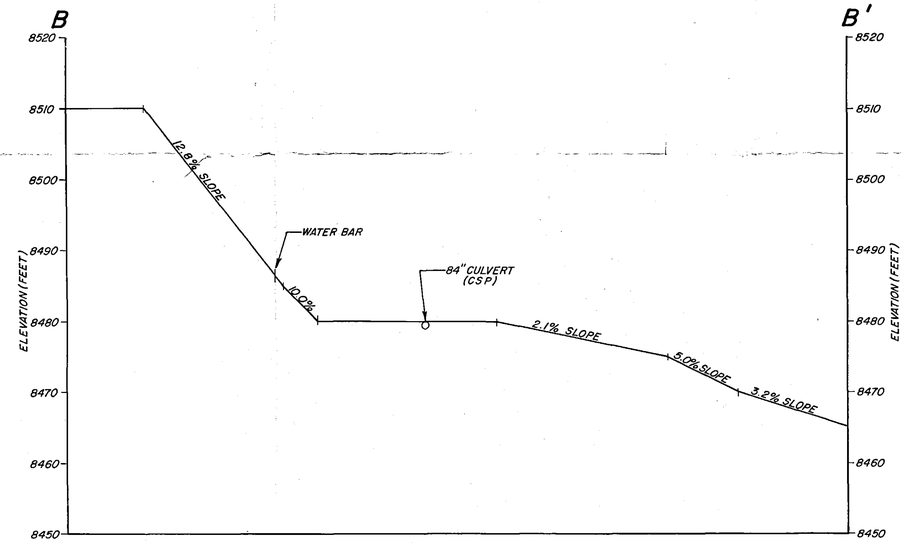

SECONDARY ROAD B-B' PROFILE

SCALE: 1" = 100' HORIZONTAL
1" = 10' VERTICAL

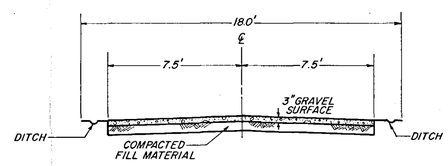

SECONDARY ROAD C-C' CROSS SECTION

SCALE: 1" = 4'

NOTE: FOR LOCATION OF PROFILE B-B' AND CROSS SECTION C-C' SEE MAP 9, 'SURFACE FACILITIES'.

RECEIVED
JUN 20 1984
DIVISION OF OIL, GAS & MINING

PROFESSIONAL ENGINEER'S CERTIFICATION

I, Eldon D. Strid, certify that this map was prepared under my supervision and all the information presented hereon is true and correct to the best of my knowledge and information.

3/1/84
Date

Eldon D. Strid, UT. PE 5672

REGISTERED PROFESSIONAL ENGINEER STATE OF UTAH

NORTH AMERICAN EQUITIES, n.v.

SECONDARY ROAD DESIGN

Scale:	Date:	Design By:	Drawn By:
A.N.	2/84	RMG	SC

R C Z INC.
ENGINEERING AND ENVIRONMENTAL DIVISION
STEAMBOAT SPRINGS, CO 80477

Drawing Number: 16