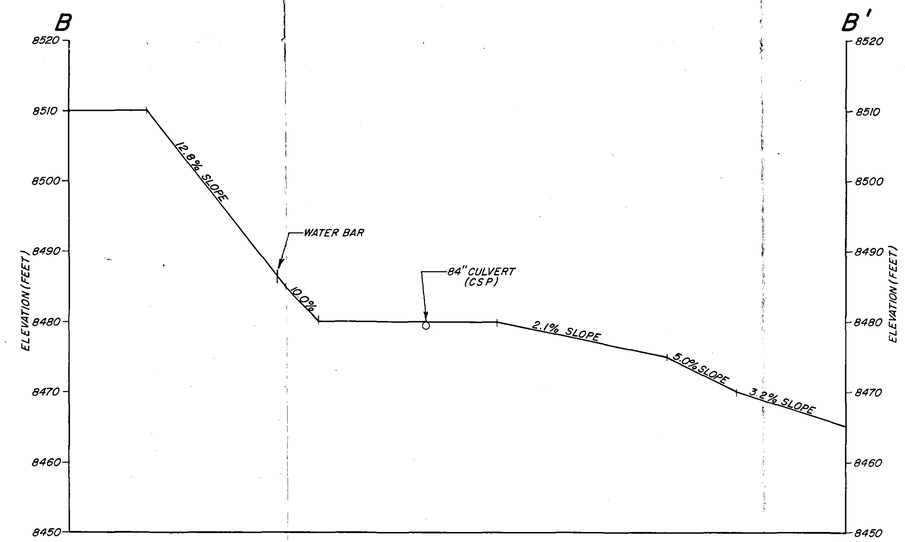

SECONDARY ROAD B-B' PROFILE

SCALE: 1" = 100' HORIZONTAL
1" = 10' VERTICAL

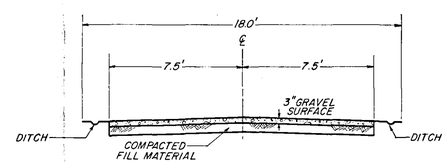

SECONDARY ROAD C-C' CROSS SECTION

SCALE: 1" = 4'

NOTE: FOR LOCATION OF PROFILE B-B' AND CROSS SECTION C-C' SEE MAP 9, 'SURFACE FACILITIES'.

PROFESSIONAL ENGINEER'S CERTIFICATION

I, Eldon D. Strid, certify that this map was prepared under my supervision and all the information presented hereon is true and correct to the best of my knowledge and information.

3/1/84
Date

Eldon D. Strid, P.E. 5672

REGISTERED PROFESSIONAL ENGINEER No. 5672 STATE OF UTAH

RECEIVED
OCT 29 1986
DIVISION OF OIL, GAS & MINING

NORTH AMERICAN EQUITIES, n.v.

SECONDARY ROAD DESIGN

Scale:	Date:	Design By:	Drawn By:
A.N.	2/84	RMG	SC

ACZ INC.
ENGINEERING AND ENVIRONMENTAL DIVISION
STEAMBOAT SPRINGS, CO 80477

Drawing Number: 16