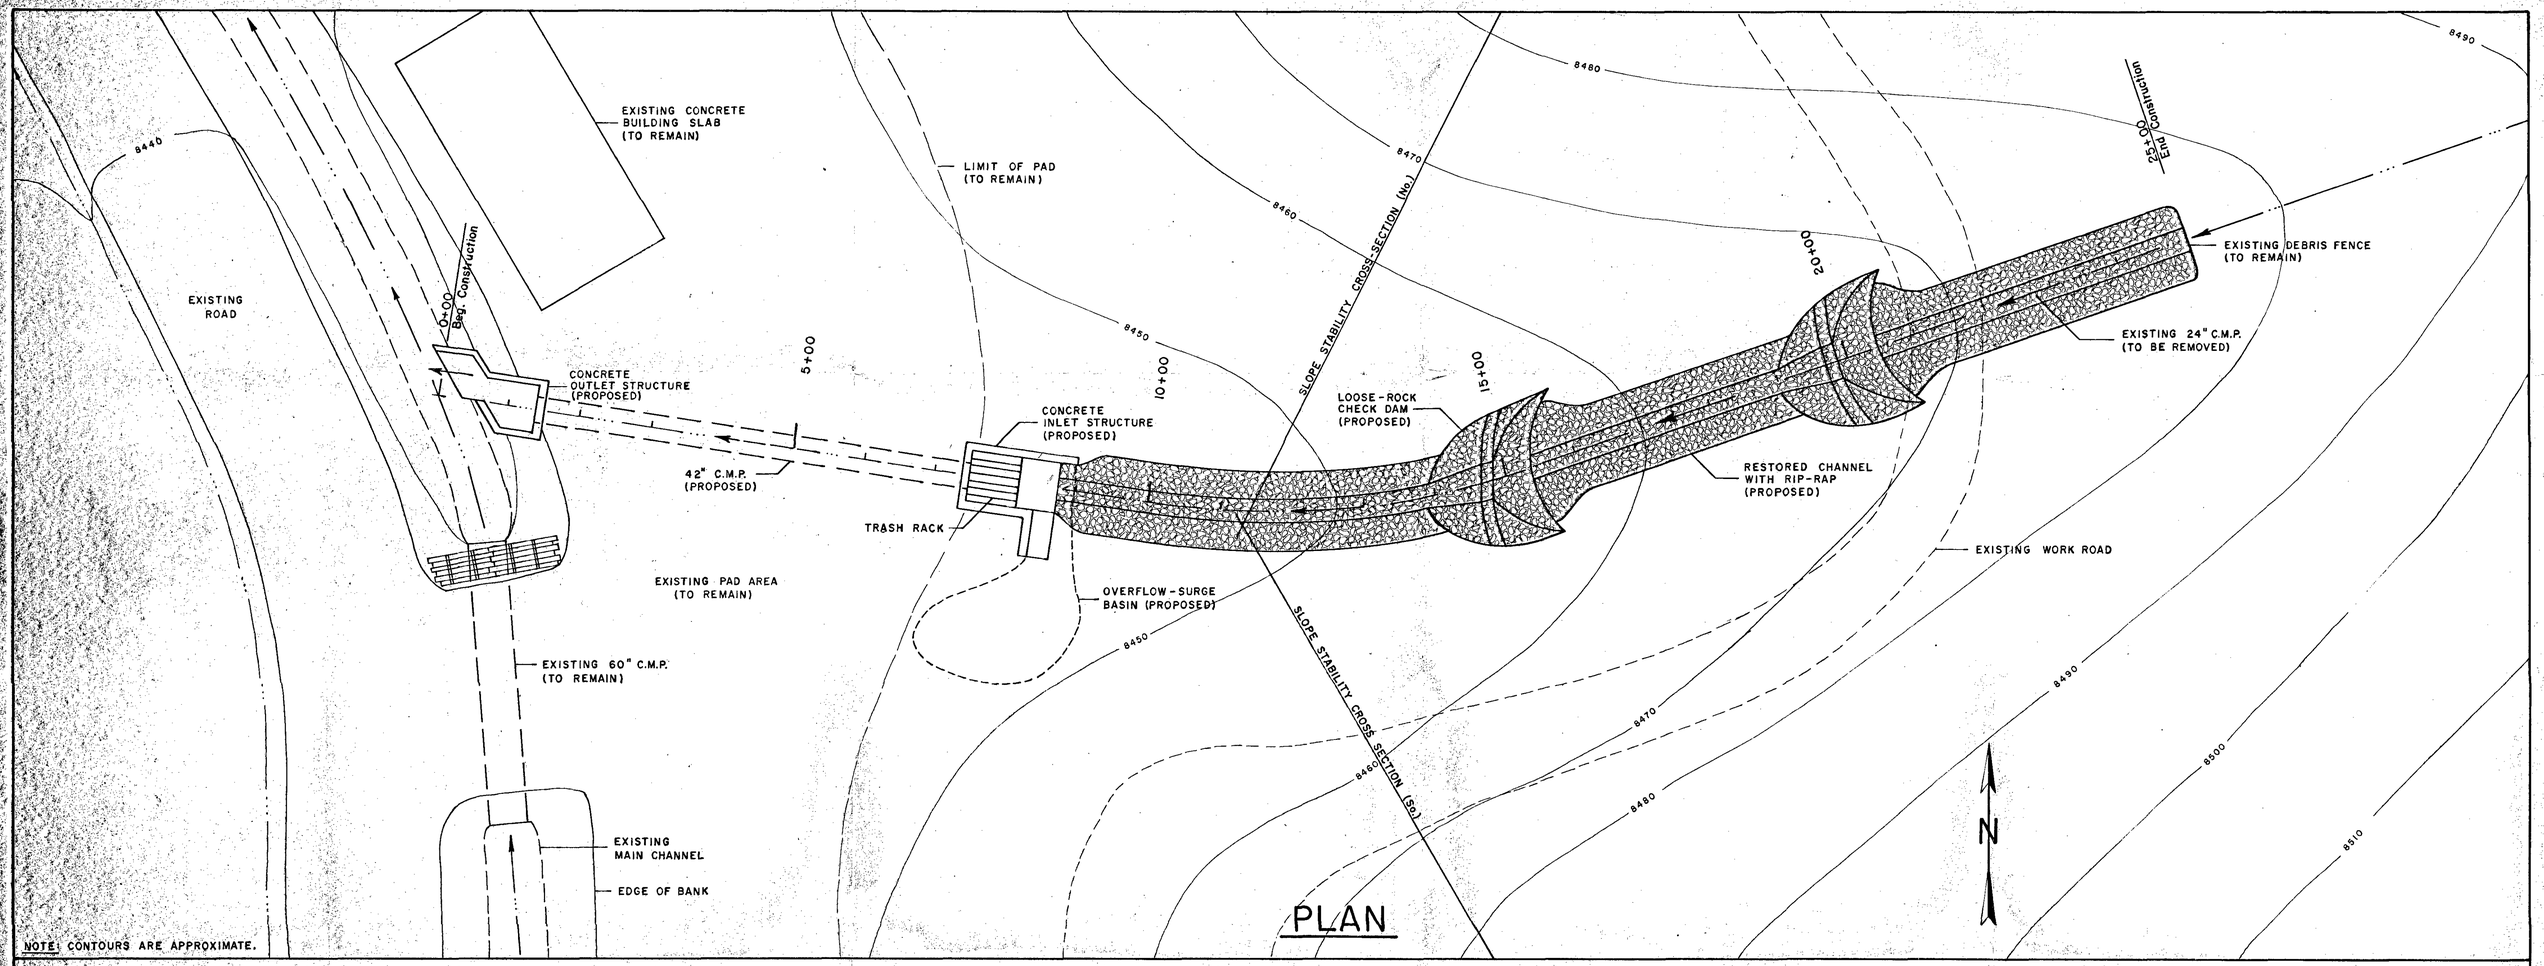

PLAN

NOTE: CONTOURS ARE APPROXIMATE.

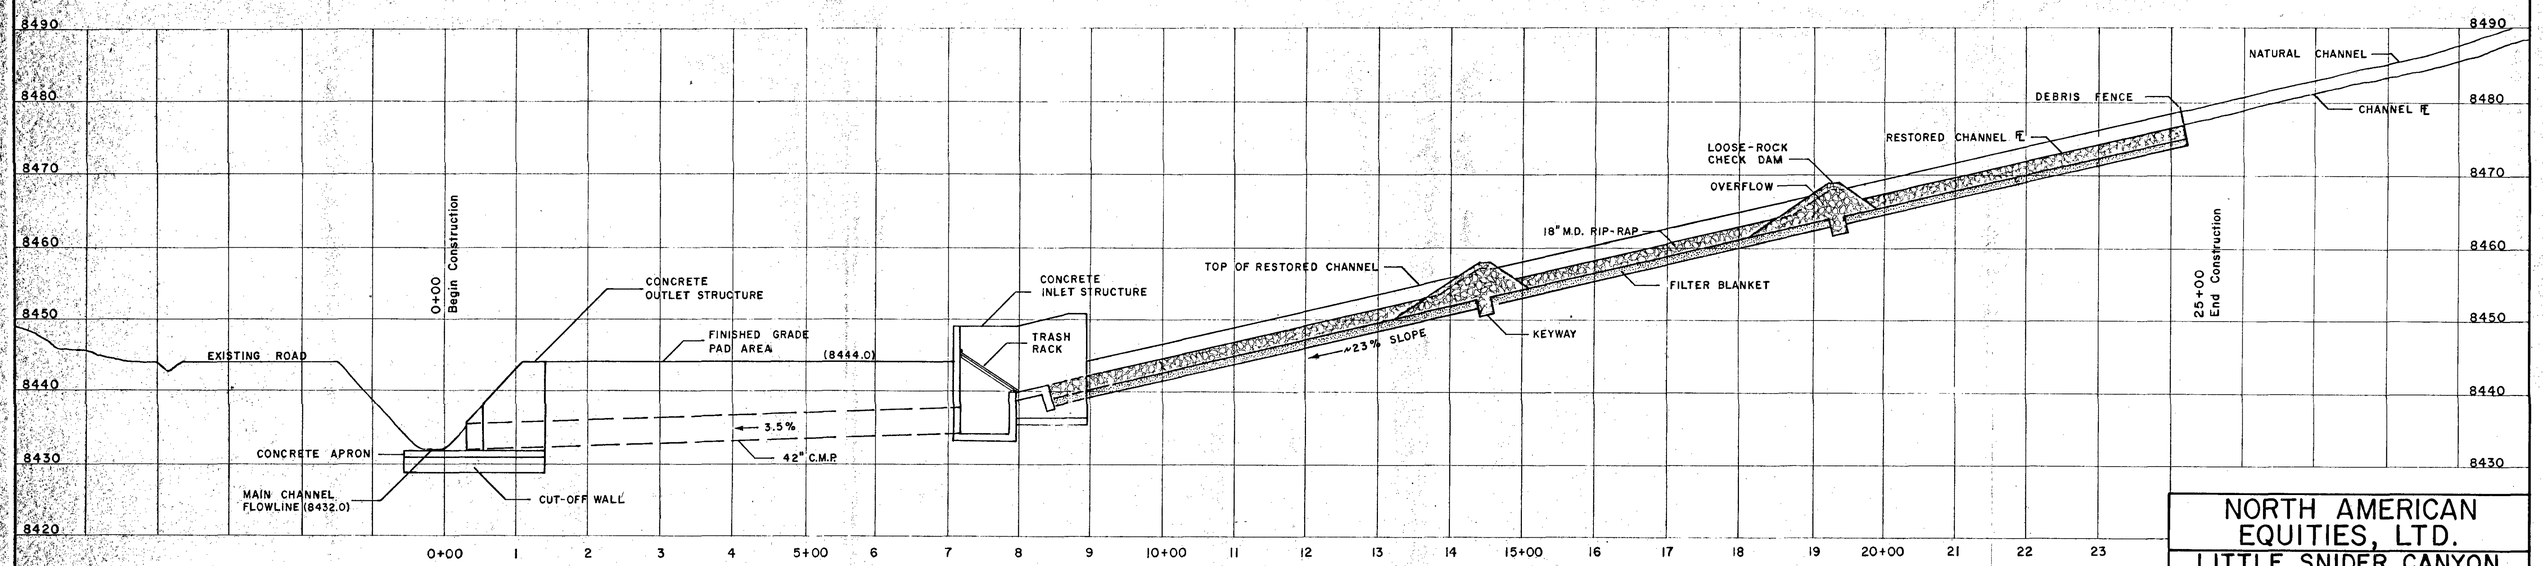

PROFILE

NOTE: ELEVATIONS ARE APPROXIMATE.

NORTH AMERICAN EQUITIES, LTD.		
LITTLE SNIDER CANYON DRAINAGE PLAN/PROFILE		
SCALE: 1" = 10'	DRAWN BY: D. GUY	DATE: 2/15/88
BLAZON MINE	PLATE 1	