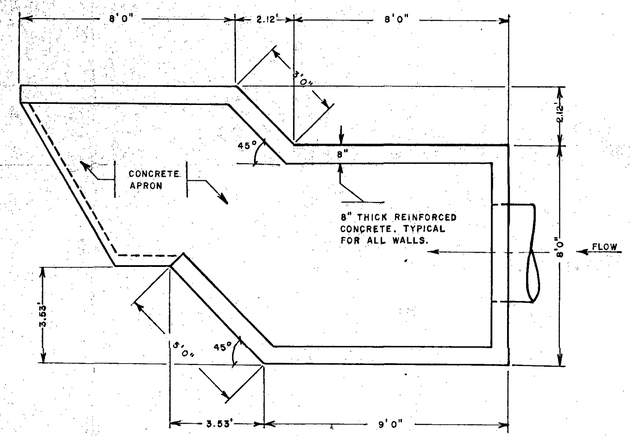

OUTLET STRUCTURE DETAIL

3/8" = 1'-0"

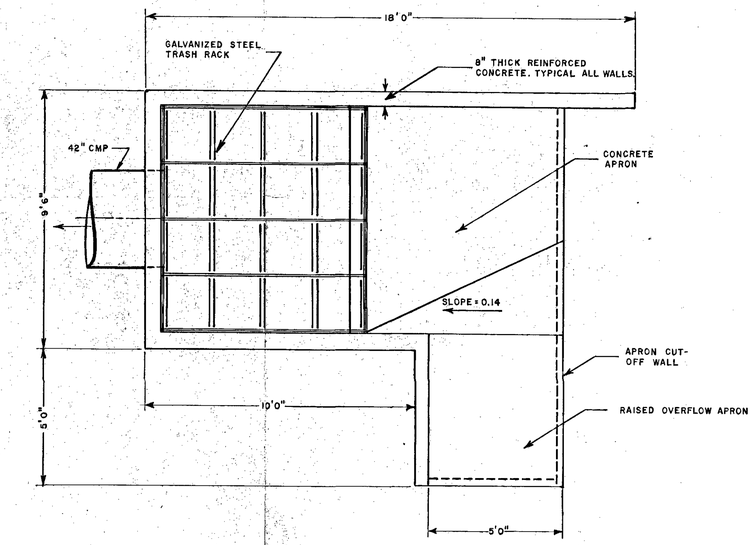

INLET STRUCTURE PLAN VIEW

3/8" = 1'-0"

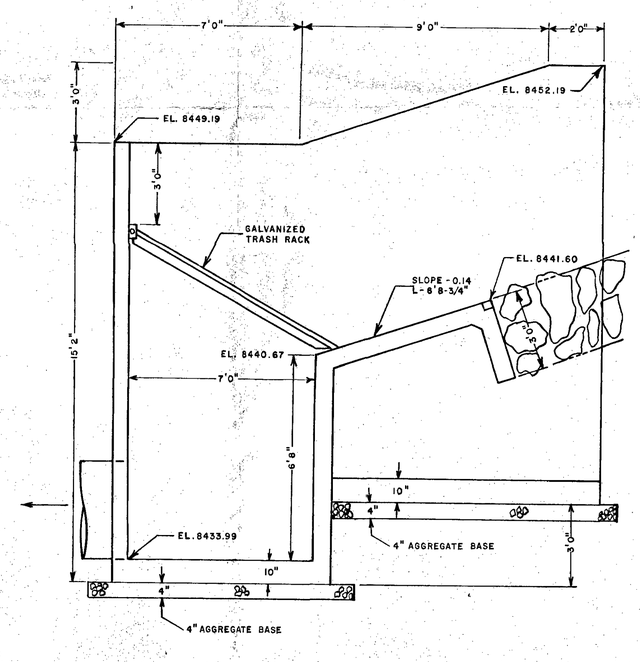

INLET STRUCTURE SECTION VIEW

3/8" = 1'-0"

NORTH AMERICAN EQUITIES, LTD.		
CONCRETE STRUCTURES		
SCALE: 3/8" = 1'-0"	DRAWN BY: B.E.C.	DATE: 2/15/88
BLAZON MINE	PLATE 3	