LEGEND

- DISTURBED AREA BOUNDARY
- DIVERSION DITCH
- WATER MAIN
- SEDIMENT FENCE
- STRAW BAIL DIKE
- ROADS & BENCH AREAS
- TOPSOIL STOCKPILE

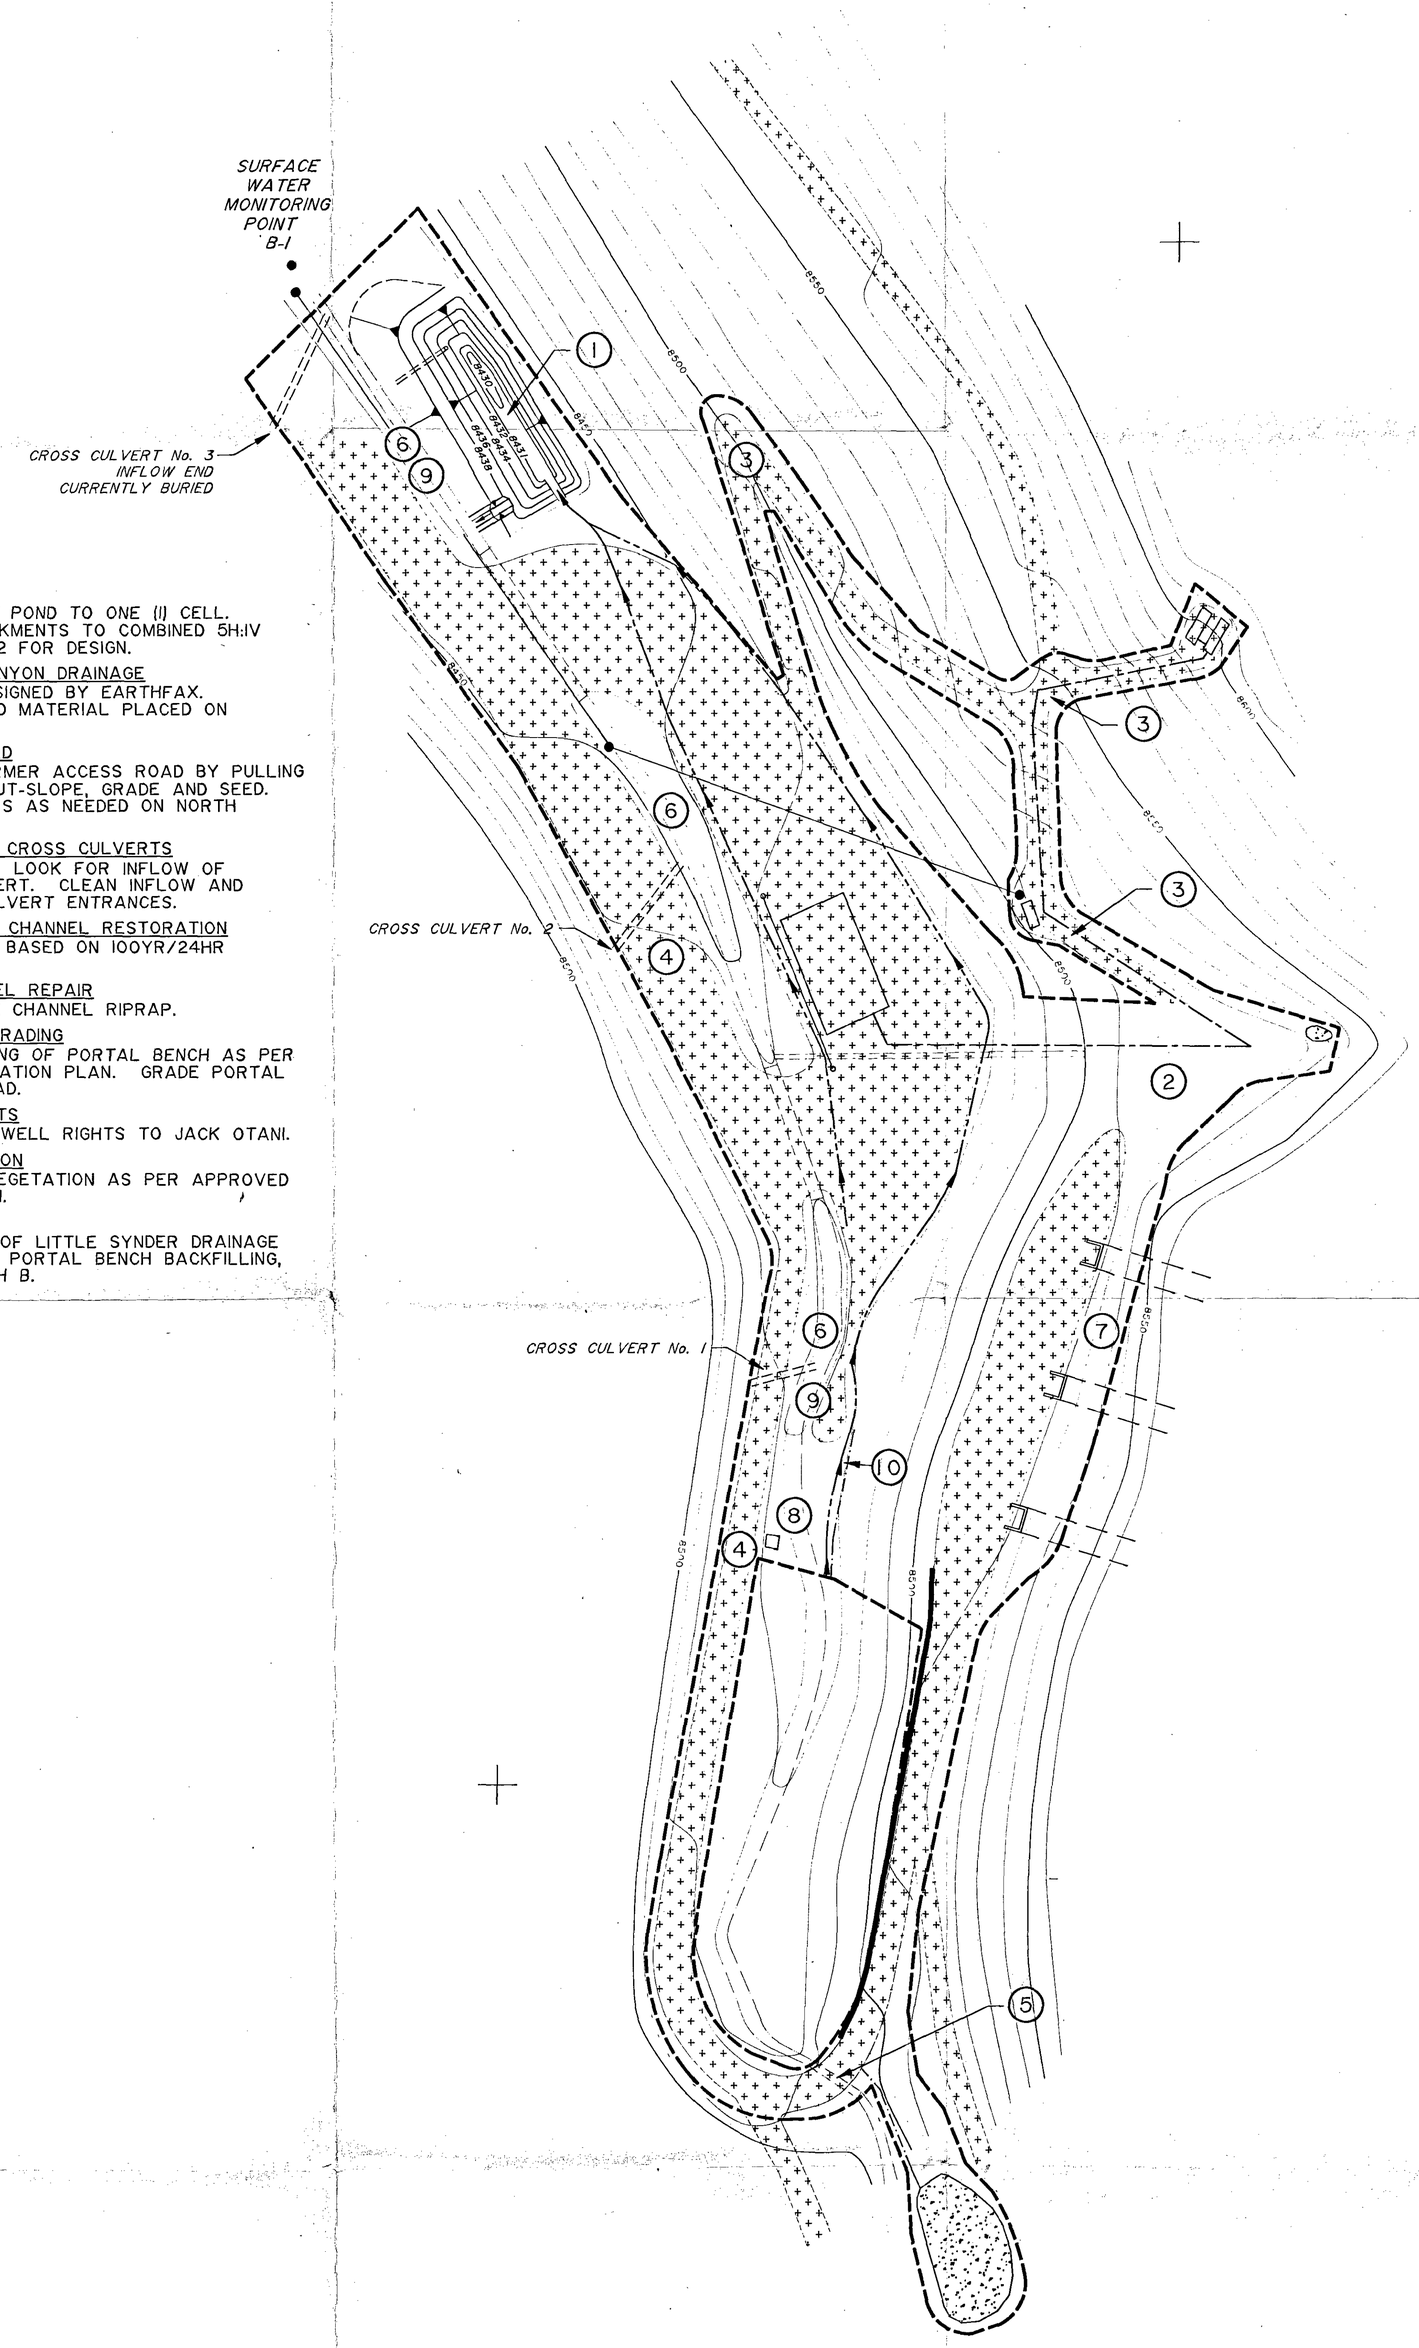

1. SEDIMENT POND
   REDESIGN SEDIMENT POND TO ONE (1) CELL. SLOPE FILL EMBANKMENTS TO COMBINED 5H:1V REFER TO MAP A-2 FOR DESIGN.
2. LITTLE SYNDER CANYON DRAINAGE
   CONSTRUCT AS DESIGNED BY EARTHFAX. EXCESS EXCAVATED MATERIAL PLACED ON PORTAL BENCH.
3. TRANSFORMER ROAD
   RECLAIM TRANSFORMER ACCESS ROAD BY PULLING MATERIAL FROM OUT-SLOPE, GRADE AND SEED. PLACE WATER BARS AS NEEDED ON NORTH SWITCH BACK
4. ACCESS ROAD AND CROSS CULVERTS
   CLEAN OUT DITCH. LOOK FOR INFLOW OF THIRD CROSS-CULVERT. CLEAN INFLOW AND ADD ROCK FOR CULVERT ENTRANCES.
5. CULVERT 'A' AREA CHANNEL RESTORATION
   RESTORE CHANNEL BASED ON 100YR/24HR PEAK FLOW.
6. MUD CREEK CHANNEL REPAIR
   REPAIR MUD CREEK CHANNEL RIPRAP.
7. BACKFILLING AND GRADING
   FINALIZE BACKFILLING OF PORTAL BENCH AS PER APPROVED RECLAMATION PLAN. GRADE PORTAL BENCH ACCESS ROAD.
8. WATER WELL RIGHTS
   TRANSFER WATER WELL RIGHTS TO JACK OTANI.
9. RIPARIAN VEGETATION
   PLANT RIPARIAN VEGETATION AS PER APPROVED RECLAMATION PLAN.
10. DITCH B
    UPON COMPLETION OF LITTLE SYNDER DRAINAGE CONSTRUCTION AND PORTAL BENCH BACKFILLING, RE-ESTABLISH DITCH B.

N

SCALE

50' 0 50' 100'

CONTOUR INTERVAL 10FT.

RECEIVED
SEP 6 1988
DIVISION OF
OIL, GAS & MINING

PROFESSIONAL ENGINEER'S CERTIFICATION

I, Conrad Parrish, certify that this map was prepared under my supervision and all the information presented hereon is true and correct to the best of my knowledge and information.

8/24/88 Conrad Parrish
DATE SIGNATURE

REGISTERED PROFESSIONAL ENGINEER 7313 CONRAD H. PARRISH STATE OF UTAH

MAP KEY

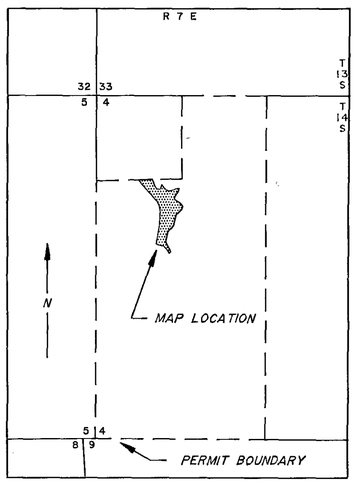

No.	REVISION	DATE	BY	CHKD

NORTH AMERICAN EQUITIES, n.v.

BLAZON No.1 MINE

FINAL RECLAMATION PLAN SUMMARY MAP

Scale:	Date:	Design By:	Drawn By:	Approved By:
1"= 50'	AUG.,1988	DJK	JGN	

ACZ Engineering and Environmental Division Steamboat Springs, CO 80477

MAP A-1