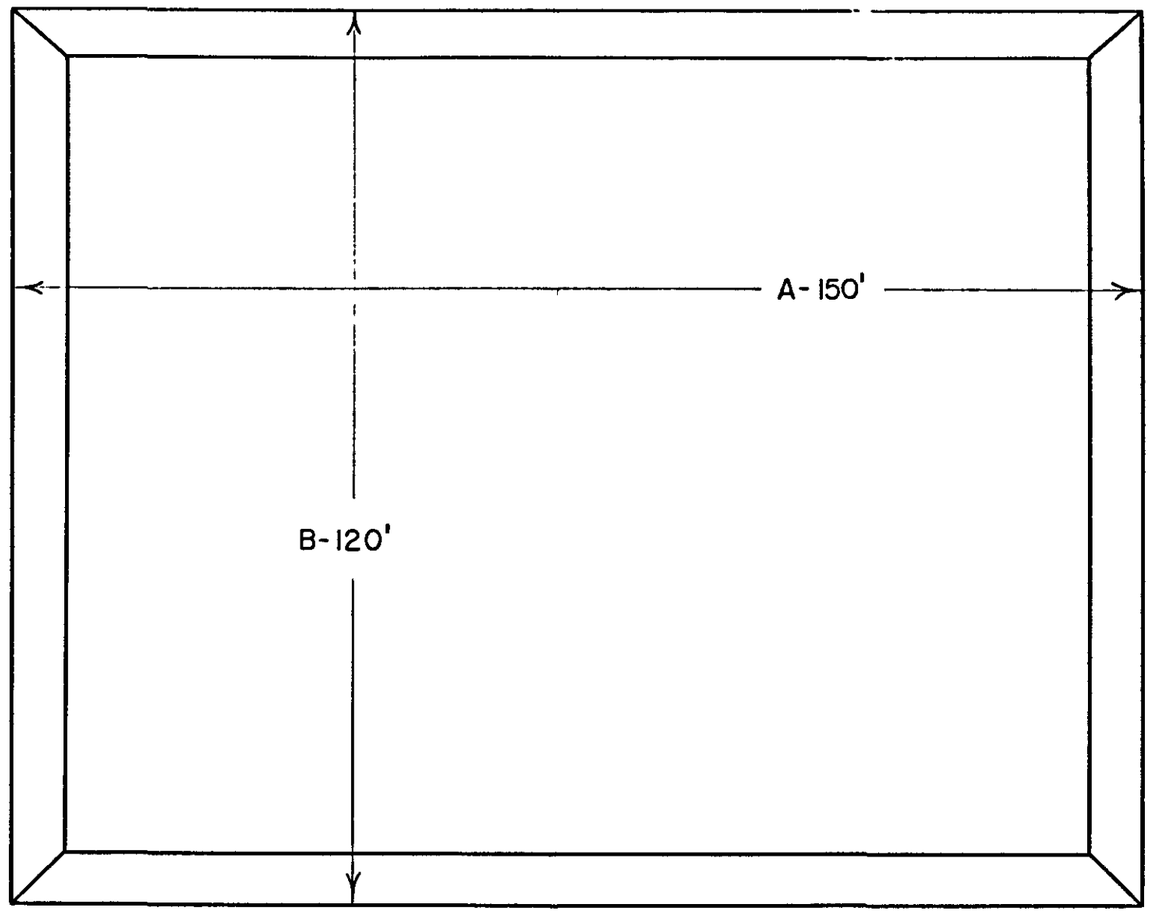

PLAN VIEW

SECTION A

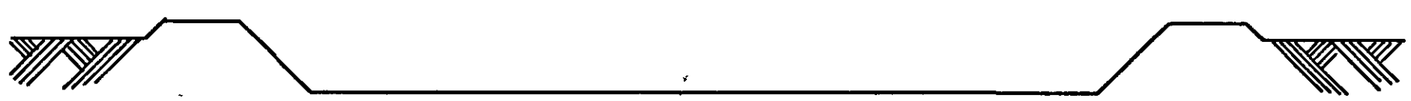

SECTION B

C.V. SPUR

THICKNER OVERFLOW POND

SCALE 1"= 200' 11-11-80