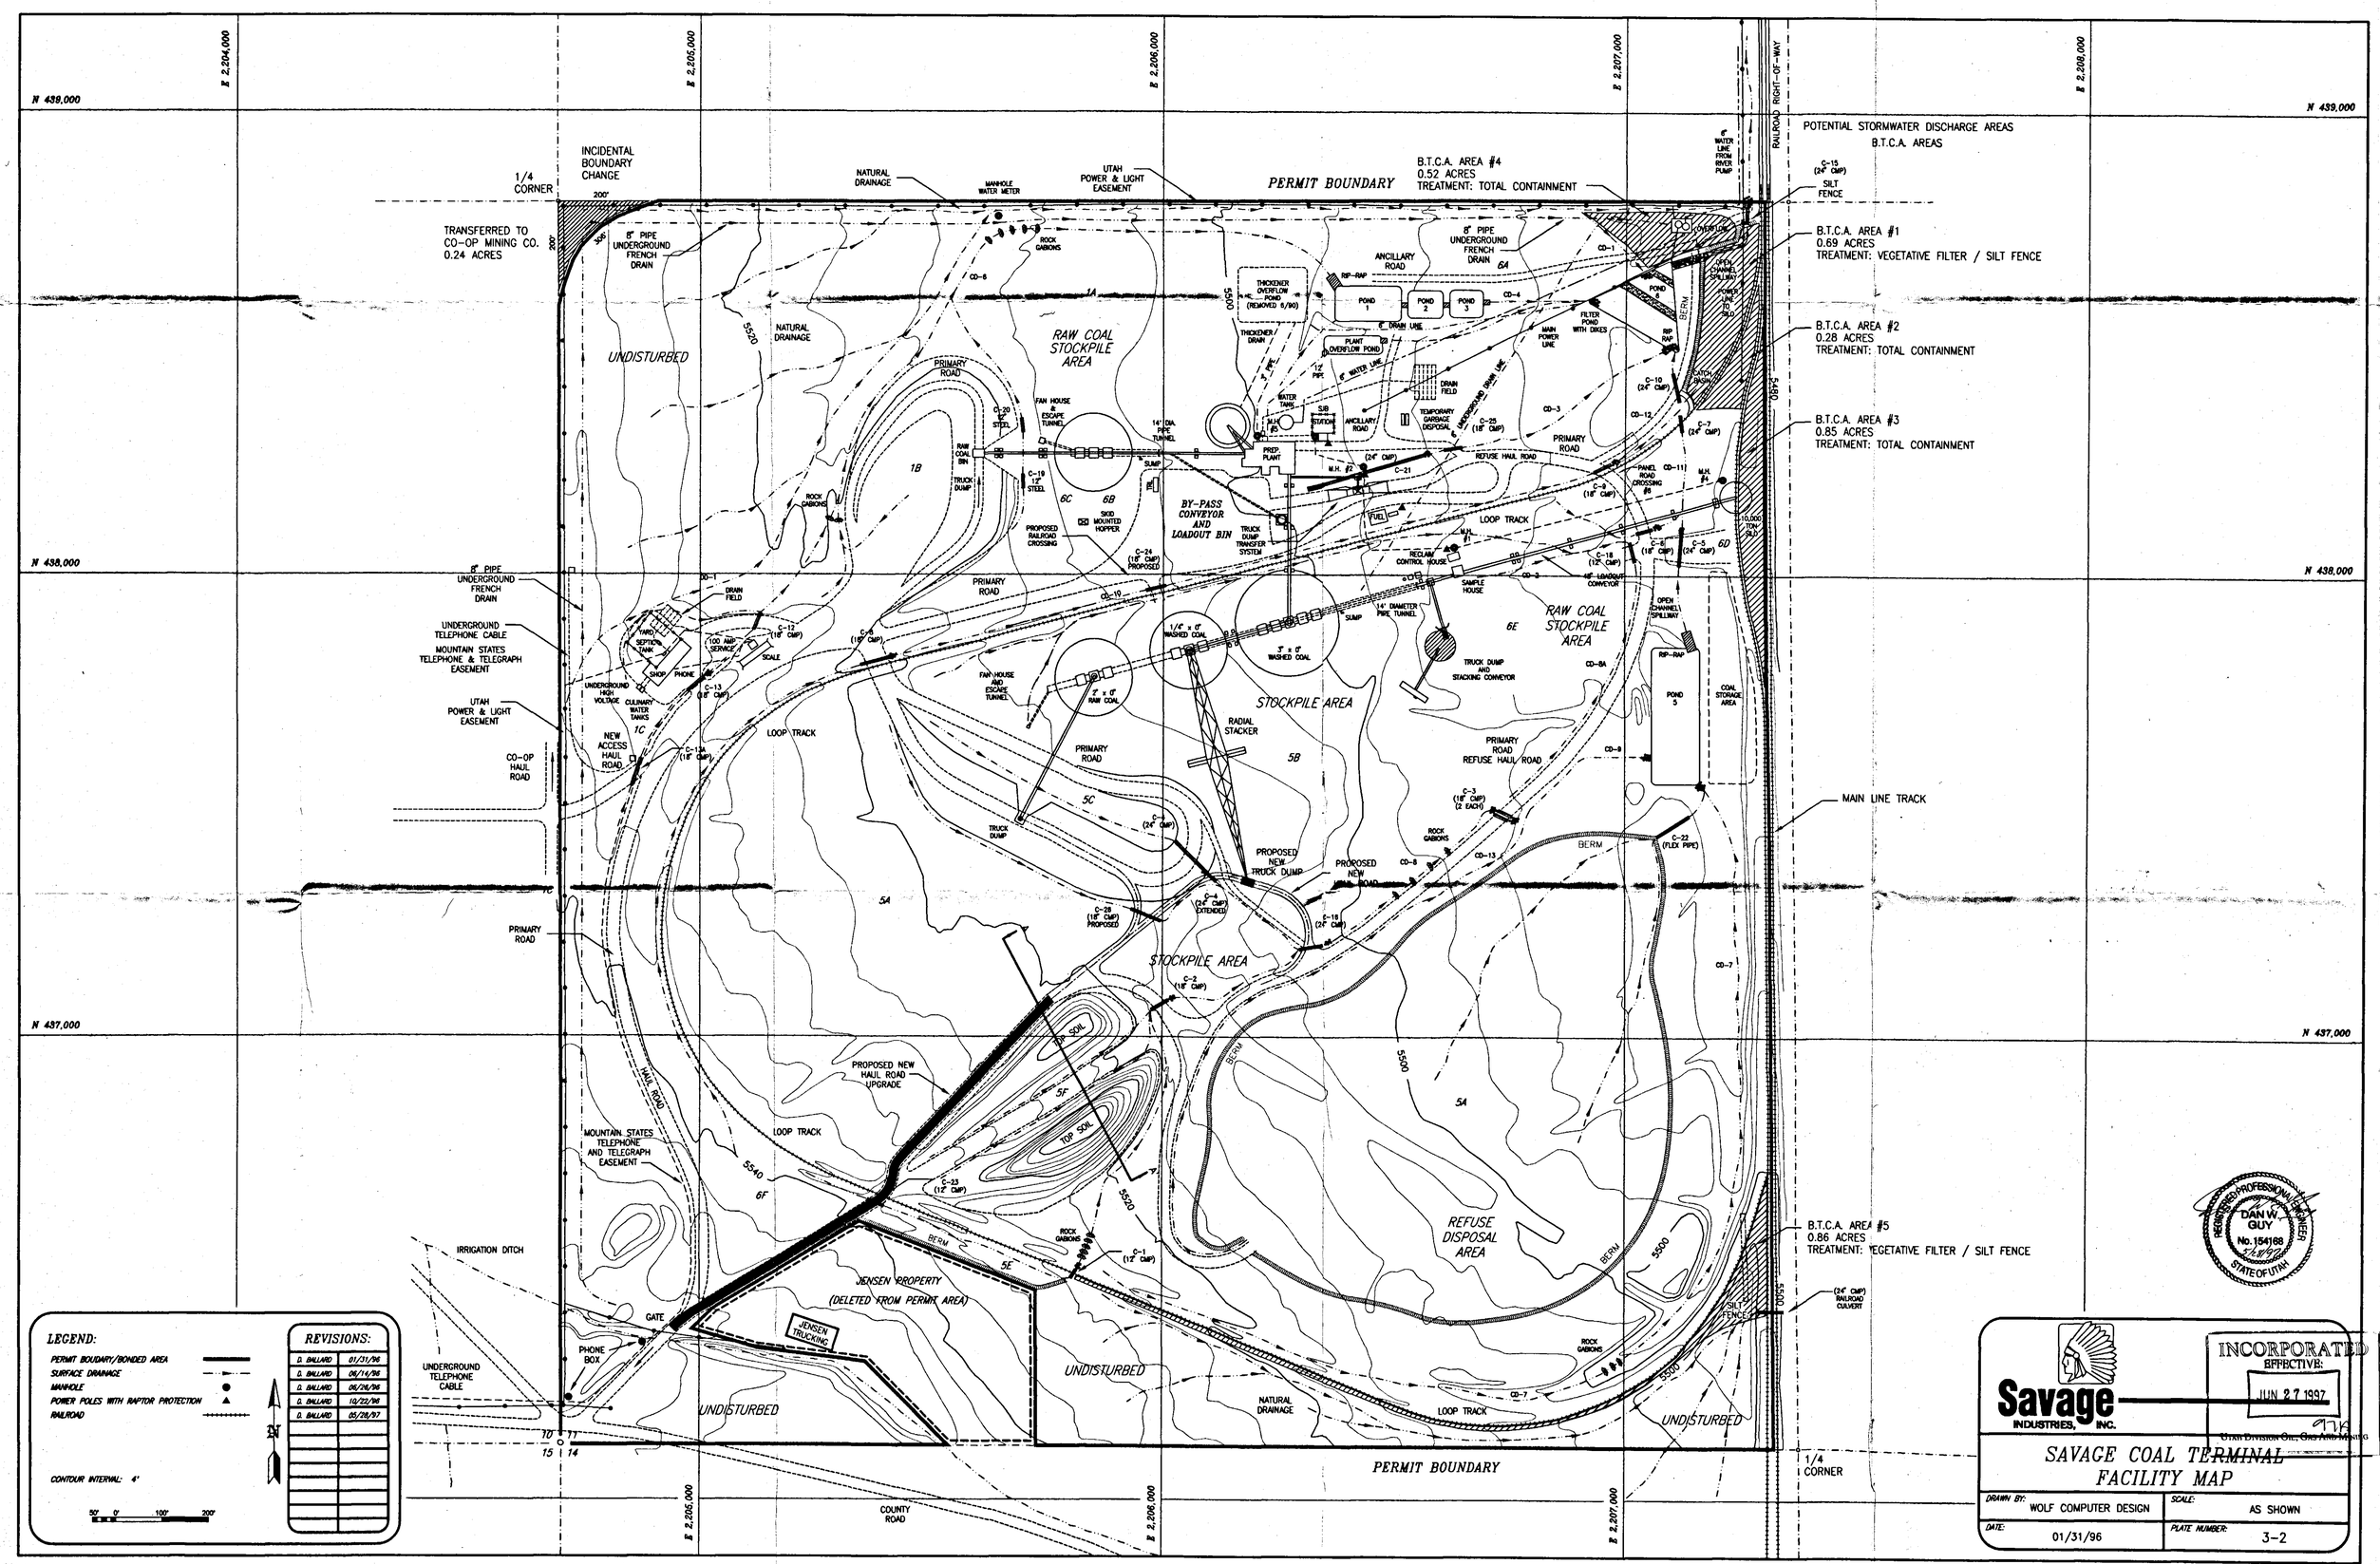

POTENTIAL STORMWATER DISCHARGE AREAS
B.T.C.A. AREAS
B.T.C.A. AREA #4
0.52 ACRES
TREATMENT: TOTAL CONTAINMENT
B.T.C.A. AREA #1
0.69 ACRES
TREATMENT: VEGETATIVE FILTER / SILT FENCE
B.T.C.A. AREA #2
0.28 ACRES
TREATMENT: TOTAL CONTAINMENT
B.T.C.A. AREA #3
0.85 ACRES
TREATMENT: TOTAL CONTAINMENT
B.T.C.A. AREA #5
0.86 ACRES
TREATMENT: VEGETATIVE FILTER / SILT FENCE
INCIDENTAL BOUNDARY CHANGE
1/4 CORNER
TRANSFERRED TO CO-OP MINING CO. 0.24 ACRES
PERMIT BOUNDARY
UNDISTURBED
RAW COAL STOCKPILE AREA
STOCKPILE AREA
REFUSE DISPOSAL AREA
BY-PASS CONVEYOR AND LOADOUT BIN
JENSEN PROPERTY (DELETED FROM PERMIT AREA)
JENSEN TRUCKING
MAIN LINE TRACK
LOOP TRACK
PRIMARY ROAD
PROPOSED NEW HAUL ROAD UPGRADE
MOUNTAIN STATES TELEPHONE AND TELEGRAPH EASEMENT
UNDERGROUND TELEPHONE CABLE
UTAH POWER & LIGHT EASEMENT
CO-OP HAUL ROAD
IRRIGATION DITCH
COUNTY ROAD
LEGEND:
PERMIT BOUNDARY/BONDED AREA
SURFACE DRAINAGE
MANHOLE
POWER POLES WITH RAPTOR PROTECTION
RAILROAD
CONTOUR INTERVAL: 4'
REVISIONS:
D. BALLARD 01/31/96
D. BALLARD 06/14/96
D. BALLARD 06/26/96
D. BALLARD 10/22/96
D. BALLARD 05/28/97
REGISTERED PROFESSIONAL ENGINEER
DAN W. GUY
No. 154168
STATE OF UTAH
Savage INDUSTRIES, INC.
INCORPORATED
EFFECTIVE:
JUN 27 1997
UTAH DIVISION OIL, GAS AND MINING
SAVAGE COAL TERMINAL FACILITY MAP
DRAWN BY: WOLF COMPUTER DESIGN
SCALE: AS SHOWN
DATE: 01/31/96
PLATE NUMBER: 3-2