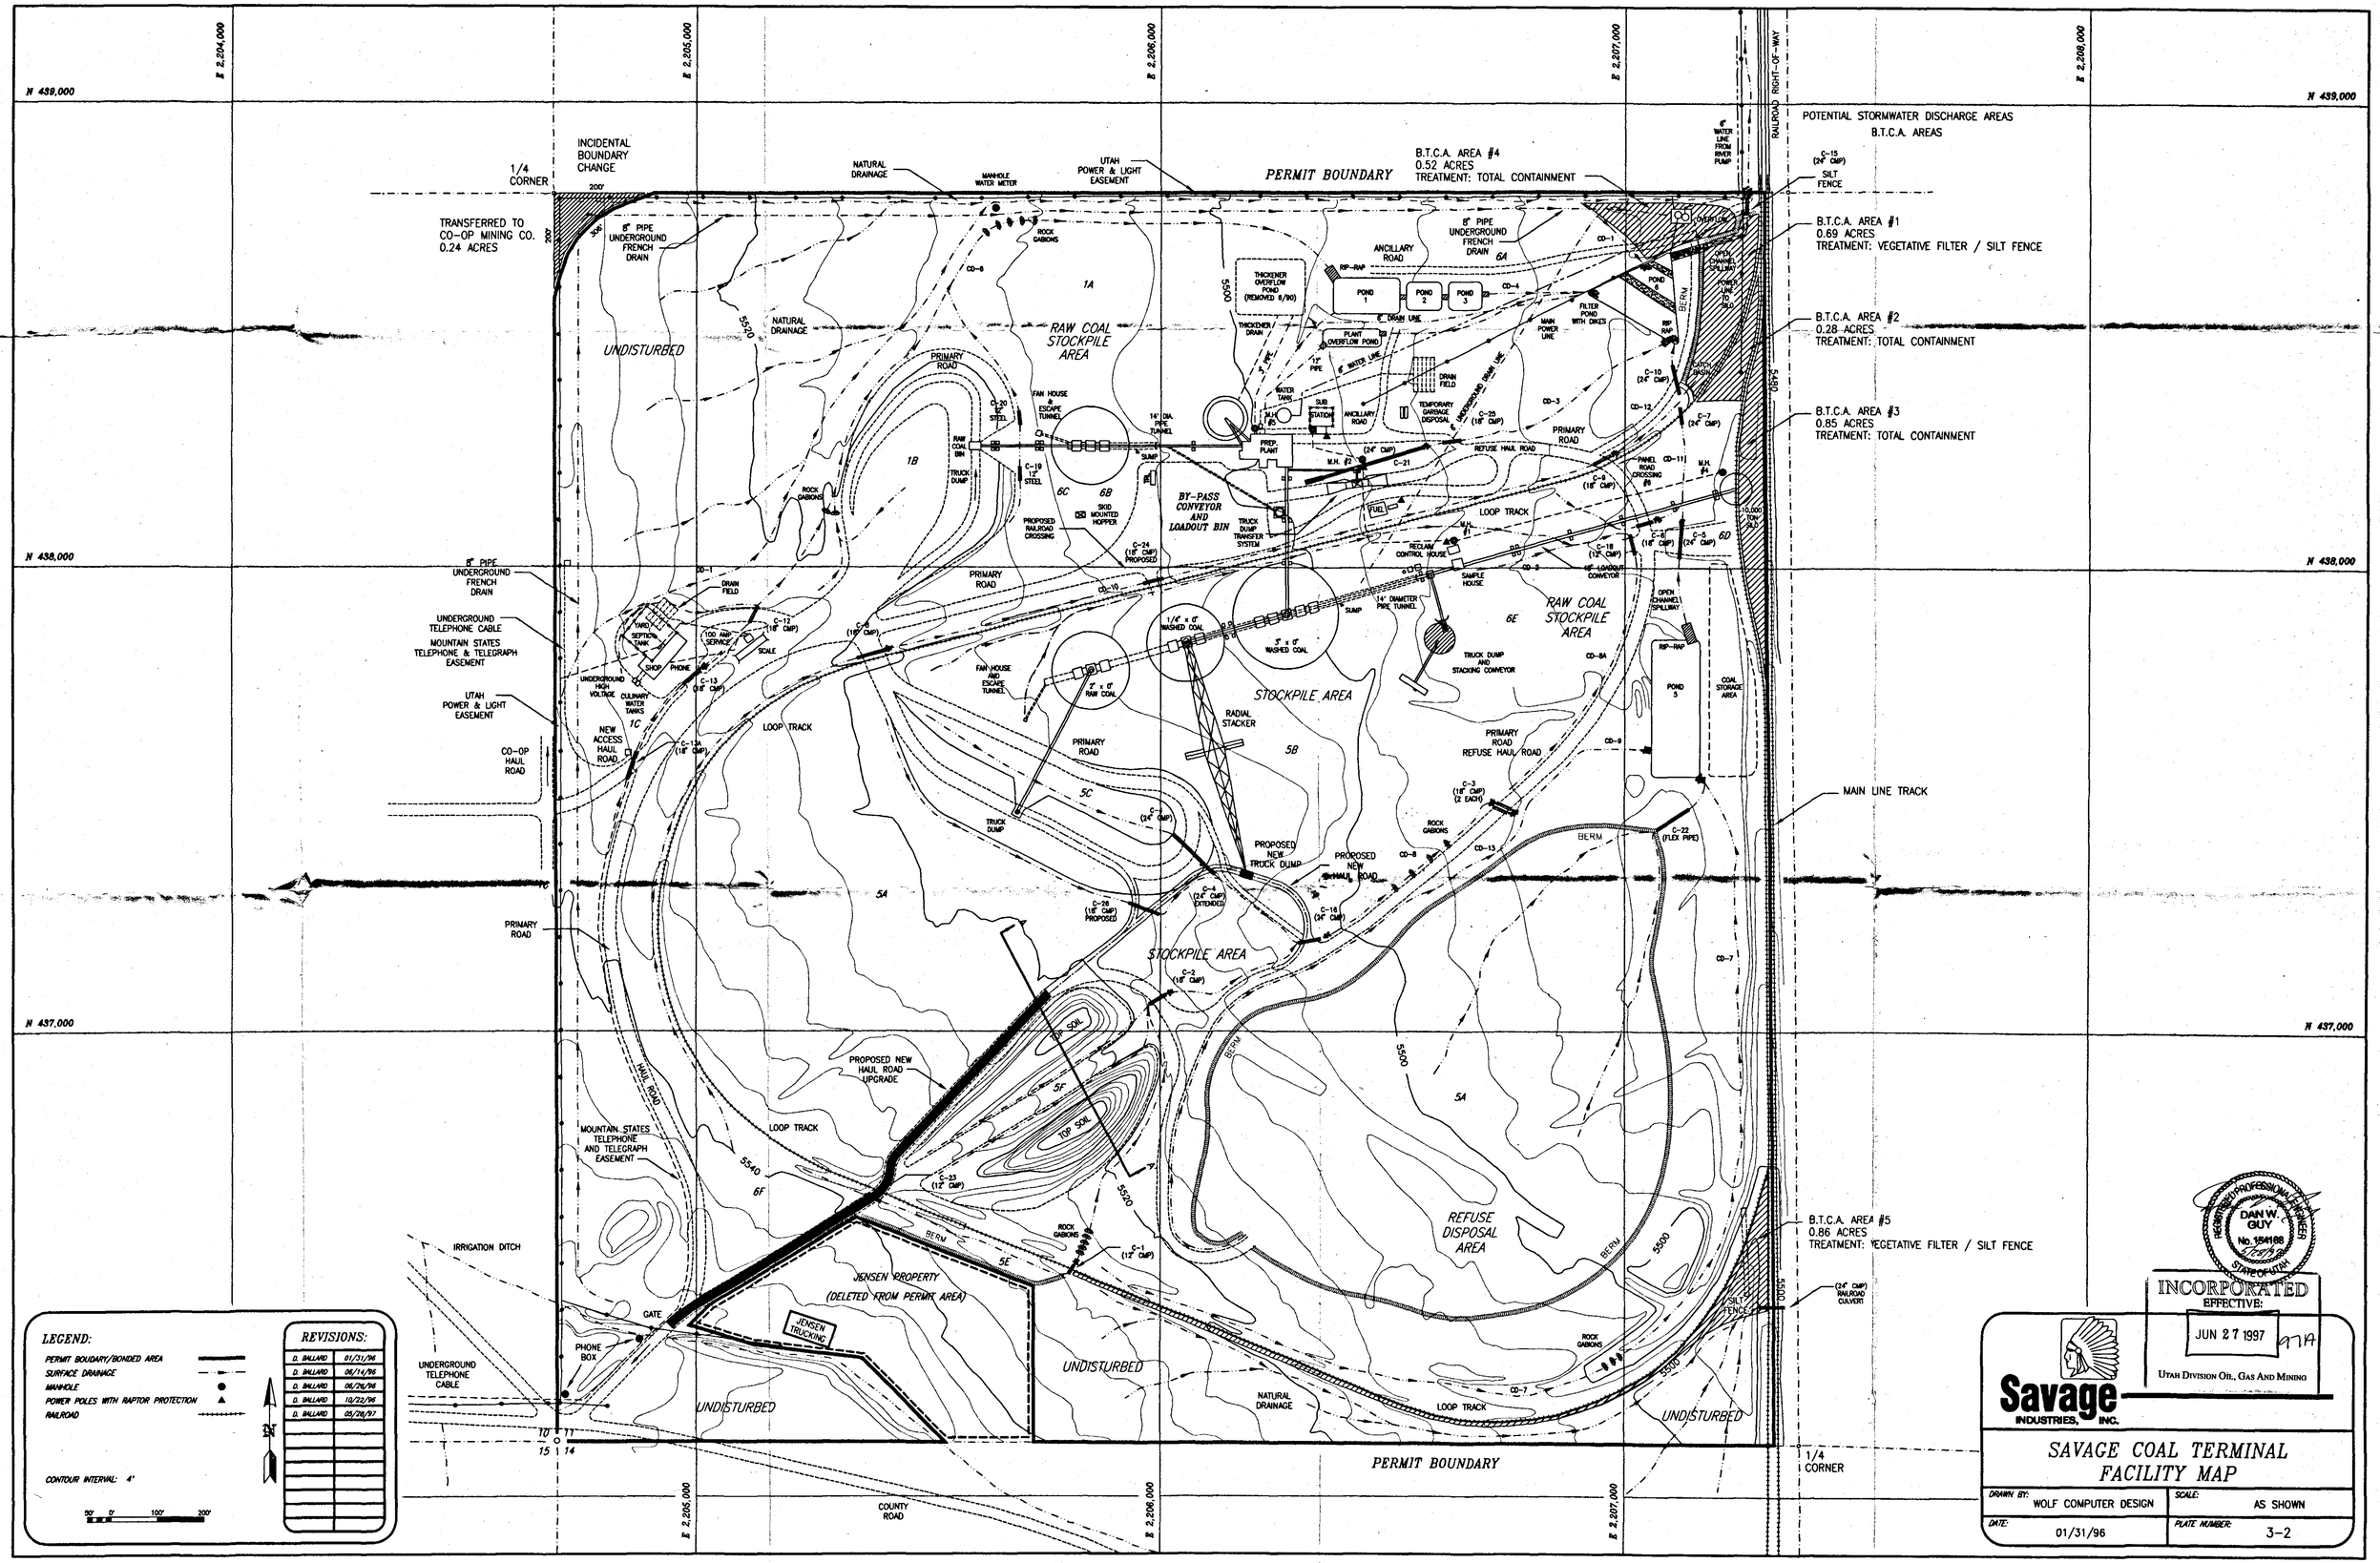

N 439,000
N 438,000
N 437,000
E 2,204,000
E 2,205,000
E 2,206,000
E 2,207,000
E 2,208,000
INCIDENTAL BOUNDARY CHANGE
1/4 CORNER
TRANSFERRED TO CO-OP MINING CO. 0.24 ACRES
PERMIT BOUNDARY
B.T.C.A. AREA #4
0.52 ACRES
TREATMENT: TOTAL CONTAINMENT
POTENTIAL STORMWATER DISCHARGE AREAS
B.T.C.A. AREAS
B.T.C.A. AREA #1
0.69 ACRES
TREATMENT: VEGETATIVE FILTER / SILT FENCE
B.T.C.A. AREA #2
0.28 ACRES
TREATMENT: TOTAL CONTAINMENT
B.T.C.A. AREA #3
0.85 ACRES
TREATMENT: TOTAL CONTAINMENT
B.T.C.A. AREA #5
0.86 ACRES
TREATMENT: VEGETATIVE FILTER / SILT FENCE
RAILROAD RIGHT-OF-WAY
UNDISTURBED
RAW COAL STOCKPILE AREA
STOCKPILE AREA
REFUSE DISPOSAL AREA
BY-PASS CONVEYOR AND LOADOUT BIN
PRIMARY ROAD
LOOP TRACK
MAIN LINE TRACK
PROPOSED NEW HAUL ROAD UPGRADE
MOUNTAIN STATES TELEPHONE AND TELEGRAPH EASEMENT
UNDERGROUND TELEPHONE CABLE
UTAH POWER & LIGHT EASEMENT
CO-OP HAUL ROAD
NEW ACCESS HAUL ROAD
IRRIGATION DITCH
JENSEN PROPERTY (DELETED FROM PERMIT AREA)
JENSEN TRUCKING
GATE
PHONE BOX
COUNTY ROAD
LEGEND:
PERMIT BOUDARY/BONDED AREA
SURFACE DRAINAGE
MANHOLE
POWER POLES WITH RAPTOR PROTECTION
RAILROAD
CONTOUR INTERVAL: 4'
REVISIONS:
D. BALLARD 01/31/96
D. BALLARD 06/14/96
D. BALLARD 06/26/96
D. BALLARD 10/22/96
D. BALLARD 05/28/97
INCORPORATED
EFFECTIVE:
JUN 27 1997
UTAH DIVISION OIL, GAS AND MINING
Savage INDUSTRIES, INC.
SAVAGE COAL TERMINAL FACILITY MAP
DRAWN BY: WOLF COMPUTER DESIGN
SCALE: AS SHOWN
DATE: 01/31/96
PLATE NUMBER: 3-2