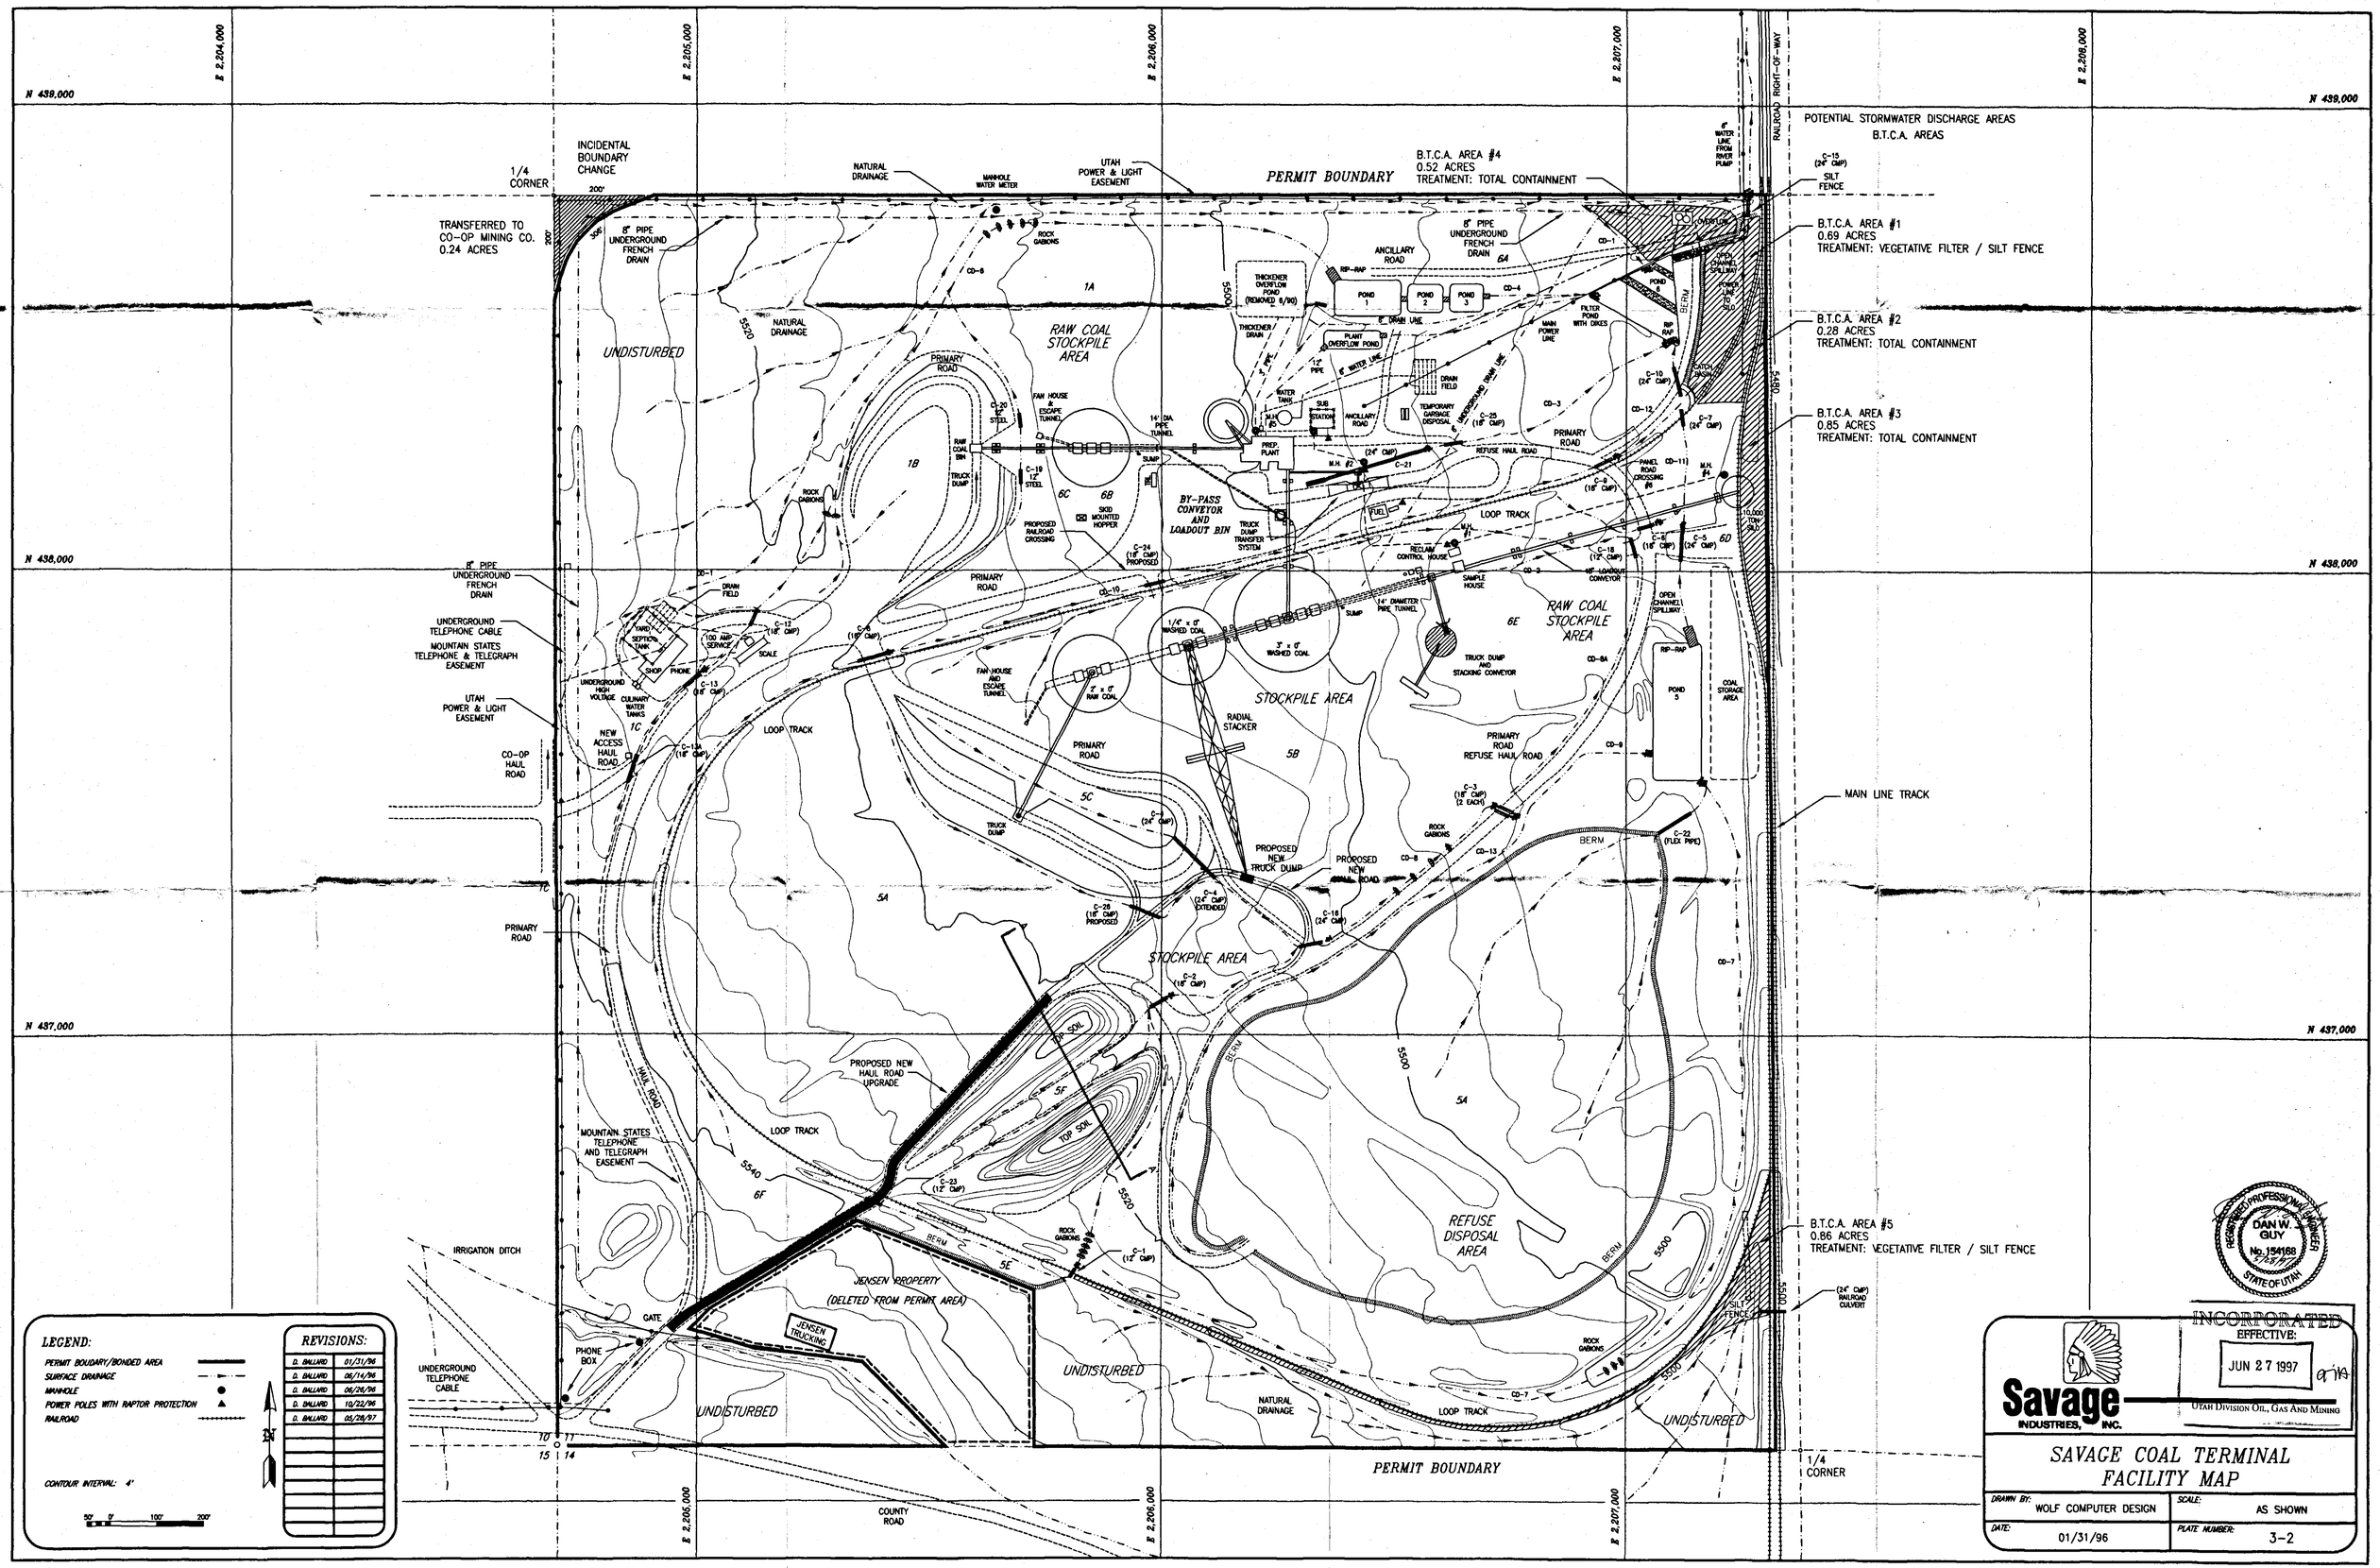
N 439,000
N 438,000
N 437,000
E 2,204,000
E 2,205,000
E 2,206,000
E 2,207,000
E 2,208,000
INCIDENTAL BOUNDARY CHANGE
1/4 CORNER
TRANSFERRED TO CO-OP MINING CO. 0.24 ACRES
8" PIPE UNDERGROUND FRENCH DRAIN
NATURAL DRAINAGE
MANHOLE WATER METER
UTAH POWER & LIGHT EASEMENT
PERMIT BOUNDARY
B.T.C.A. AREA #4
0.52 ACRES
TREATMENT: TOTAL CONTAINMENT
6" WATER LINE FROM RIVER PUMP
RAILROAD RIGHT-OF-WAY
POTENTIAL STORMWATER DISCHARGE AREAS
B.T.C.A. AREAS
C-15 (24" CMP)
SILT FENCE
B.T.C.A. AREA #1
0.69 ACRES
TREATMENT: VEGETATIVE FILTER / SILT FENCE
B.T.C.A. AREA #2
0.28 ACRES
TREATMENT: TOTAL CONTAINMENT
B.T.C.A. AREA #3
0.85 ACRES
TREATMENT: TOTAL CONTAINMENT
UNDISTURBED
RAW COAL STOCKPILE AREA
1A
1B
1C
6A
6B
6C
6D
6E
6F
5A
5B
5C
5E
5F
ANCILLARY ROAD
RIP-RAP
POND 1
POND 2
POND 3
THICKENER OVERFLOW POND (REMOVED 8/90)
THICKENER DRAIN
PLANT OVERFLOW POND
DRAIN FIELD
WATER TANK
SUB STATION
TEMPORARY GARBAGE DISPOSAL
FILTER POND WITH DIKES
MAIN POWER LINE
PRIMARY ROAD
REFUSE HAUL ROAD
PREP. PLANT
BY-PASS CONVEYOR AND LOADOUT BIN
TRUCK DUMP TRANSFER SYSTEM
LOOP TRACK
RECLAIM CONTROL HOUSE
SAMPLE HOUSE
14" DIAMETER PIPE TUNNEL
FAN HOUSE & ESCAPE TUNNEL
RAW COAL BIN
TRUCK DUMP
PROPOSED RAILROAD CROSSING
SKID MOUNTED HOPPER
PANEL ROAD CROSSING #6
OPEN CHANNEL SPILLWAY
COAL STORAGE AREA
TRUCK DUMP AND STACKING CONVEYOR
RADIAL STACKER
STOCKPILE AREA
PROPOSED NEW TRUCK DUMP
PROPOSED NEW HAUL ROAD
MAIN LINE TRACK
BERM
PROPOSED NEW HAUL ROAD UPGRADE
TOP SOIL
HAUL ROAD
MOUNTAIN STATES TELEPHONE AND TELEGRAPH EASEMENT
REFUSE DISPOSAL AREA
B.T.C.A. AREA #5
0.86 ACRES
TREATMENT: VEGETATIVE FILTER / SILT FENCE
(24" CMP) RAILROAD CULVERT
IRRIGATION DITCH
JENSEN PROPERTY (DELETED FROM PERMIT AREA)
JENSEN TRUCKING
GATE
PHONE BOX
UNDERGROUND TELEPHONE CABLE
UNDERGROUND TELEPHONE CABLE
MOUNTAIN STATES TELEPHONE & TELEGRAPH EASEMENT
UTAH POWER & LIGHT EASEMENT
CO-OP HAUL ROAD
NEW ACCESS HAUL ROAD
YARD SEPTIC TANK
SHOP
PHONE
100 AMP SERVICE
SCALE
UNDERGROUND HIGH VOLTAGE
CULINARY WATER TANKS
COUNTY ROAD
1/4 CORNER
LEGEND:
PERMIT BOUNDARY/BONDED AREA
SURFACE DRAINAGE
MANHOLE
POWER POLES WITH RAPTOR PROTECTION
RAILROAD
CONTOUR INTERVAL: 4'
REVISIONS:
D. BALLARD 01/31/96
D. BALLARD 06/14/96
D. BALLARD 06/26/96
D. BALLARD 10/22/96
D. BALLARD 05/28/97
REGISTERED PROFESSIONAL ENGINEER
DAN W. GUY
No. 154168
STATE OF UTAH
INCORPORATED
EFFECTIVE:
JUN 27 1997
UTAH DIVISION OIL, GAS AND MINING
Savage INDUSTRIES, INC.
SAVAGE COAL TERMINAL FACILITY MAP
DRAWN BY: WOLF COMPUTER DESIGN
SCALE: AS SHOWN
DATE: 01/31/96
PLATE NUMBER: 3-2