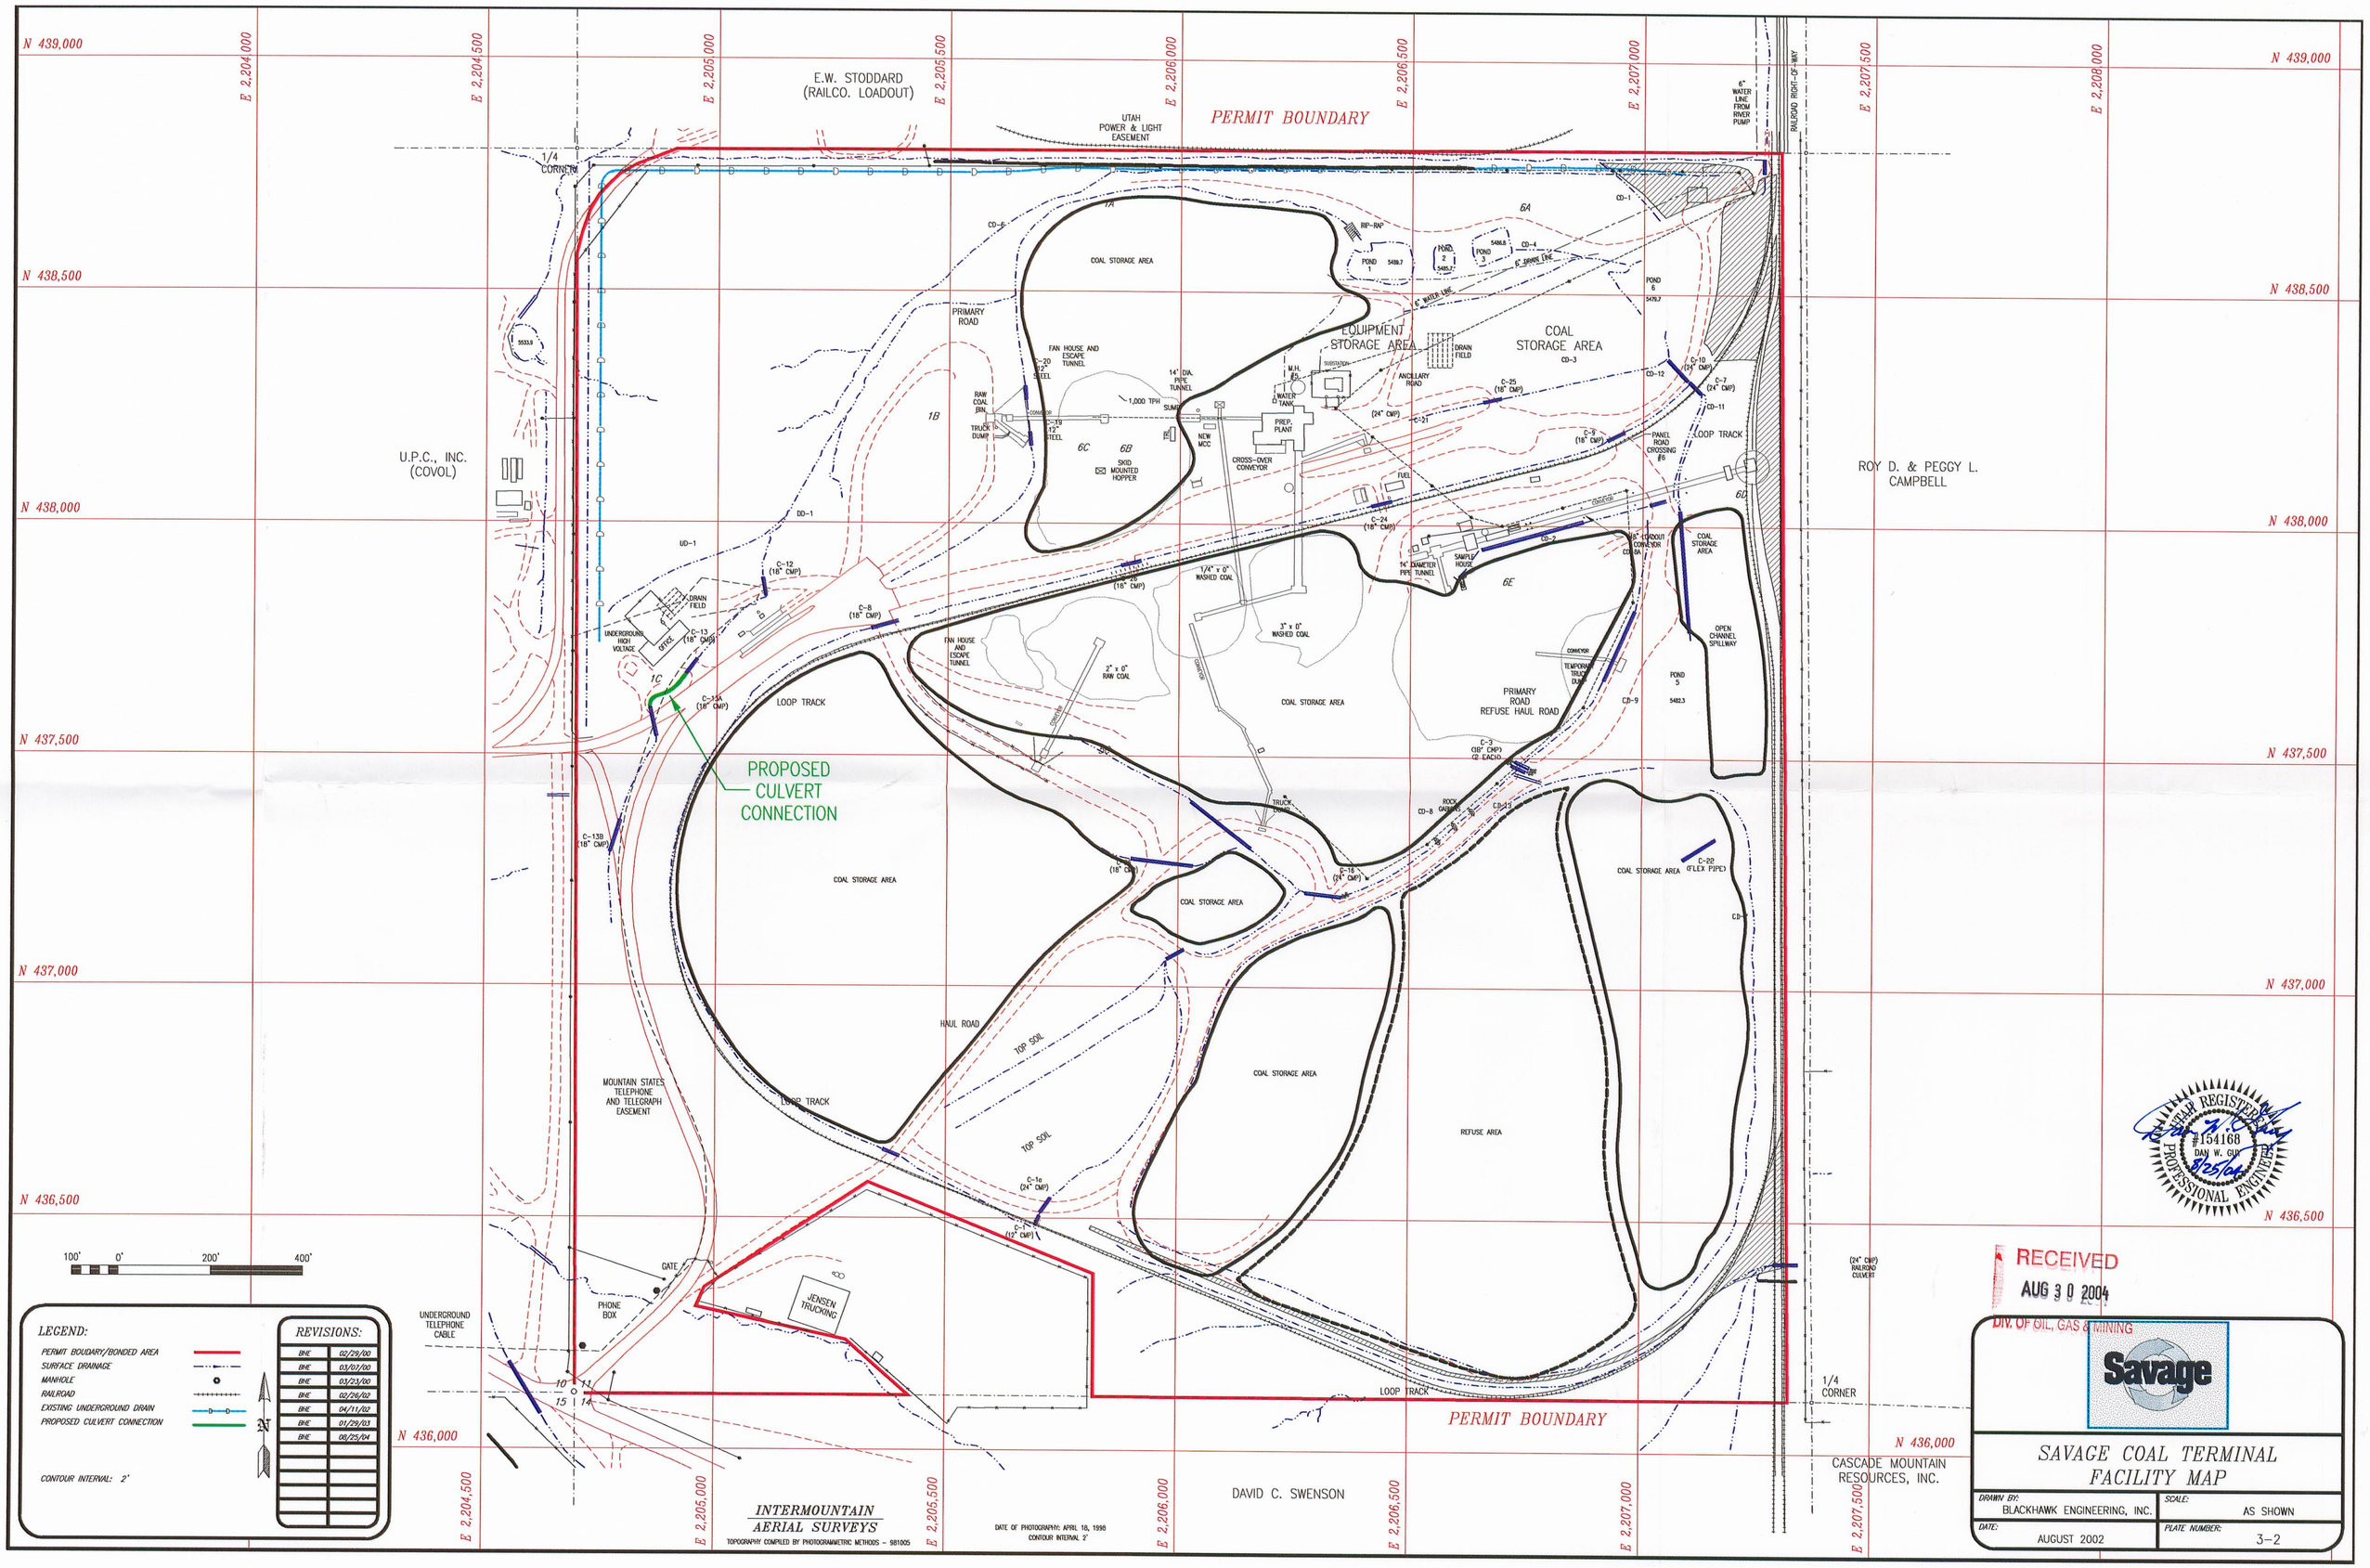

PERMIT BOUNDARY
E.W. STODDARD (RAILCO. LOADOUT)
UTAH POWER & LIGHT EASEMENT
U.P.C., INC. (COVOL)
ROY D. & PEGGY L. CAMPBELL
CASCADE MOUNTAIN RESOURCES, INC.
DAVID C. SWENSON
COAL STORAGE AREA
EQUIPMENT STORAGE AREA
PRIMARY ROAD
PRIMARY ROAD REFUSE HAUL ROAD
LOOP TRACK
HAUL ROAD
REFUSE AREA
TOP SOIL
PROPOSED CULVERT CONNECTION
MOUNTAIN STATES TELEPHONE AND TELEGRAPH EASEMENT
UNDERGROUND TELEPHONE CABLE
PHONE BOX
GATE
JENSEN TRUCKING
1/4 CORNER
RAILROAD RIGHT-OF-WAY
N 439,000
N 438,500
N 438,000
N 437,500
N 437,000
N 436,500
N 436,000
E 2,204,000
E 2,204,500
E 2,205,000
E 2,205,500
E 2,206,000
E 2,206,500
E 2,207,000
E 2,207,500
E 2,208,000
100' 0' 200' 400'
LEGEND:
PERMIT BOUDARY/BONDED AREA
SURFACE DRAINAGE
MANHOLE
RAILROAD
EXISTING UNDERGROUND DRAIN
PROPOSED CULVERT CONNECTION
CONTOUR INTERVAL: 2'
REVISIONS:
BHE 02/29/00
BHE 03/07/00
BHE 03/23/00
BHE 02/26/02
BHE 04/11/02
BHE 01/29/03
BHE 08/25/04
INTERMOUNTAIN AERIAL SURVEYS
TOPOGRAPHY COMPILED BY PHOTOGRAMMETRIC METHODS - 981005
DATE OF PHOTOGRAPHY: APRIL 18, 1998
CONTOUR INTERVAL 2'
RECEIVED
AUG 30 2004
DIV. OF OIL, GAS & MINING
Savage
SAVAGE COAL TERMINAL FACILITY MAP
DRAWN BY: BLACKHAWK ENGINEERING, INC.
SCALE: AS SHOWN
DATE: AUGUST 2002
PLATE NUMBER: 3-2