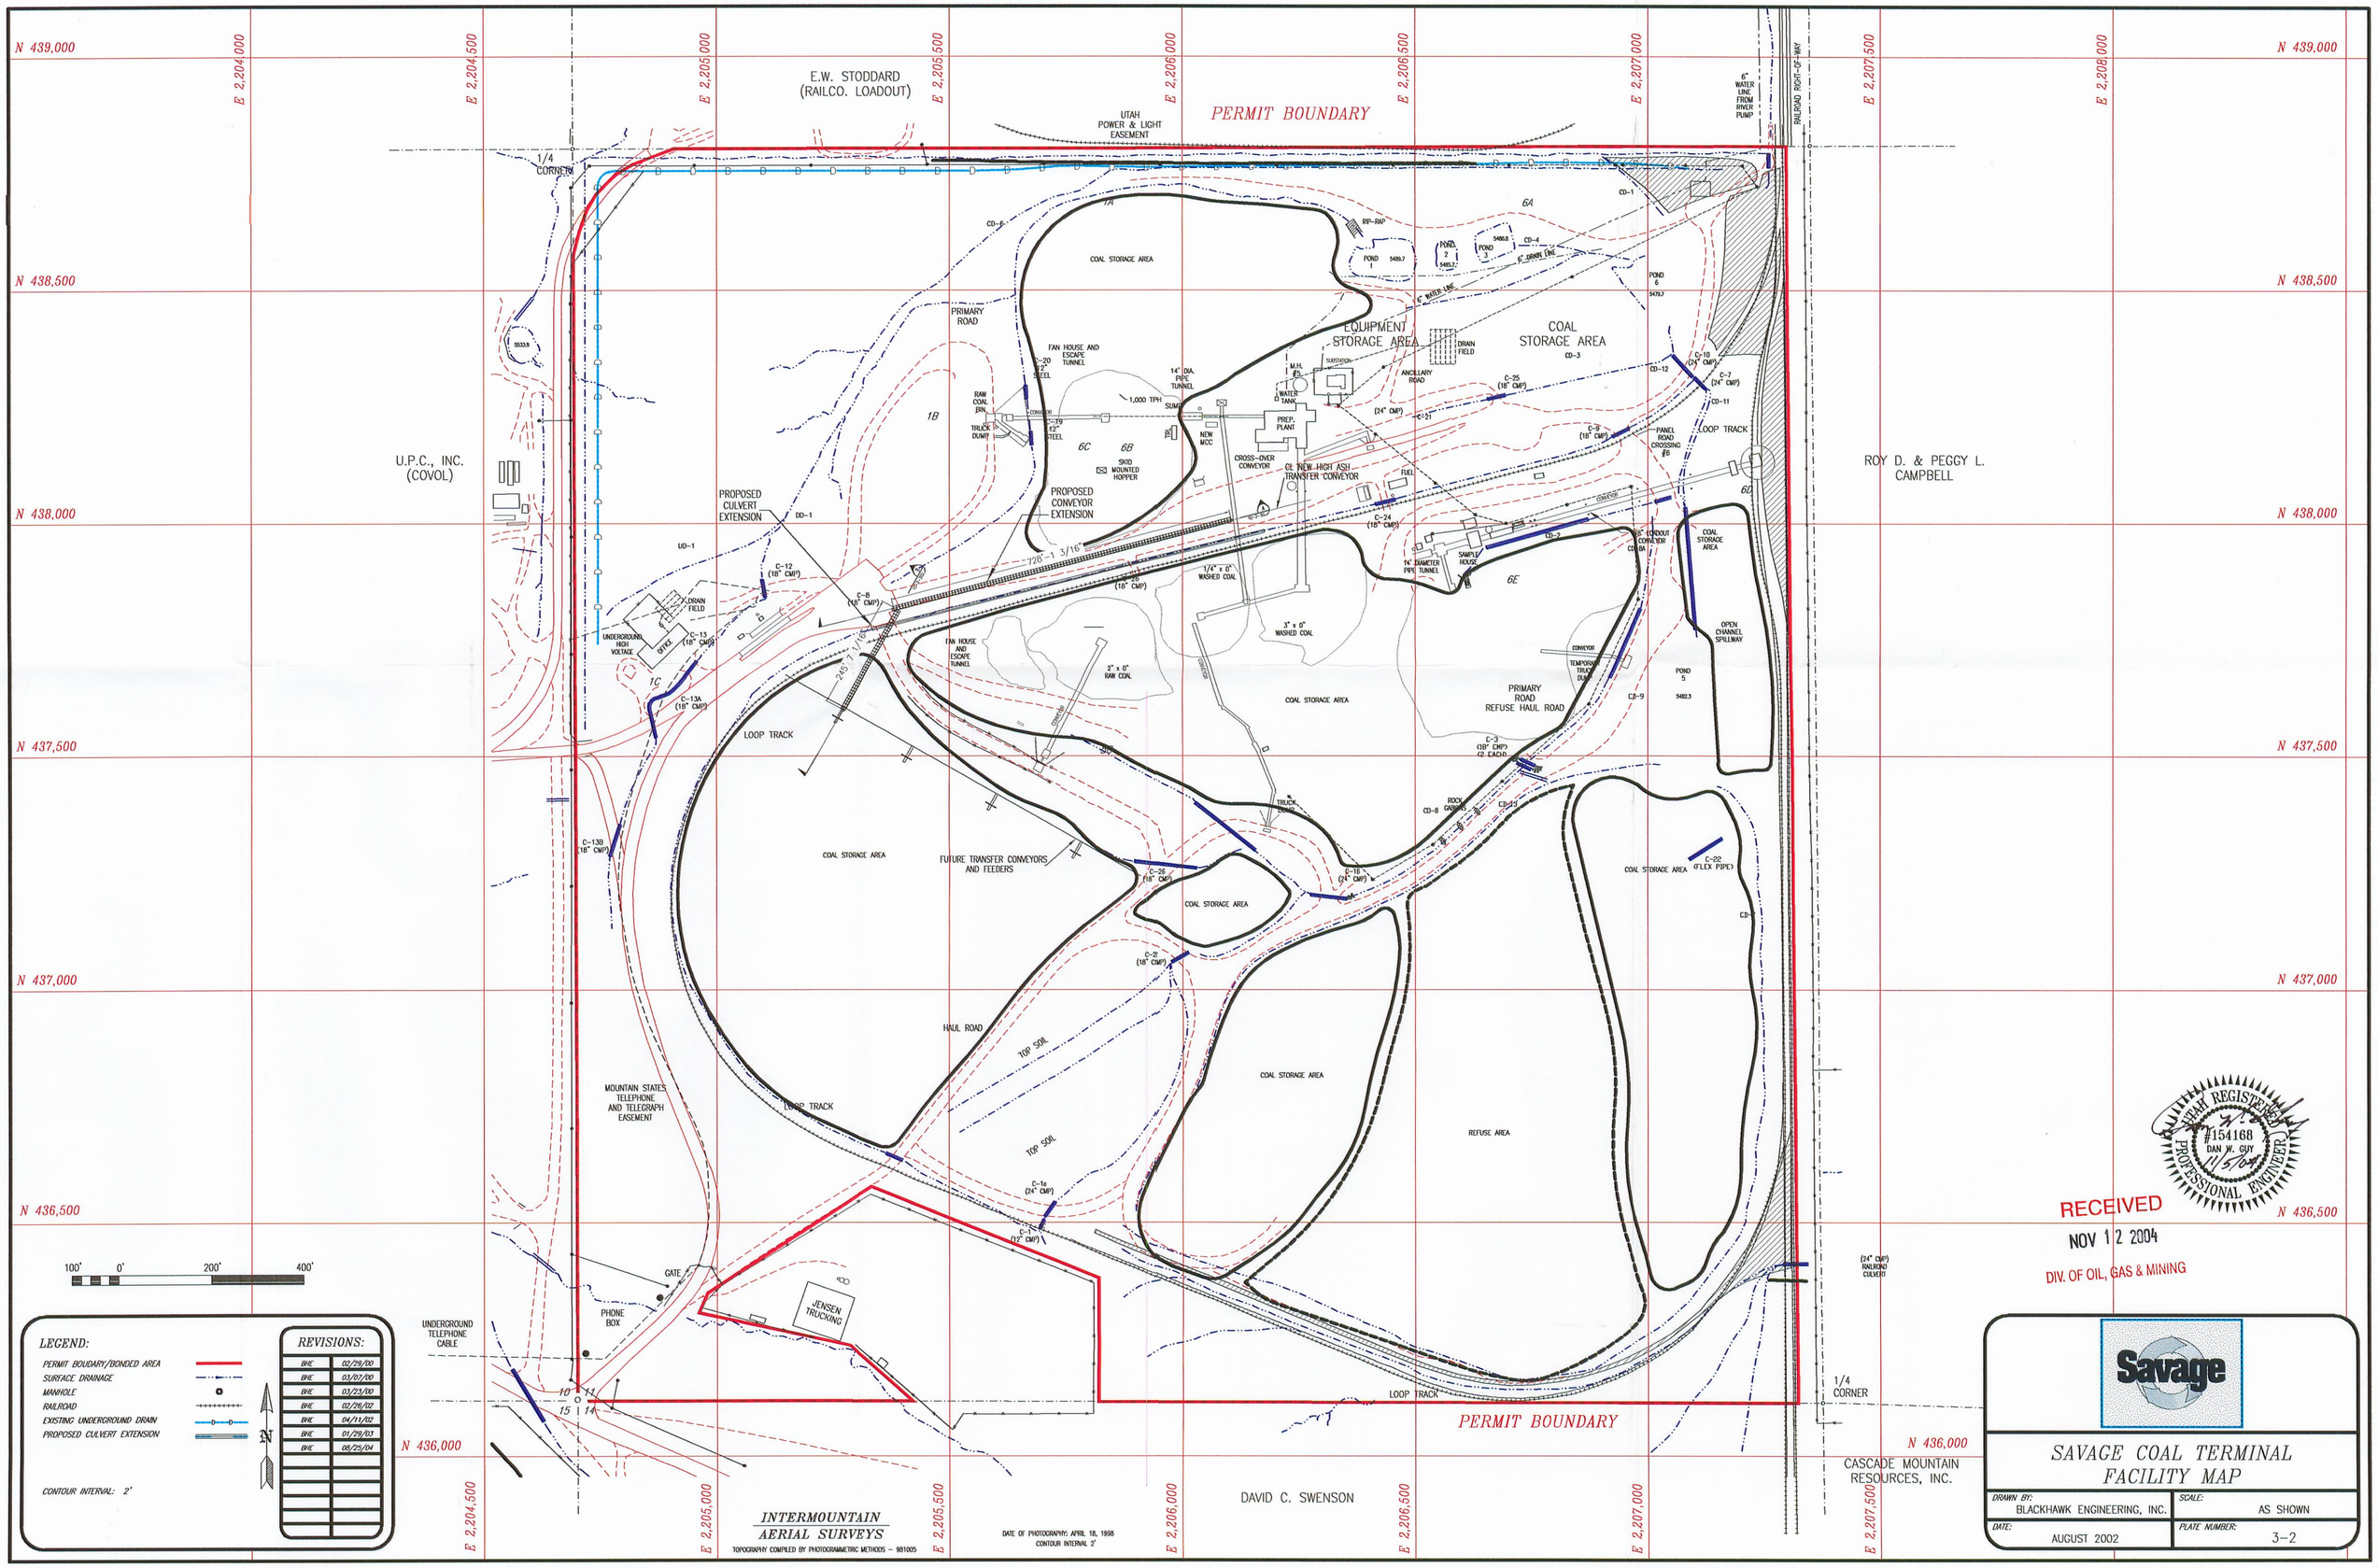

PERMIT BOUNDARY
E.W. STODDARD (RAILCO. LOADOUT)
UTAH POWER & LIGHT EASEMENT
U.P.C., INC. (COVOL)
ROY D. & PEGGY L. CAMPBELL
CASCADE MOUNTAIN RESOURCES, INC.
DAVID C. SWENSON
COAL STORAGE AREA
EQUIPMENT STORAGE AREA
PRIMARY ROAD
PROPOSED CULVERT EXTENSION
PROPOSED CONVEYOR EXTENSION
LOOP TRACK
FUTURE TRANSFER CONVEYORS AND FEEDERS
HAUL ROAD
TOP SOIL
REFUSE AREA
PRIMARY ROAD REFUSE HAUL ROAD
MOUNTAIN STATES TELEPHONE AND TELEGRAPH EASEMENT
JENSEN TRUCKING
UNDERGROUND TELEPHONE CABLE
PHONE BOX
GATE
OPEN CHANNEL SPILLWAY
N 439,000
N 438,500
N 438,000
N 437,500
N 437,000
N 436,500
N 436,000
E 2,204,000
E 2,204,500
E 2,205,000
E 2,205,500
E 2,206,000
E 2,206,500
E 2,207,000
E 2,207,500
E 2,208,000
100' 0' 200' 400'
LEGEND:
PERMIT BOUDARY/BONDED AREA
SURFACE DRAINAGE
MANHOLE
RAILROAD
EXISTING UNDERGROUND DRAIN
PROPOSED CULVERT EXTENSION
CONTOUR INTERVAL: 2'
REVISIONS:
BHE 02/29/00
BHE 03/07/00
BHE 03/23/00
BHE 02/26/02
BHE 04/11/02
BHE 01/29/03
BHE 08/25/04
INTERMOUNTAIN AERIAL SURVEYS
TOPOGRAPHY COMPILED BY PHOTOGRAMMETRIC METHODS - 981005
DATE OF PHOTOGRAPHY: APRIL 18, 1998
CONTOUR INTERVAL 2'
RECEIVED
NOV 12 2004
DIV. OF OIL, GAS & MINING
UTAH REGISTERED PROFESSIONAL ENGINEER
#154168
DAN W. GUY
11/5/04
Savage
SAVAGE COAL TERMINAL FACILITY MAP
DRAWN BY: BLACKHAWK ENGINEERING, INC.
SCALE: AS SHOWN
DATE: AUGUST 2002
PLATE NUMBER: 3-2