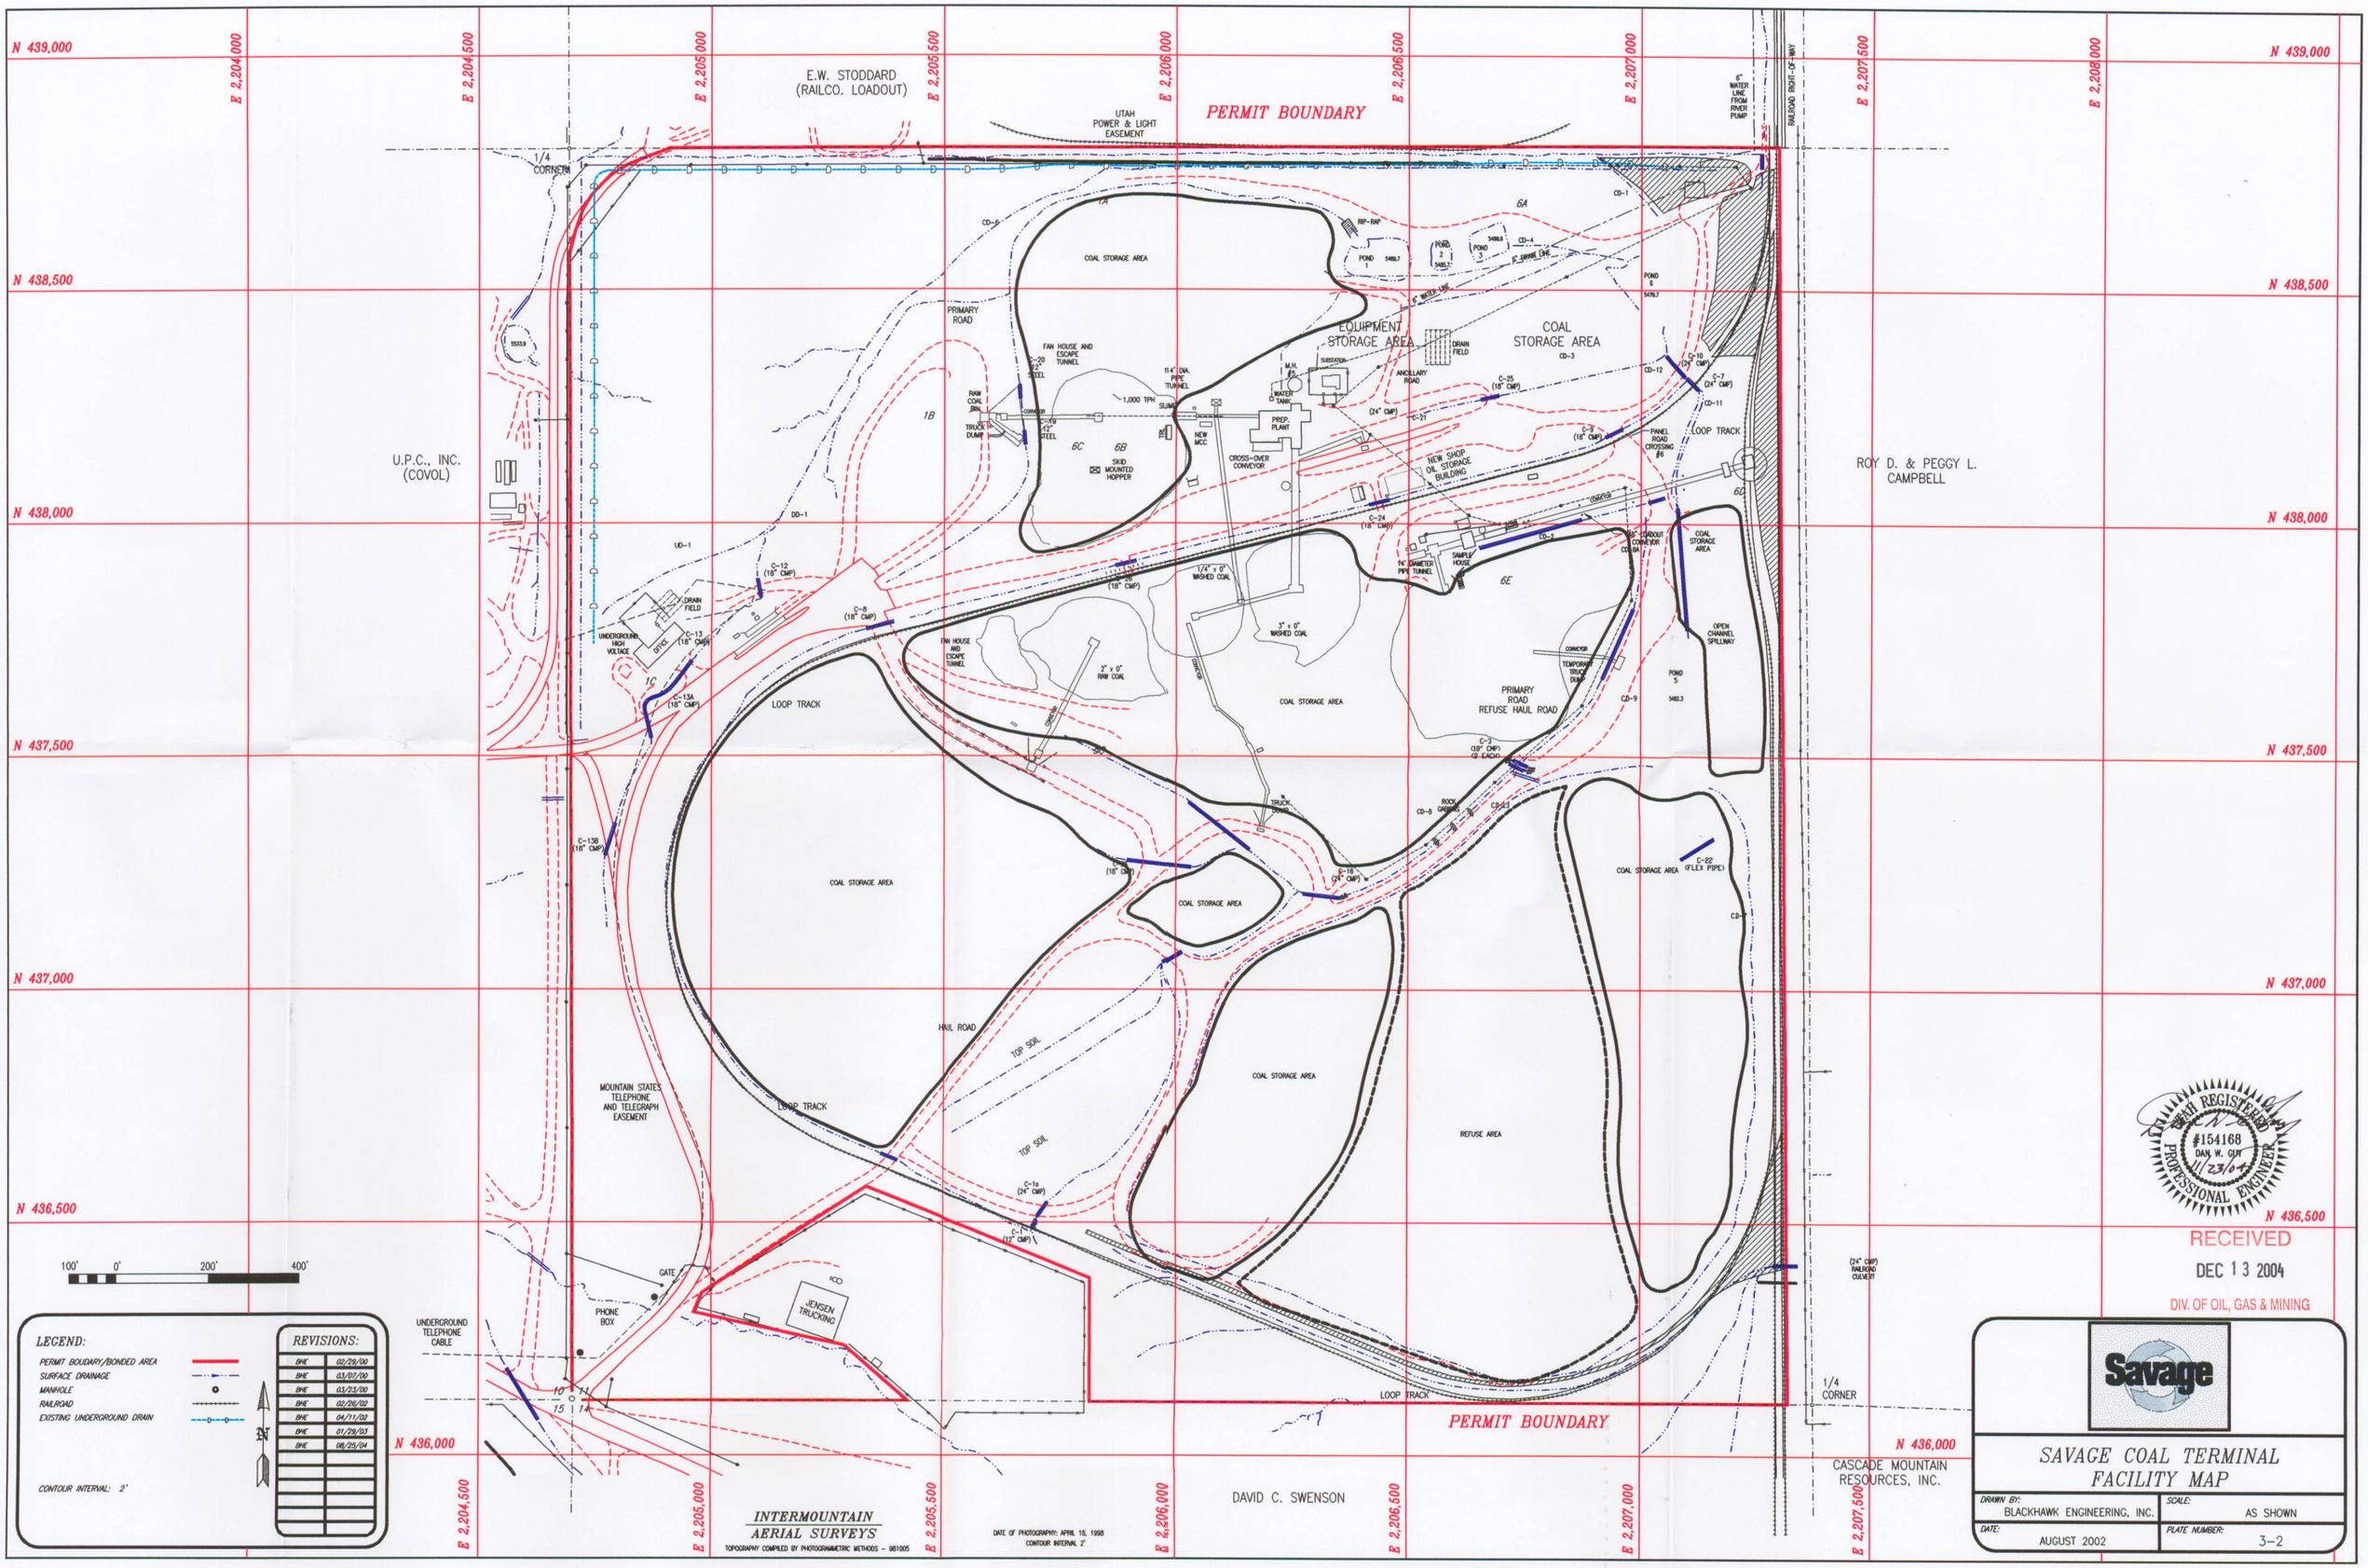
N 439,000
N 438,500
N 438,000
N 437,500
N 437,000
N 436,500
N 436,000
E 2,204,000
E 2,204,500
E 2,205,000
E 2,205,500
E 2,206,000
E 2,206,500
E 2,207,000
E 2,207,500
E 2,208,000
E.W. STODDARD (RAILCO. LOADOUT)
UTAH POWER & LIGHT EASEMENT
PERMIT BOUNDARY
RAILROAD RIGHT-OF-WAY
6" WATER LINE FROM RIVER PUMP
1/4 CORNER
U.P.C., INC. (COVOL)
ROY D. & PEGGY L. CAMPBELL
COAL STORAGE AREA
PRIMARY ROAD
FAN HOUSE AND ESCAPE TUNNEL
EQUIPMENT STORAGE AREA
COAL STORAGE AREA
DRAIN FIELD
ANCILLARY ROAD
SUBSTATION
M.H.
WATER TANK
PREP. PLANT
114" DIA. PIPE TUNNEL
1,000 TPH SUMP
NEW MCC
CROSS-OVER CONVEYOR
SKID MOUNTED HOPPER
RAW COAL BIN
TRUCK DUMP
CONVEYOR
LOOP TRACK
PANEL ROAD CROSSING #6
NEW SHOP OIL STORAGE BUILDING
SAMPLE HOUSE
14" DIAMETER PIPE TUNNEL
1/4" x 0" WASHED COAL
3" x 0" WASHED COAL
2" x 0" RAW COAL
UNDERGROUND HIGH VOLTAGE
OFFICE
OPEN CHANNEL SPILLWAY
POND 1
POND 2
POND 3
POND 5
POND 6
RIP-RAP
6" SPRING LINE
6" WATER LINE
PRIMARY ROAD REFUSE HAUL ROAD
TEMPORARY TRUCK DUMP
ROCK GABIONS
TRUCK DUMP
HAUL ROAD
TOP SOIL
REFUSE AREA
MOUNTAIN STATES TELEPHONE AND TELEGRAPH EASEMENT
GATE
PHONE BOX
JENSEN TRUCKING
UNDERGROUND TELEPHONE CABLE
(24" CMP) RAILROAD CULVERT
CASCADE MOUNTAIN RESOURCES, INC.
DAVID C. SWENSON
INTERMOUNTAIN AERIAL SURVEYS
TOPOGRAPHY COMPILED BY PHOTOGRAMMETRIC METHODS – 981005
DATE OF PHOTOGRAPHY: APRIL 18, 1998
CONTOUR INTERVAL 2'
100' 0' 200' 400'
LEGEND:
PERMIT BOUDARY/BONDED AREA
SURFACE DRAINAGE
MANHOLE
RAILROAD
EXISTING UNDERGROUND DRAIN
CONTOUR INTERVAL: 2'
REVISIONS:
BHE 02/29/00
BHE 03/07/00
BHE 03/23/00
BHE 02/26/02
BHE 04/11/02
BHE 01/29/03
BHE 08/25/04
UTAH REGISTERED #154168 DAN W. GUY 11/23/04 PROFESSIONAL ENGINEER
RECEIVED
DEC 13 2004
DIV. OF OIL, GAS & MINING
Savage
SAVAGE COAL TERMINAL
FACILITY MAP
DRAWN BY: BLACKHAWK ENGINEERING, INC.
SCALE: AS SHOWN
DATE: AUGUST 2002
PLATE NUMBER: 3-2