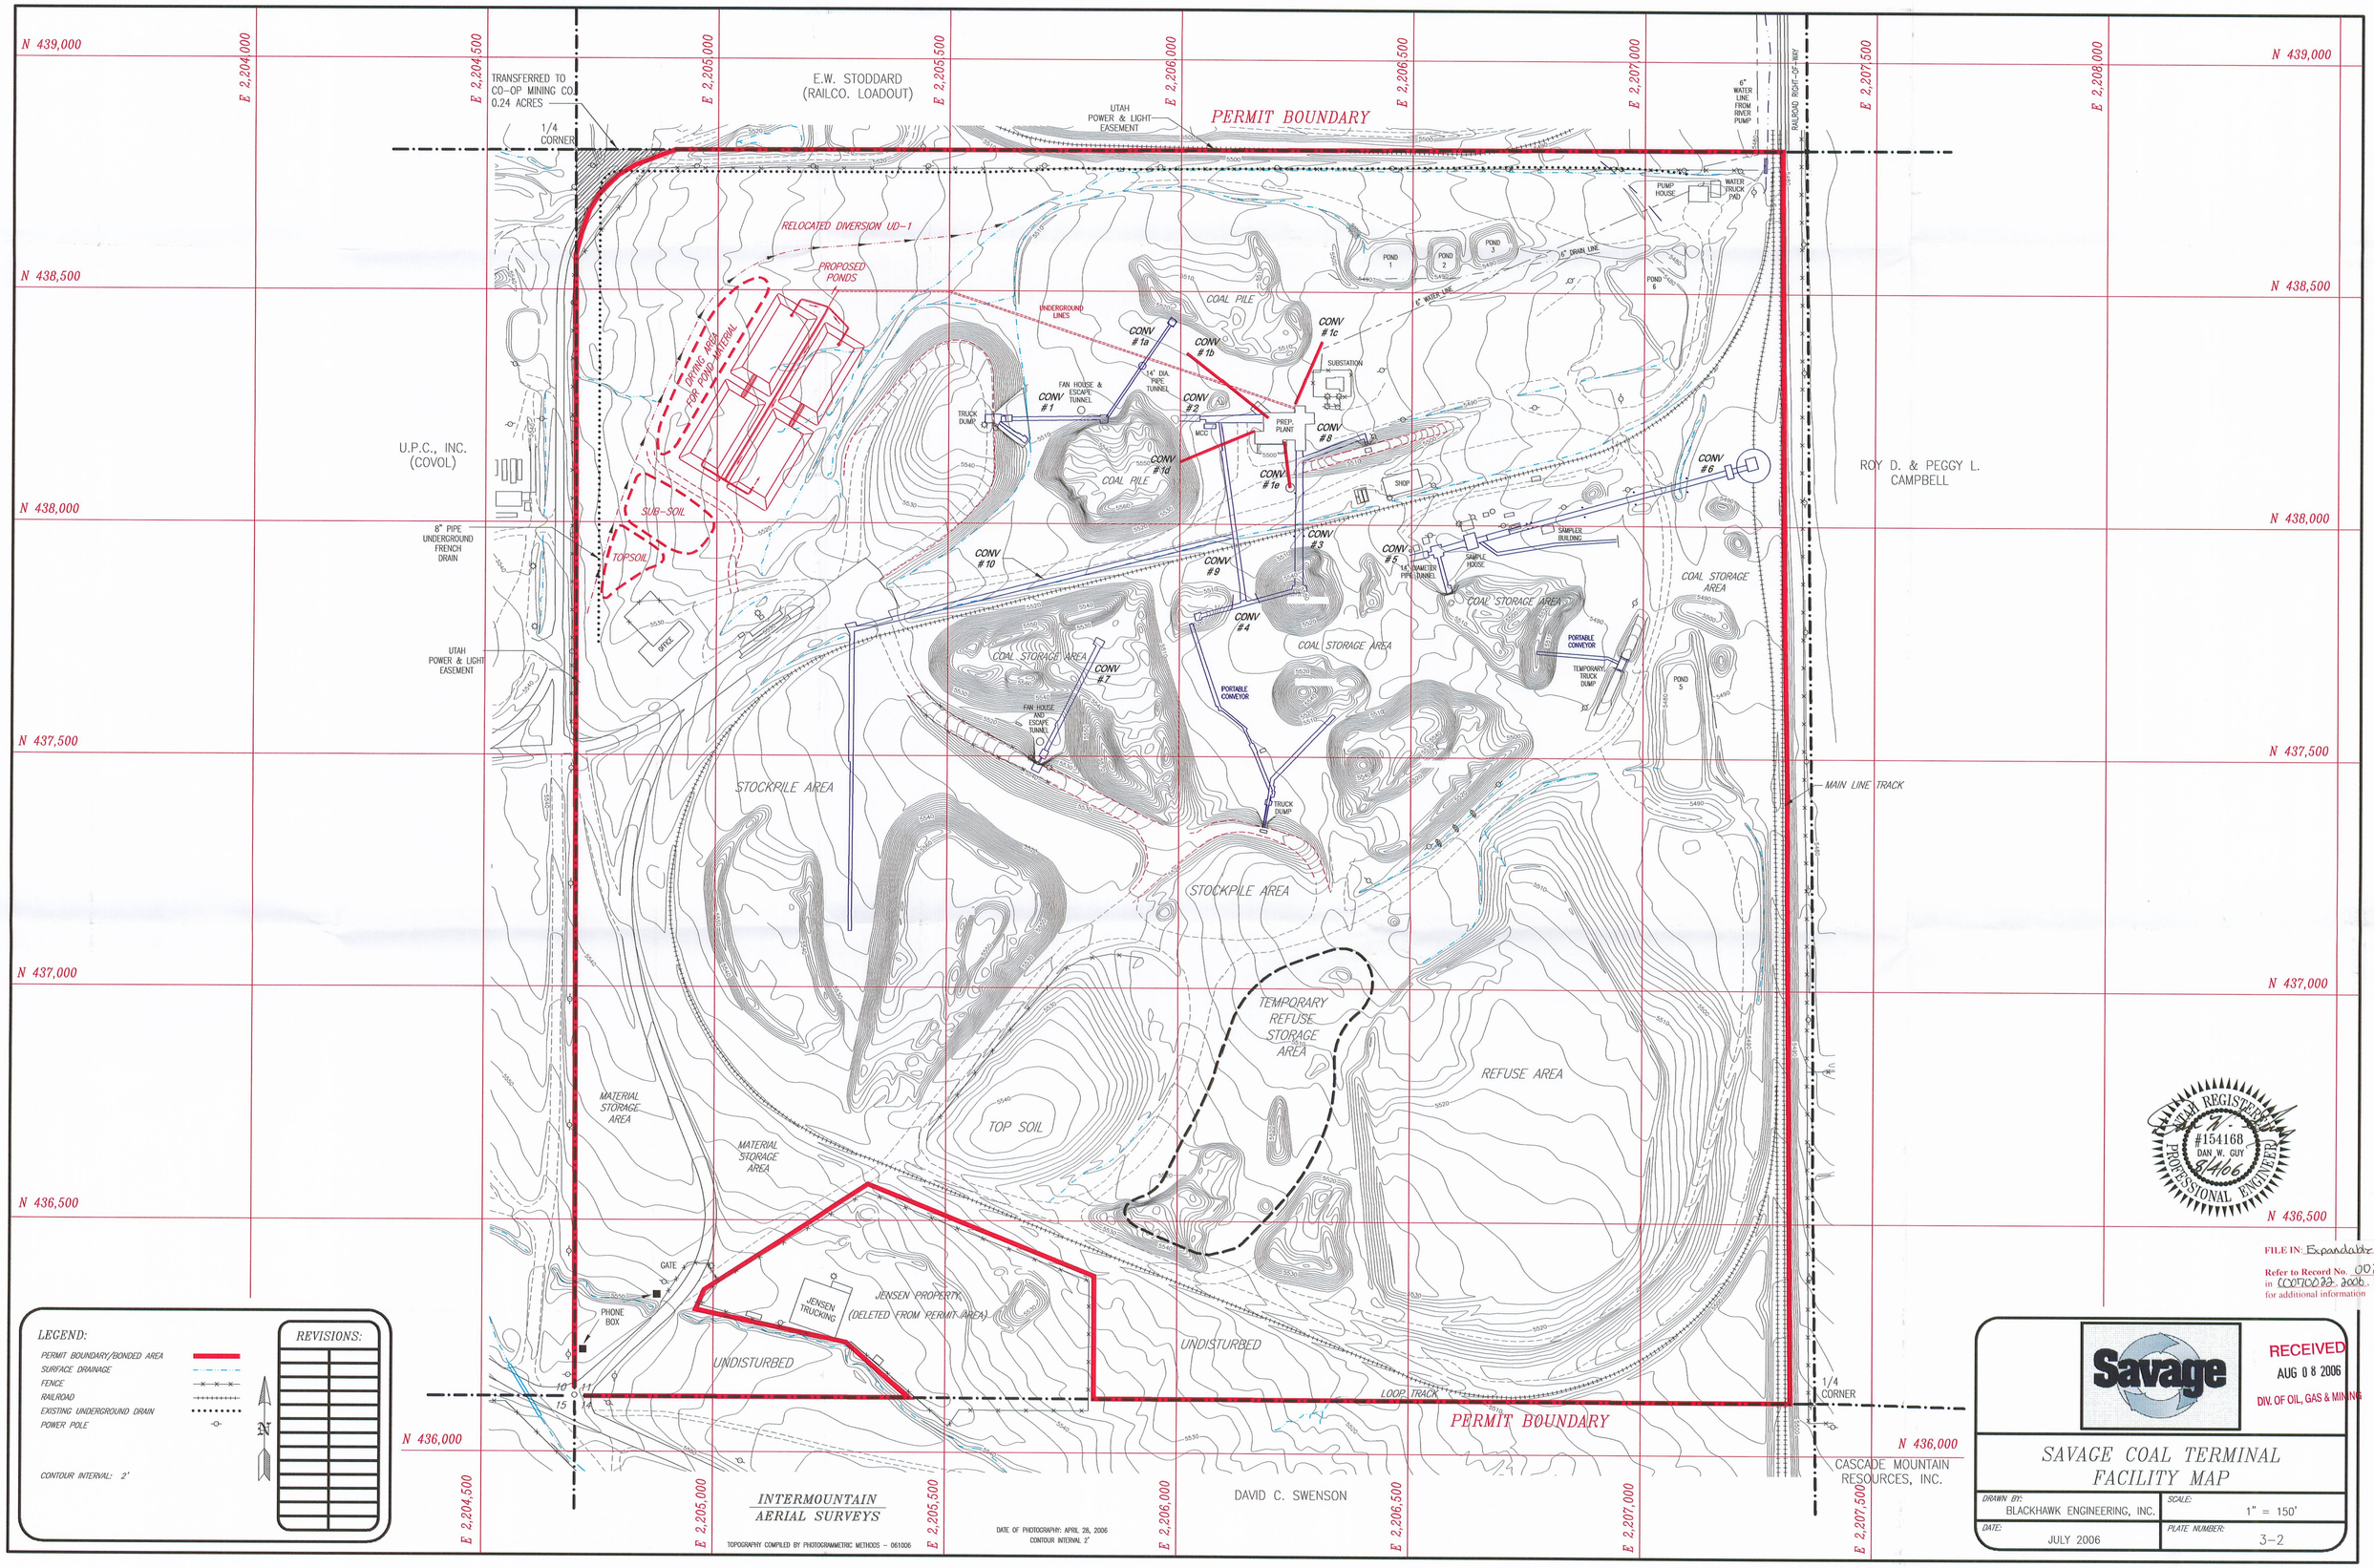
N 439,000
N 438,500
N 438,000
N 437,500
N 437,000
N 436,500
N 436,000
E 2,204,000
E 2,204,500
E 2,205,000
E 2,205,500
E 2,206,000
E 2,206,500
E 2,207,000
E 2,207,500
E 2,208,000
TRANSFERRED TO CO-OP MINING CO. 0.24 ACRES
1/4 CORNER
E.W. STODDARD (RAILCO. LOADOUT)
UTAH POWER & LIGHT EASEMENT
PERMIT BOUNDARY
6" WATER LINE FROM RIVER PUMP
RAILROAD RIGHT-OF-WAY
PUMP HOUSE
WATER TRUCK PAD
RELOCATED DIVERSION UD-1
PROPOSED PONDS
SPRING AREA FOR POND MATERIAL
UNDERGROUND LINES
POND 1
POND 2
POND 3
POND 6
POND 5
6" DRAIN LINE
6" WATER LINE
COAL PILE
CONV #1a
CONV #1b
CONV #1c
CONV #1d
CONV #1e
CONV #1
CONV #2
CONV #3
CONV #4
CONV #5
CONV #6
CONV #7
CONV #8
CONV #9
CONV #10
14" DIA. PIPE TUNNEL
FAN HOUSE & ESCAPE TUNNEL
TRUCK DUMP
MCC
PREP. PLANT
SUBSTATION
SHOP
SAMPLE HOUSE
SAMPLER BUILDING
14" DIAMETER PIPE TUNNEL
COAL STORAGE AREA
PORTABLE CONVEYOR
TEMPORARY TRUCK DUMP
U.P.C., INC. (COVOL)
8" PIPE UNDERGROUND FRENCH DRAIN
SUB-SOIL
TOPSOIL
UTAH POWER & LIGHT EASEMENT
ROY D. & PEGGY L. CAMPBELL
MAIN LINE TRACK
STOCKPILE AREA
TEMPORARY REFUSE STORAGE AREA
REFUSE AREA
TOP SOIL
MATERIAL STORAGE AREA
GATE
PHONE BOX
JENSEN TRUCKING
JENSEN PROPERTY (DELETED FROM PERMIT AREA)
UNDISTURBED
LOOP TRACK
1/4 CORNER
CASCADE MOUNTAIN RESOURCES, INC.
DAVID C. SWENSON
INTERMOUNTAIN AERIAL SURVEYS
TOPOGRAPHY COMPILED BY PHOTOGRAMMETRIC METHODS – 061006
DATE OF PHOTOGRAPHY: APRIL 28, 2006
CONTOUR INTERVAL 2'
LEGEND:
PERMIT BOUNDARY/BONDED AREA
SURFACE DRAINAGE
FENCE
RAILROAD
EXISTING UNDERGROUND DRAIN
POWER POLE
CONTOUR INTERVAL: 2'
REVISIONS:
N
UTAH REGISTERED PROFESSIONAL ENGINEER
#154168
DAN W. GUY
8/4/06
FILE IN: Expandable 08082006
Refer to Record No. 0025
in C0070022 2006 Incoming
for additional information
Savage
RECEIVED
AUG 08 2006
DIV. OF OIL, GAS & MINING
SAVAGE COAL TERMINAL FACILITY MAP
DRAWN BY: BLACKHAWK ENGINEERING, INC.
SCALE: 1" = 150'
DATE: JULY 2006
PLATE NUMBER: 3-2