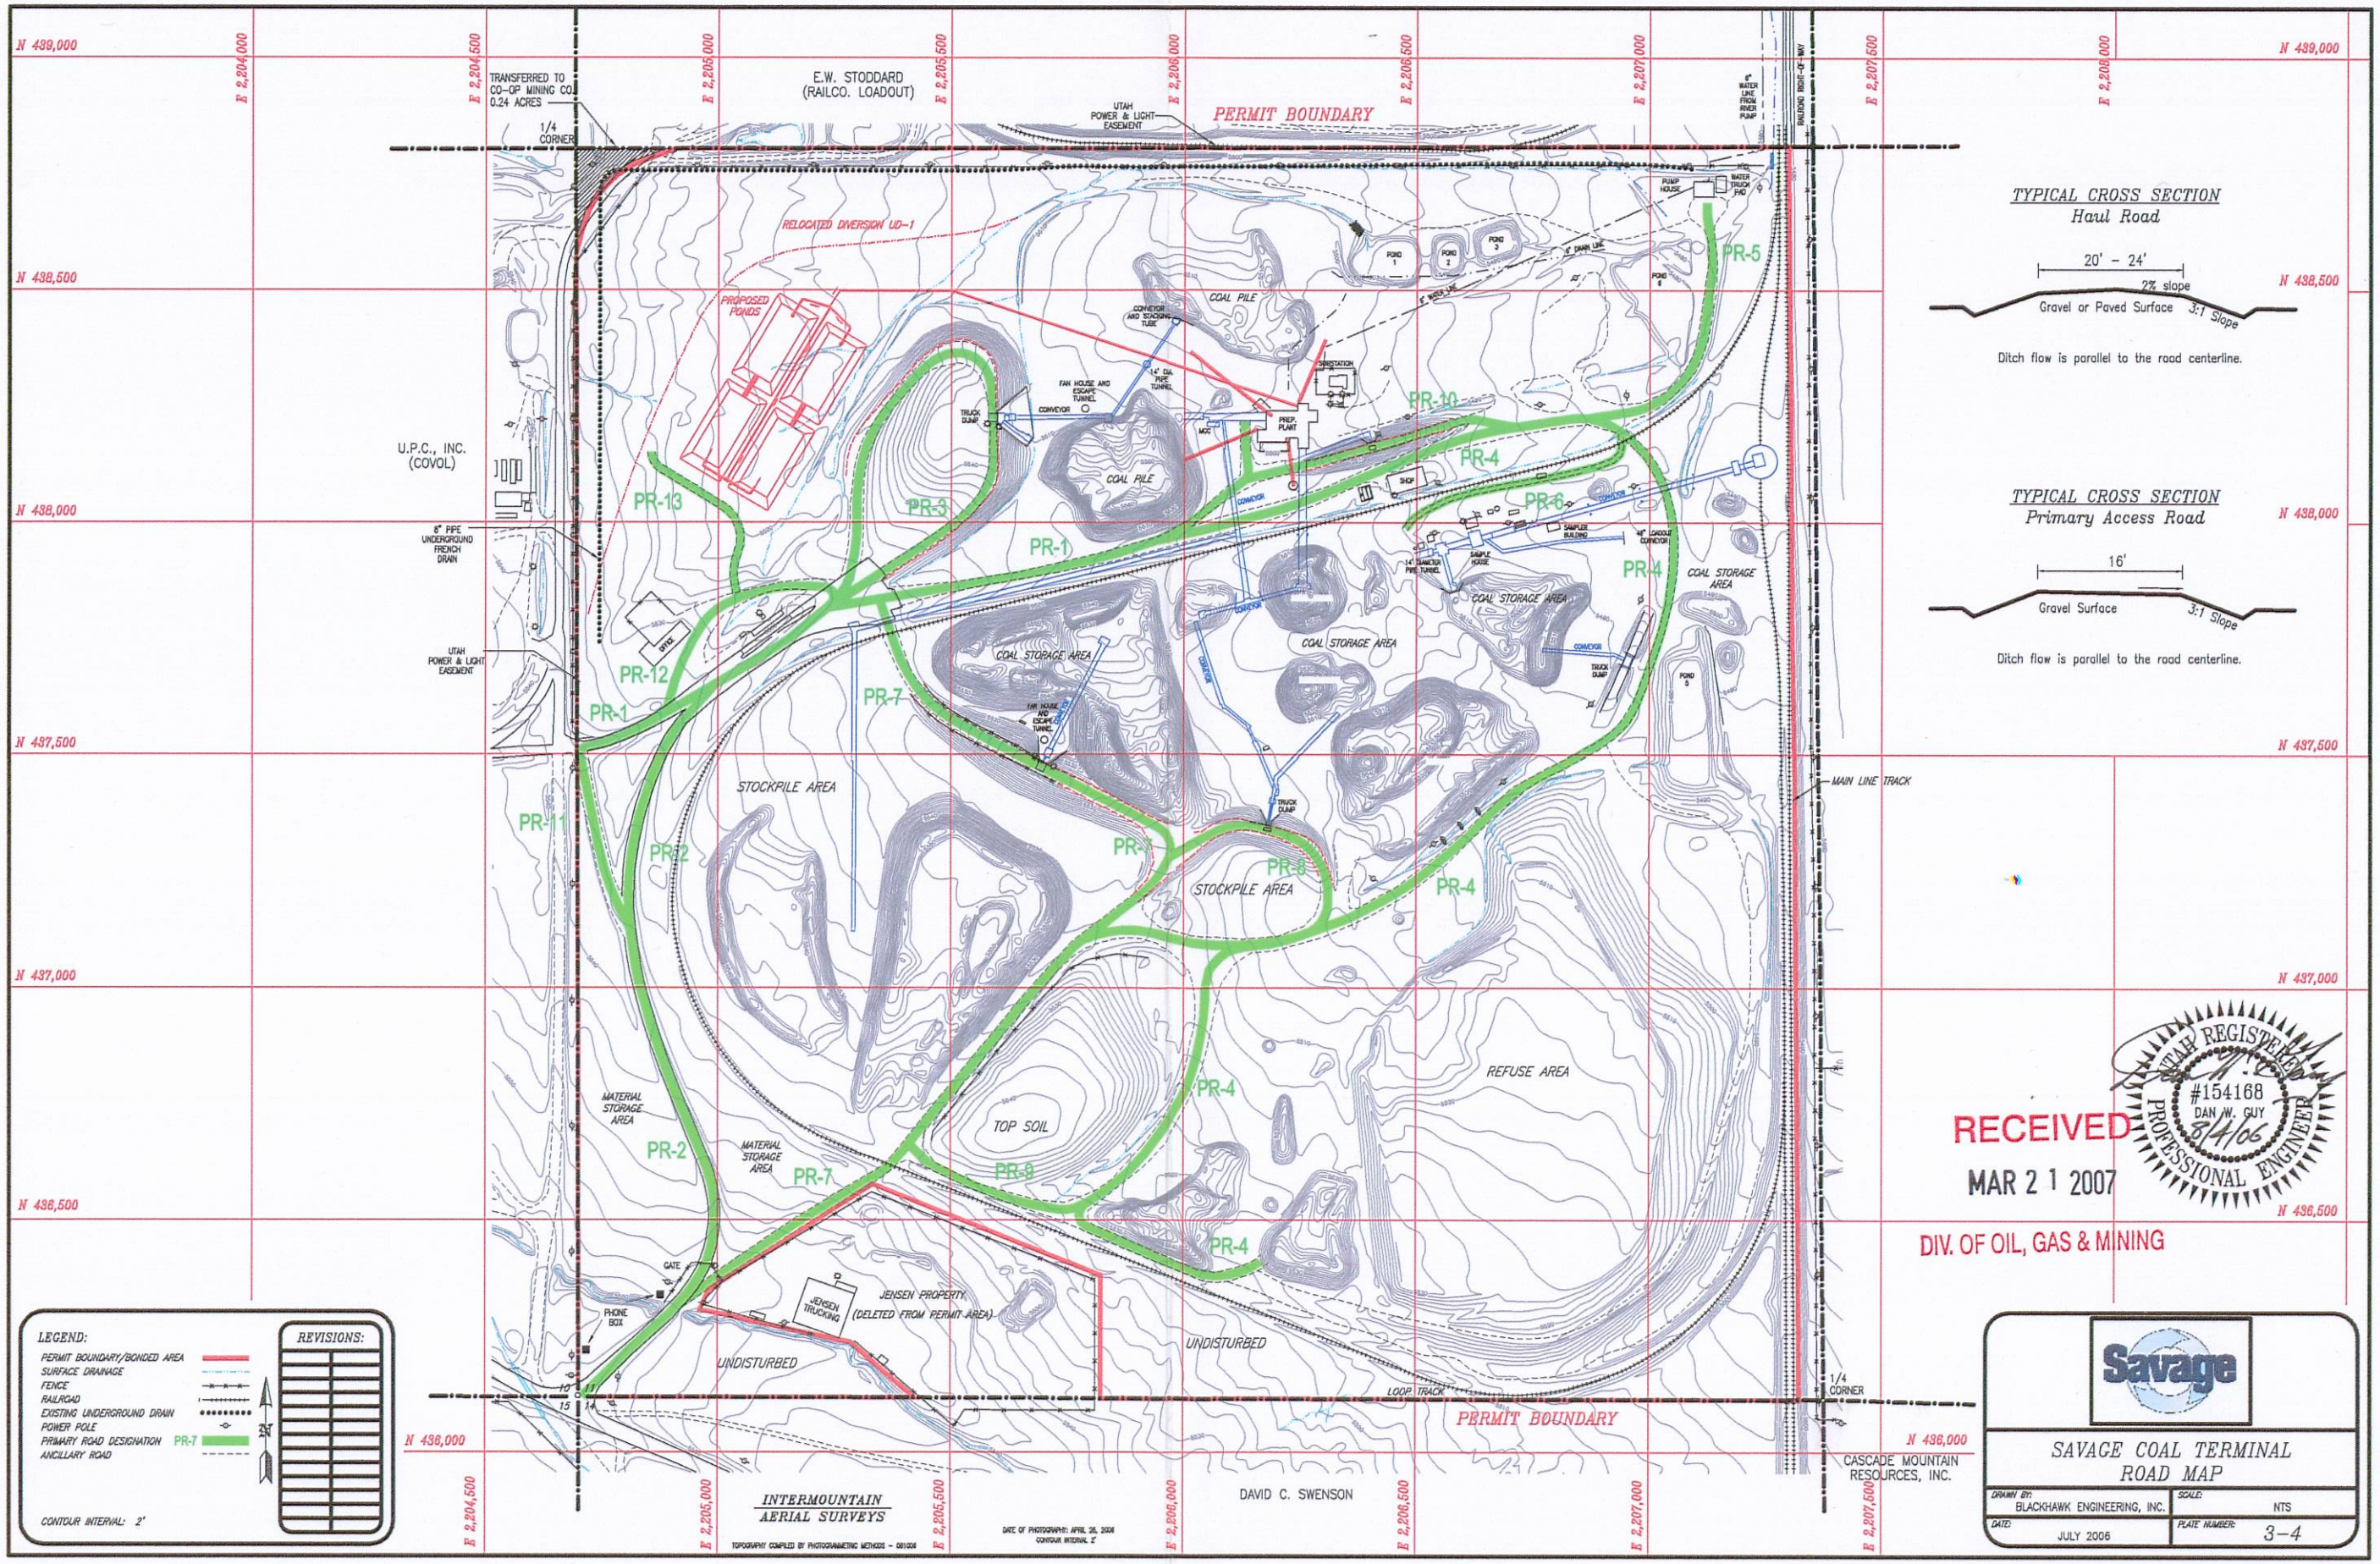
N 439,000
N 438,500
N 438,000
N 437,500
N 437,000
N 436,500
N 436,000
E 2,204,500
E 2,205,000
E 2,205,500
E 2,206,000
E 2,206,500
E 2,207,000
E 2,207,500
E 2,208,000
TRANSFERRED TO CO-OP MINING CO. 0.24 ACRES
1/4 CORNER
E.W. STODDARD (RAILCO. LOADOUT)
UTAH POWER & LIGHT EASEMENT
PERMIT BOUNDARY
RELOCATED DIVERSION UD-1
PROPOSED PONDS
U.P.C., INC. (COVOL)
8" PIPE UNDERGROUND FRENCH DRAIN
UTAH POWER & LIGHT EASEMENT
COAL PILE
COAL STORAGE AREA
STOCKPILE AREA
TOP SOIL
REFUSE AREA
MATERIAL STORAGE AREA
UNDISTURBED
JENSEN PROPERTY (DELETED FROM PERMIT AREA)
JENSEN TRUCKING
GATE
PHONE BOX
MAIN LINE TRACK
LOOP TRACK
RAILROAD RIGHT-OF-WAY
PR-1
PR-2
PR-3
PR-4
PR-5
PR-6
PR-7
PR-8
PR-9
PR-10
PR-11
PR-12
PR-13
PR-14
TYPICAL CROSS SECTION
Haul Road
20' - 24'
2% slope
Gravel or Paved Surface
3:1 Slope
Ditch flow is parallel to the road centerline.
TYPICAL CROSS SECTION
Primary Access Road
16'
Gravel Surface
3:1 Slope
Ditch flow is parallel to the road centerline.
LEGEND:
PERMIT BOUNDARY/BONDED AREA
SURFACE DRAINAGE
FENCE
RAILROAD
EXISTING UNDERGROUND DRAIN
POWER POLE
PRIMARY ROAD DESIGNATION PR-7
ANCILLARY ROAD
CONTOUR INTERVAL: 2'
REVISIONS:
INTERMOUNTAIN AERIAL SURVEYS
DAVID C. SWENSON
CASCADE MOUNTAIN RESOURCES, INC.
Savage
SAVAGE COAL TERMINAL
ROAD MAP
DRAWN BY: BLACKHAWK ENGINEERING, INC.
SCALE: NTS
DATE: JULY 2006
PLATE NUMBER: 3-4
RECEIVED
MAR 2 1 2007
DIV. OF OIL, GAS & MINING
UTAH REGISTERED PROFESSIONAL ENGINEER
#154168
DAN W. GUY
3/14/06