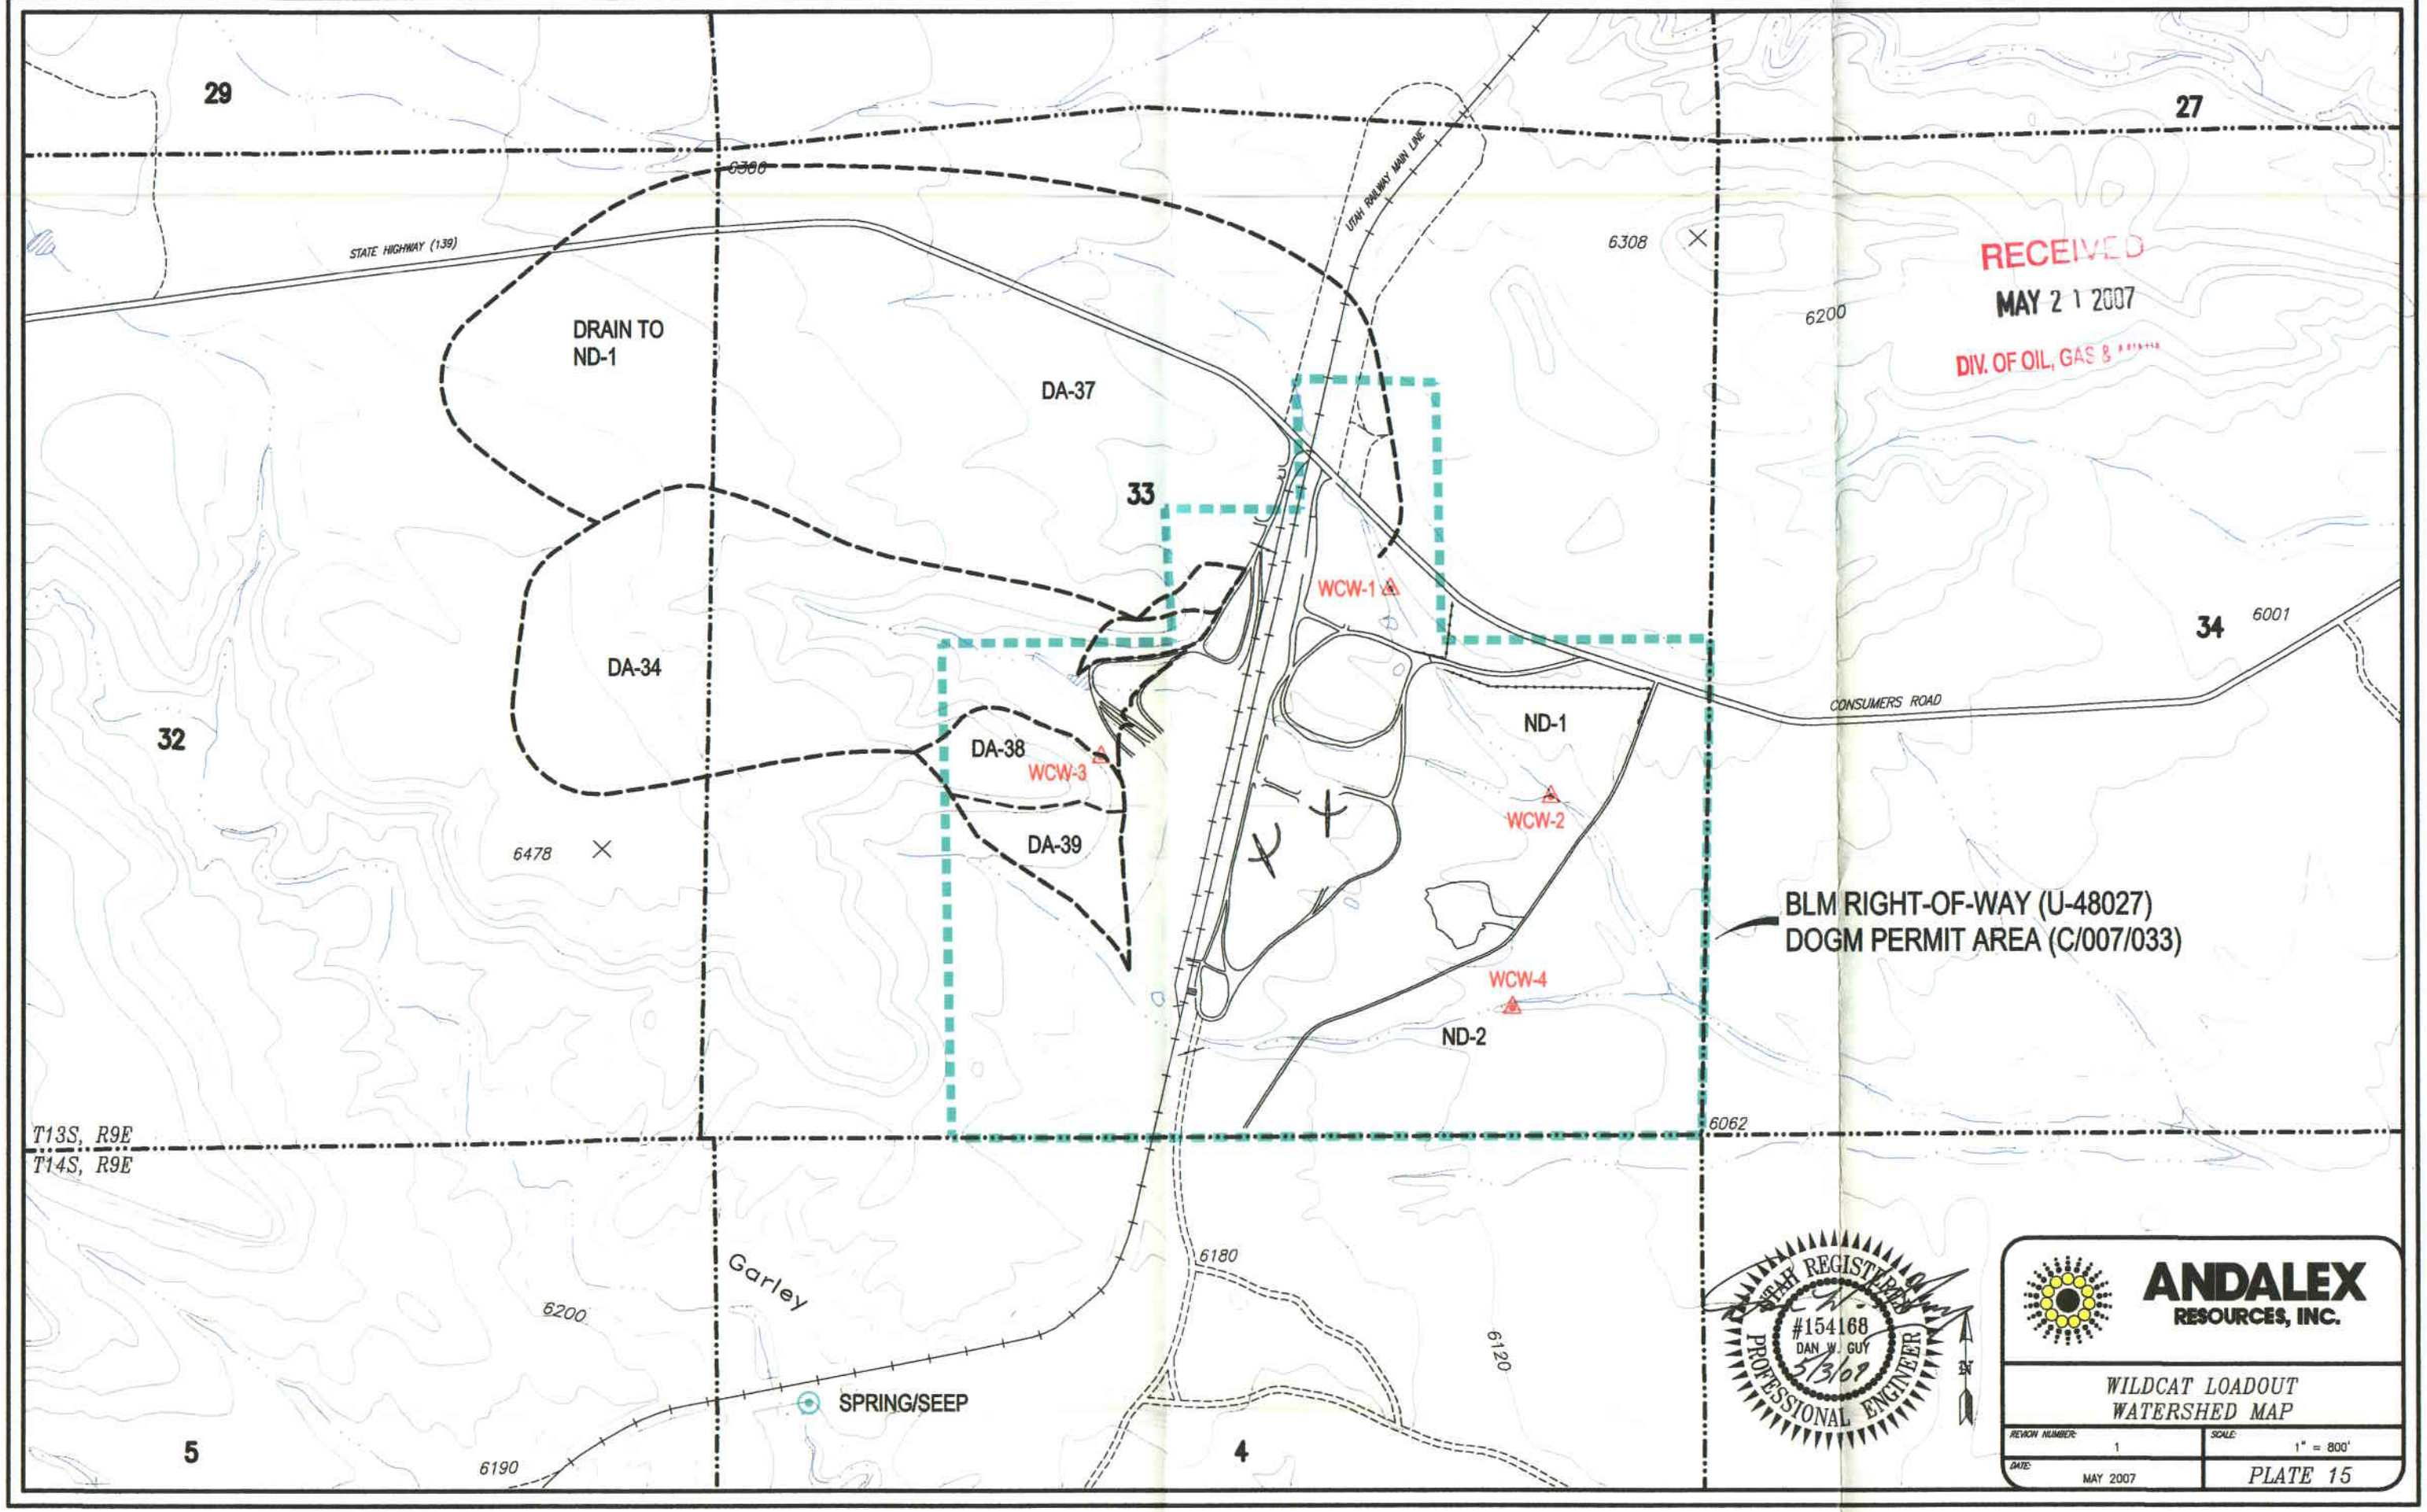
29
27
STATE HIGHWAY (139)
UTAH RAILWAY MAIN LINE
6300
6308
6200
RECEIVED
MAY 2 1 2007
DIV. OF OIL, GAS & MINING
DRAIN TO
ND-1
DA-37
33
WCW-1
34
6001
DA-34
CONSUMERS ROAD
32
ND-1
DA-38
WCW-3
WCW-2
DA-39
6478
BLM RIGHT-OF-WAY (U-48027)
DOGM PERMIT AREA (C/007/033)
WCW-4
ND-2
T13S, R9E
T14S, R9E
6062
Garley
6180
6200
6120
SPRING/SEEP
5
4
6190
STAR REGISTERED
#154168
DAN W. GUY
5/3/07
PROFESSIONAL ENGINEER
ANDALEX
RESOURCES, INC.
WILDCAT LOADOUT
WATERSHED MAP
REVISION NUMBER: 1
SCALE: 1" = 800'
DATE: MAY 2007
PLATE 15