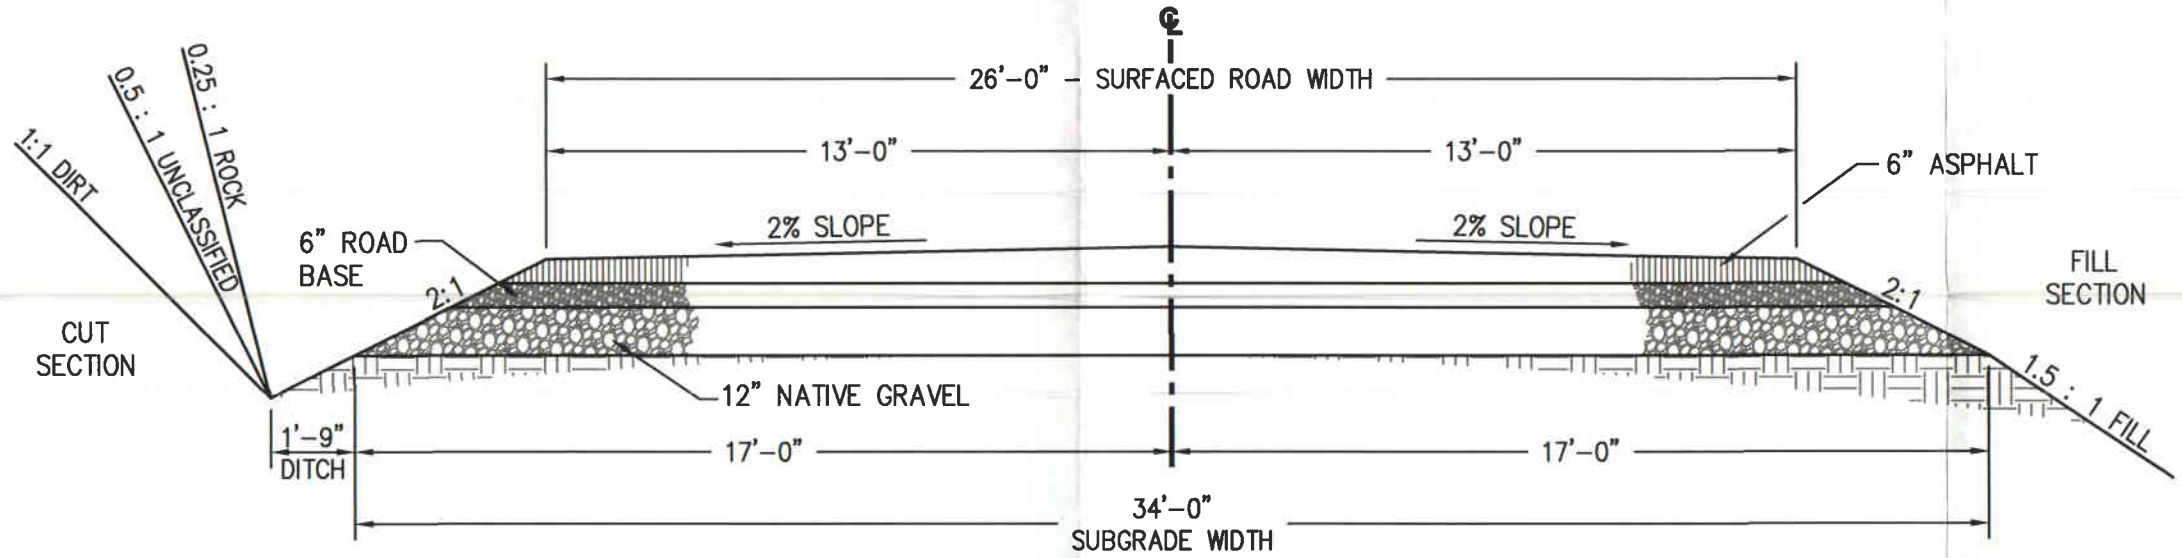

TYPICAL PAVED AREA

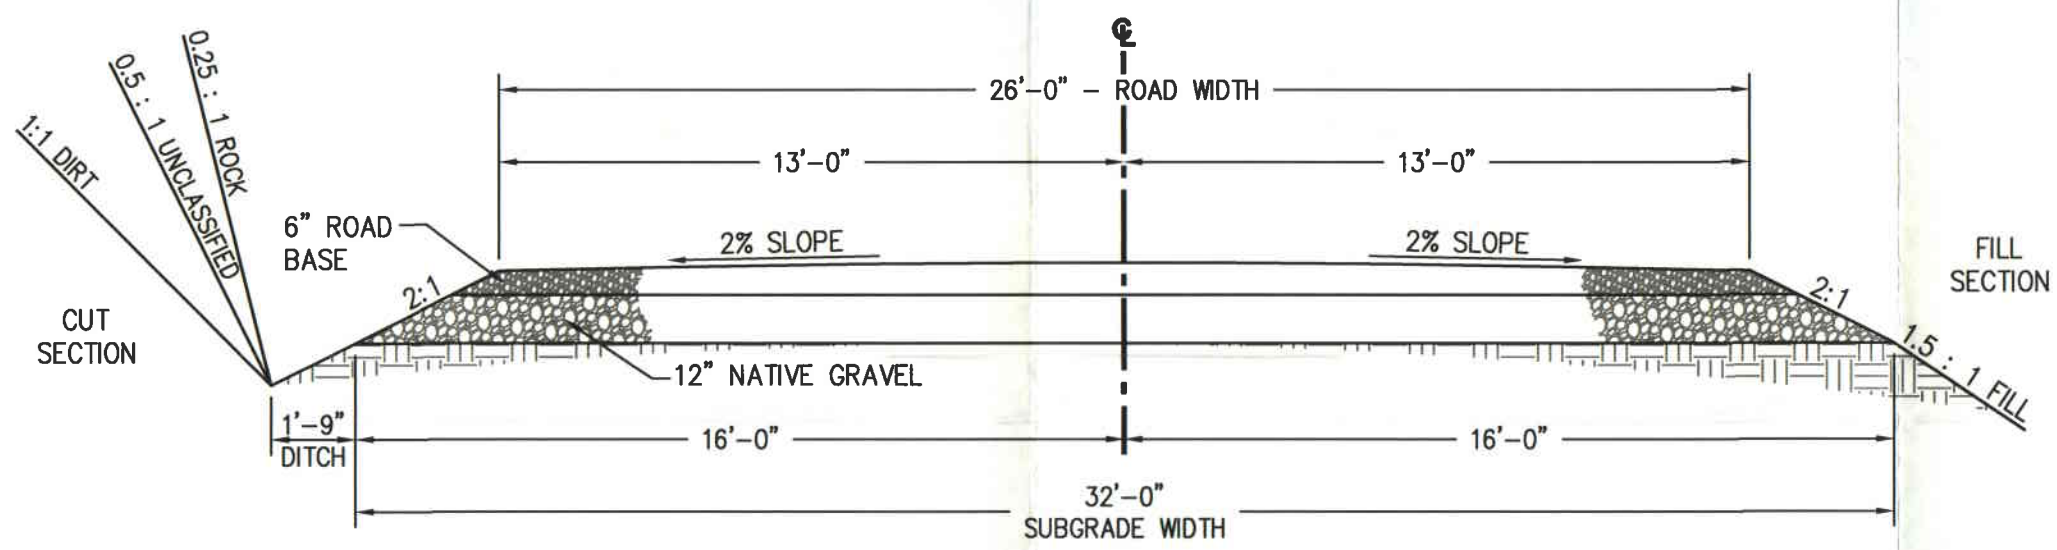

TYPICAL UNPAVED AREA

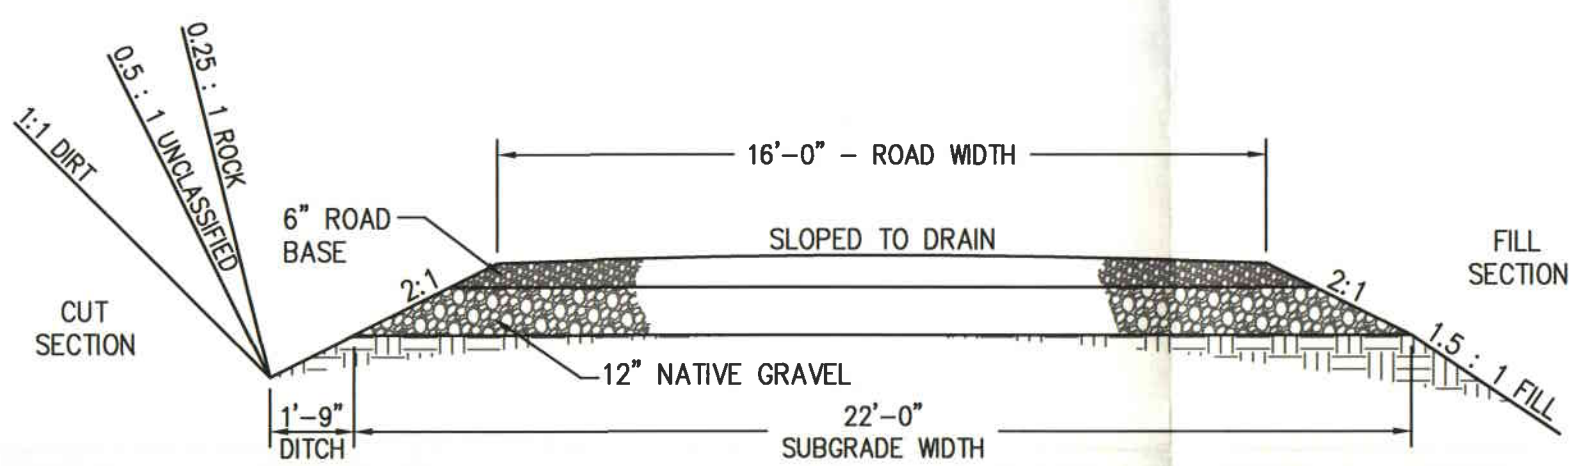

TYPICAL SINGLE-LANE GRAVEL ROAD

RECEIVED
MAY 2 1 2007
DIV. OF OIL, GAS & MINING

ANDALEX RESOURCES, INC.

WILDCAT LOADOUT
TYPICAL ROAD
CROSS SECTIONS

REVISION NUMBER: 1	SCALE: AS SHOWN
DATE: MAY 2007	PLATE 17