RECEIVED
JUN 15 2007
DIV. OF OIL, GAS & MINING

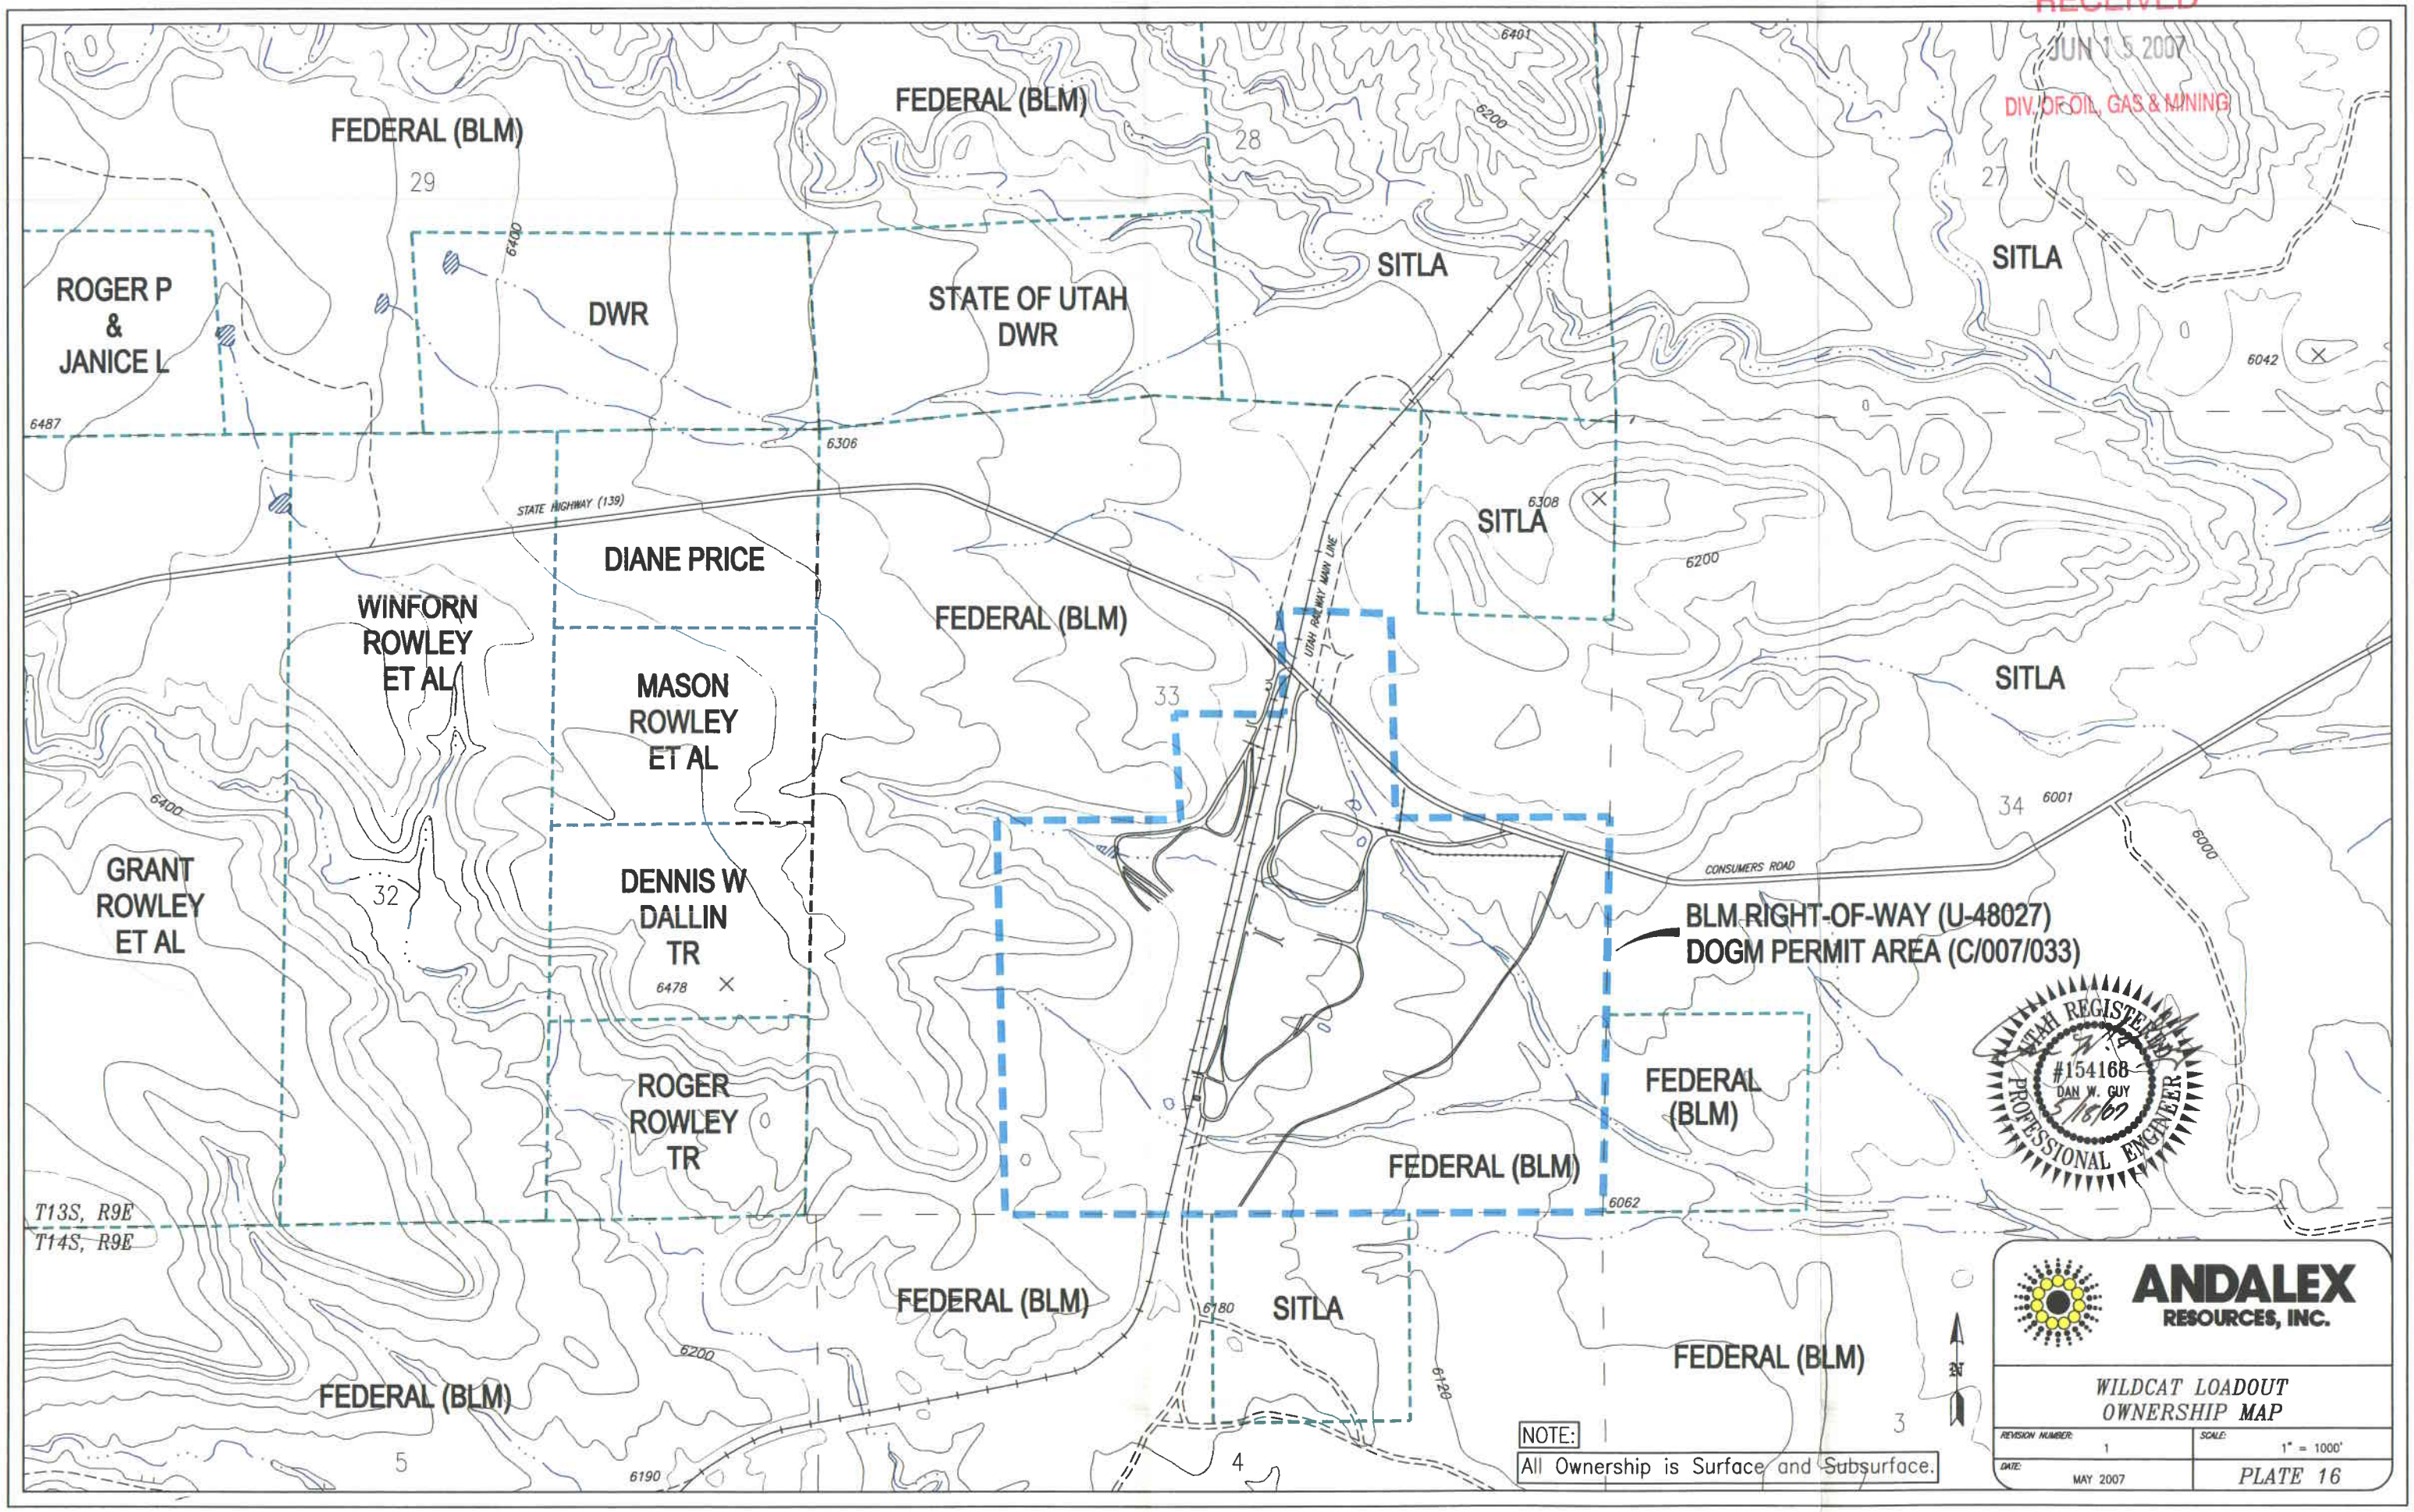

G:\Shared\Current Drawings\Buildings & Construction\Wildcat Loadout\Coal Storage Area Expansion\Files from Blackhawk\REVISED\ACAD-Plate 16 Ownership.dwg, Model, 5/18/2007 12:52:12 PM