RECEIVED
JUN 15 2007
DIV. OF OIL, GAS & MINING

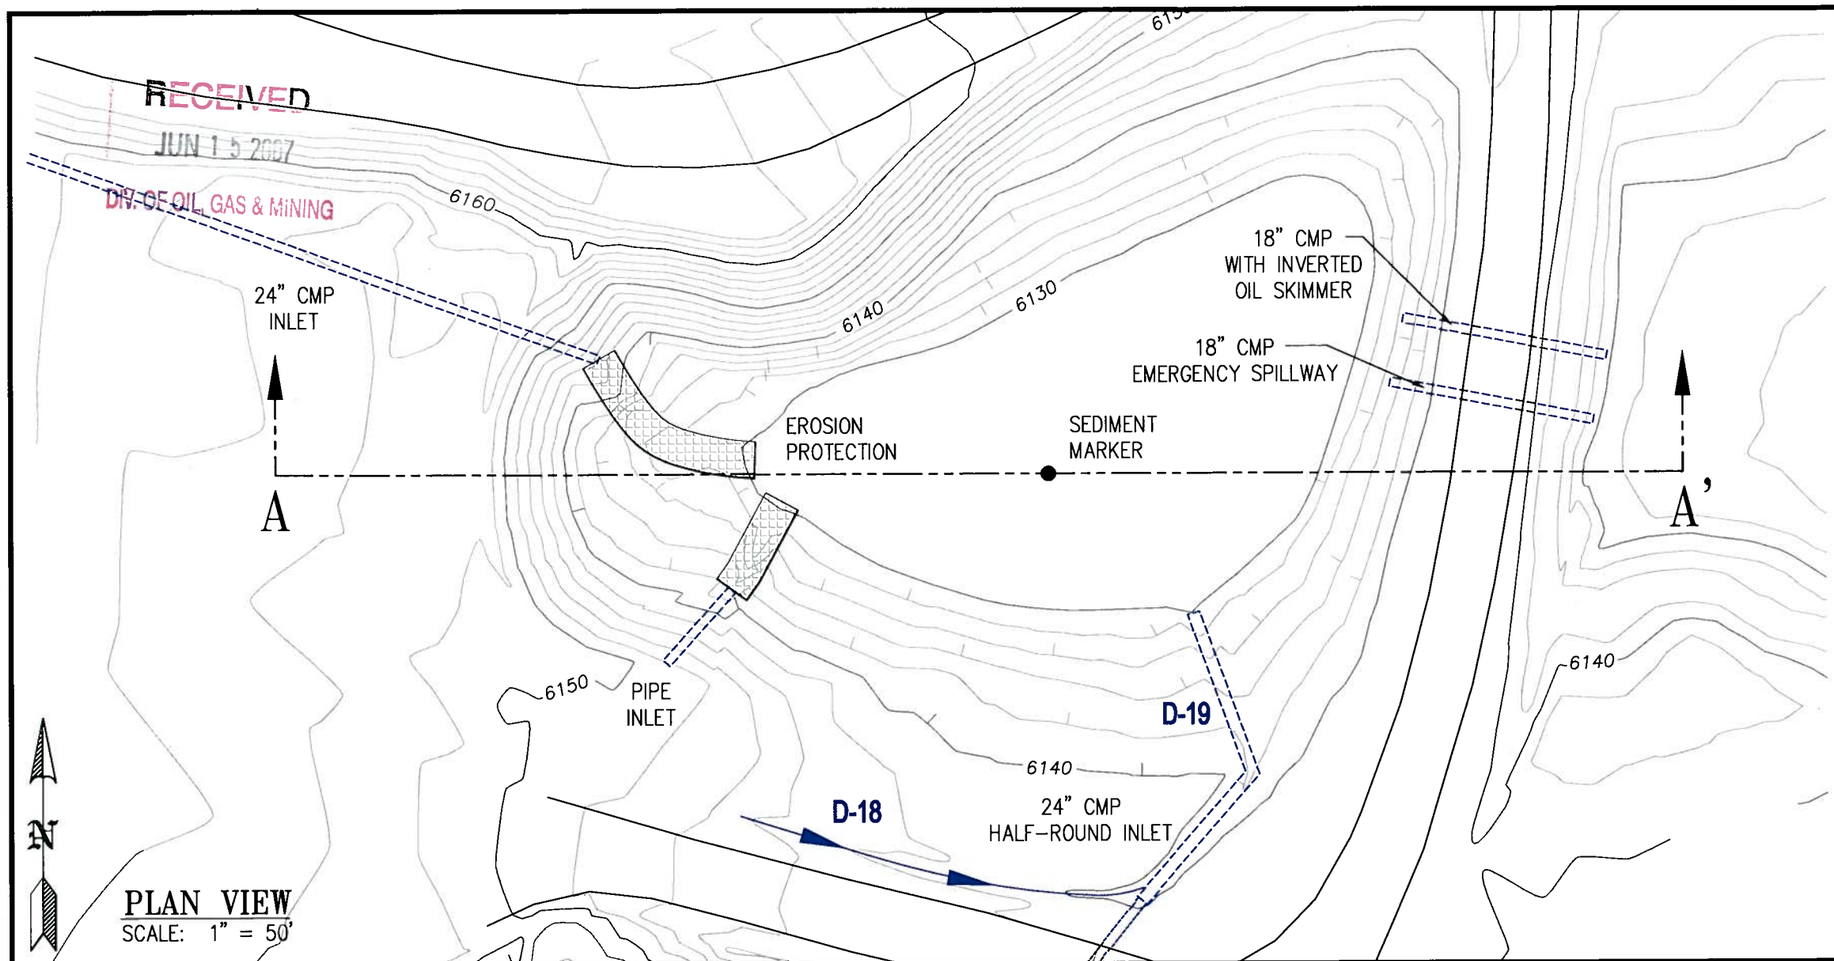

PLAN VIEW
SCALE: 1" = 50'

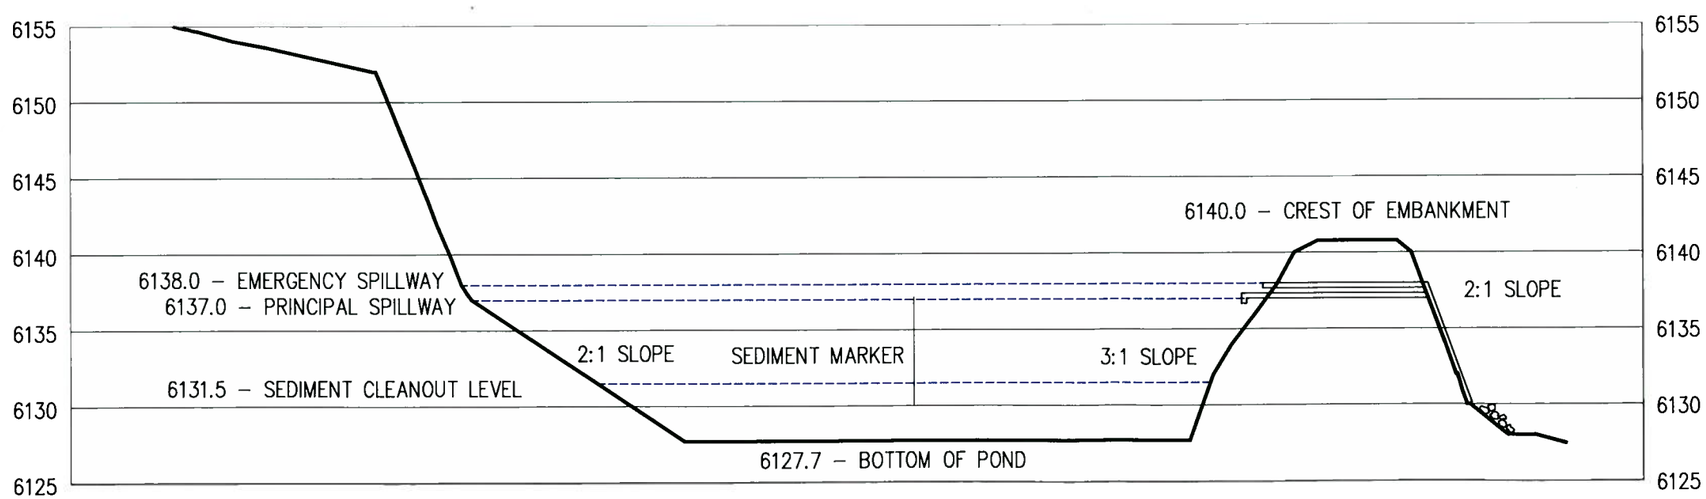

SECTION A–A'
VERTICAL EXAGGERATION 5X

HORIZONTAL SCALE: 1" = 50'
VERTICAL SCALE: 1" = 10'

STAGE VOLUME
SEDIMENT POND "C"

ITEM	ELEVATION	VOLUME (Ac. Ft.)
CREST OF EMBANKMENT	6140.0	7.501
EMERGENCY SPILLWAY	6138.0	5.580
PRINCIPAL SPILLWAY	6137.0	4.732
SEDIMENT CLEANOUT LEVEL	6131.5	1.198
POND BOTTOM	6127.7	0

VOLUME:

REQUIRED: 1.836 Ac. Ft.
EXISTING: 4.732 Ac. Ft.

ANDALEX RESOURCES, INC.

WILDCAT LOADOUT
SEDIMENT POND "C"
EXISTING

REVISION NUMBER: 1	SCALE: AS SHOWN
DATE: MAY 2007	PLATE 3A