RECEIVED
JUN 1 5 2007
DIV. OF OIL, GAS & MINING

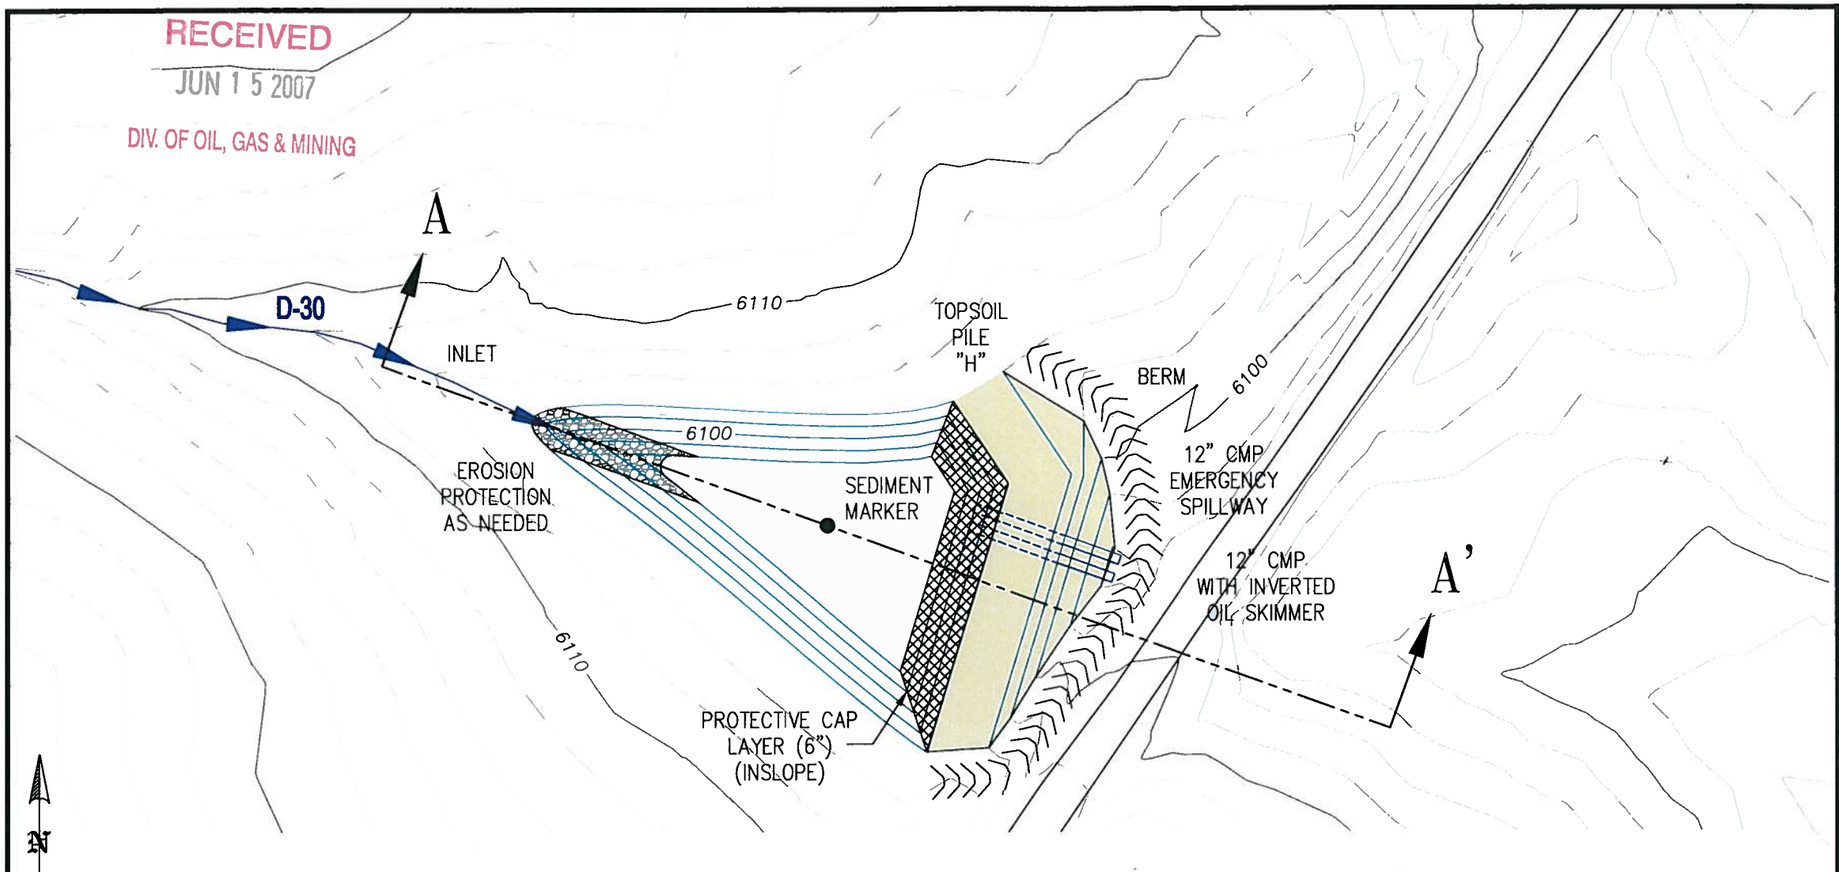

PLAN VIEW
SCALE: 1" = 50'

NOTES:

EMBANKMENT ALSO TOPSOIL STORAGE PILE "H".

STAGE VOLUME
SEDIMENT POND "H"

ITEM	ELEVATION	VOLUME (Ac. Ft.)
CREST OF EMBANKMENT	6104.0	1.158
EMERGENCY SPILLWAY	6102.0	0.764
PRINCIPAL SPILLWAY	6101.0	0.595
SEDIMENT CLEANOUT LEVEL	6098.0	0.192
POND BOTTOM	6096.0	0

VOLUME:

REQUIRED: 0.286 Ac. Ft.

DESIGNED: 0.595 Ac. Ft.

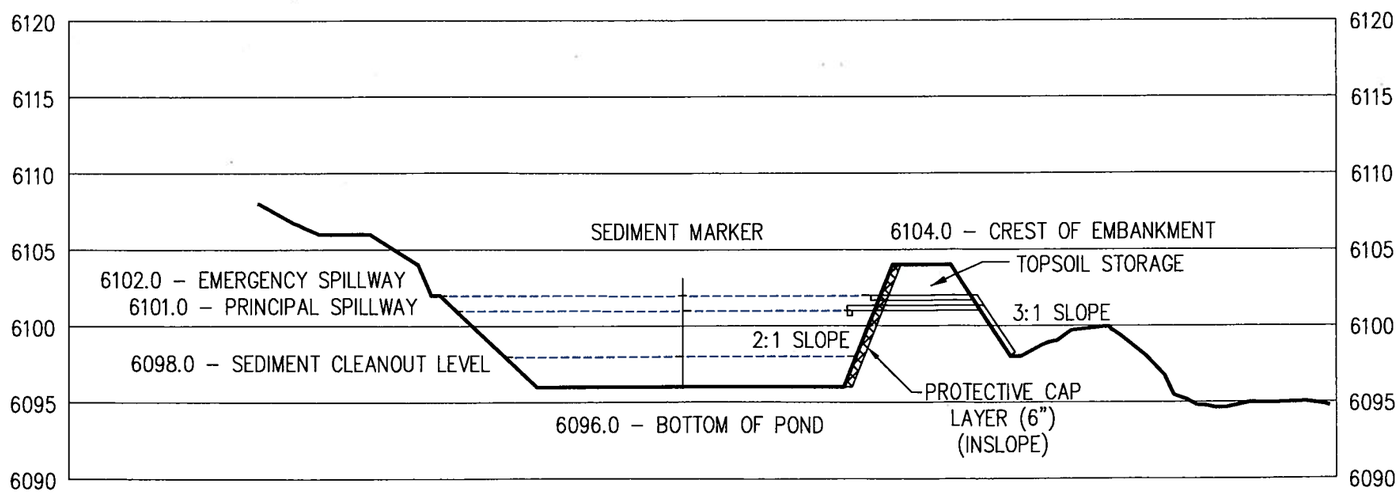

SECTION A–A
VERTICAL EXAGGERATION 5X

HORIZONTAL SCALE: 1" = 50'
VERTICAL SCALE: 1" = 10'

UTAH REGISTERED PROFESSIONAL ENGINEER #154168 DAN W. GUY 5/18/07

ANDALEX RESOURCES, INC.

WILDCAT LOADOUT
SEDIMENT POND "H"
PROPOSED

REVISION NUMBER: 1	SCALE: AS SHOWN
DATE: MAY 2007	PLATE 3E

G:\Shared\Current Drawings\Buildings & Construction\Wildcat Loadout\Coal Storage Area Expansion\Files from Blackhawk\REVISED\ACAD-POND DRAWINGS.dwg, Pond H, 5/18/2007 12:06:55 PM