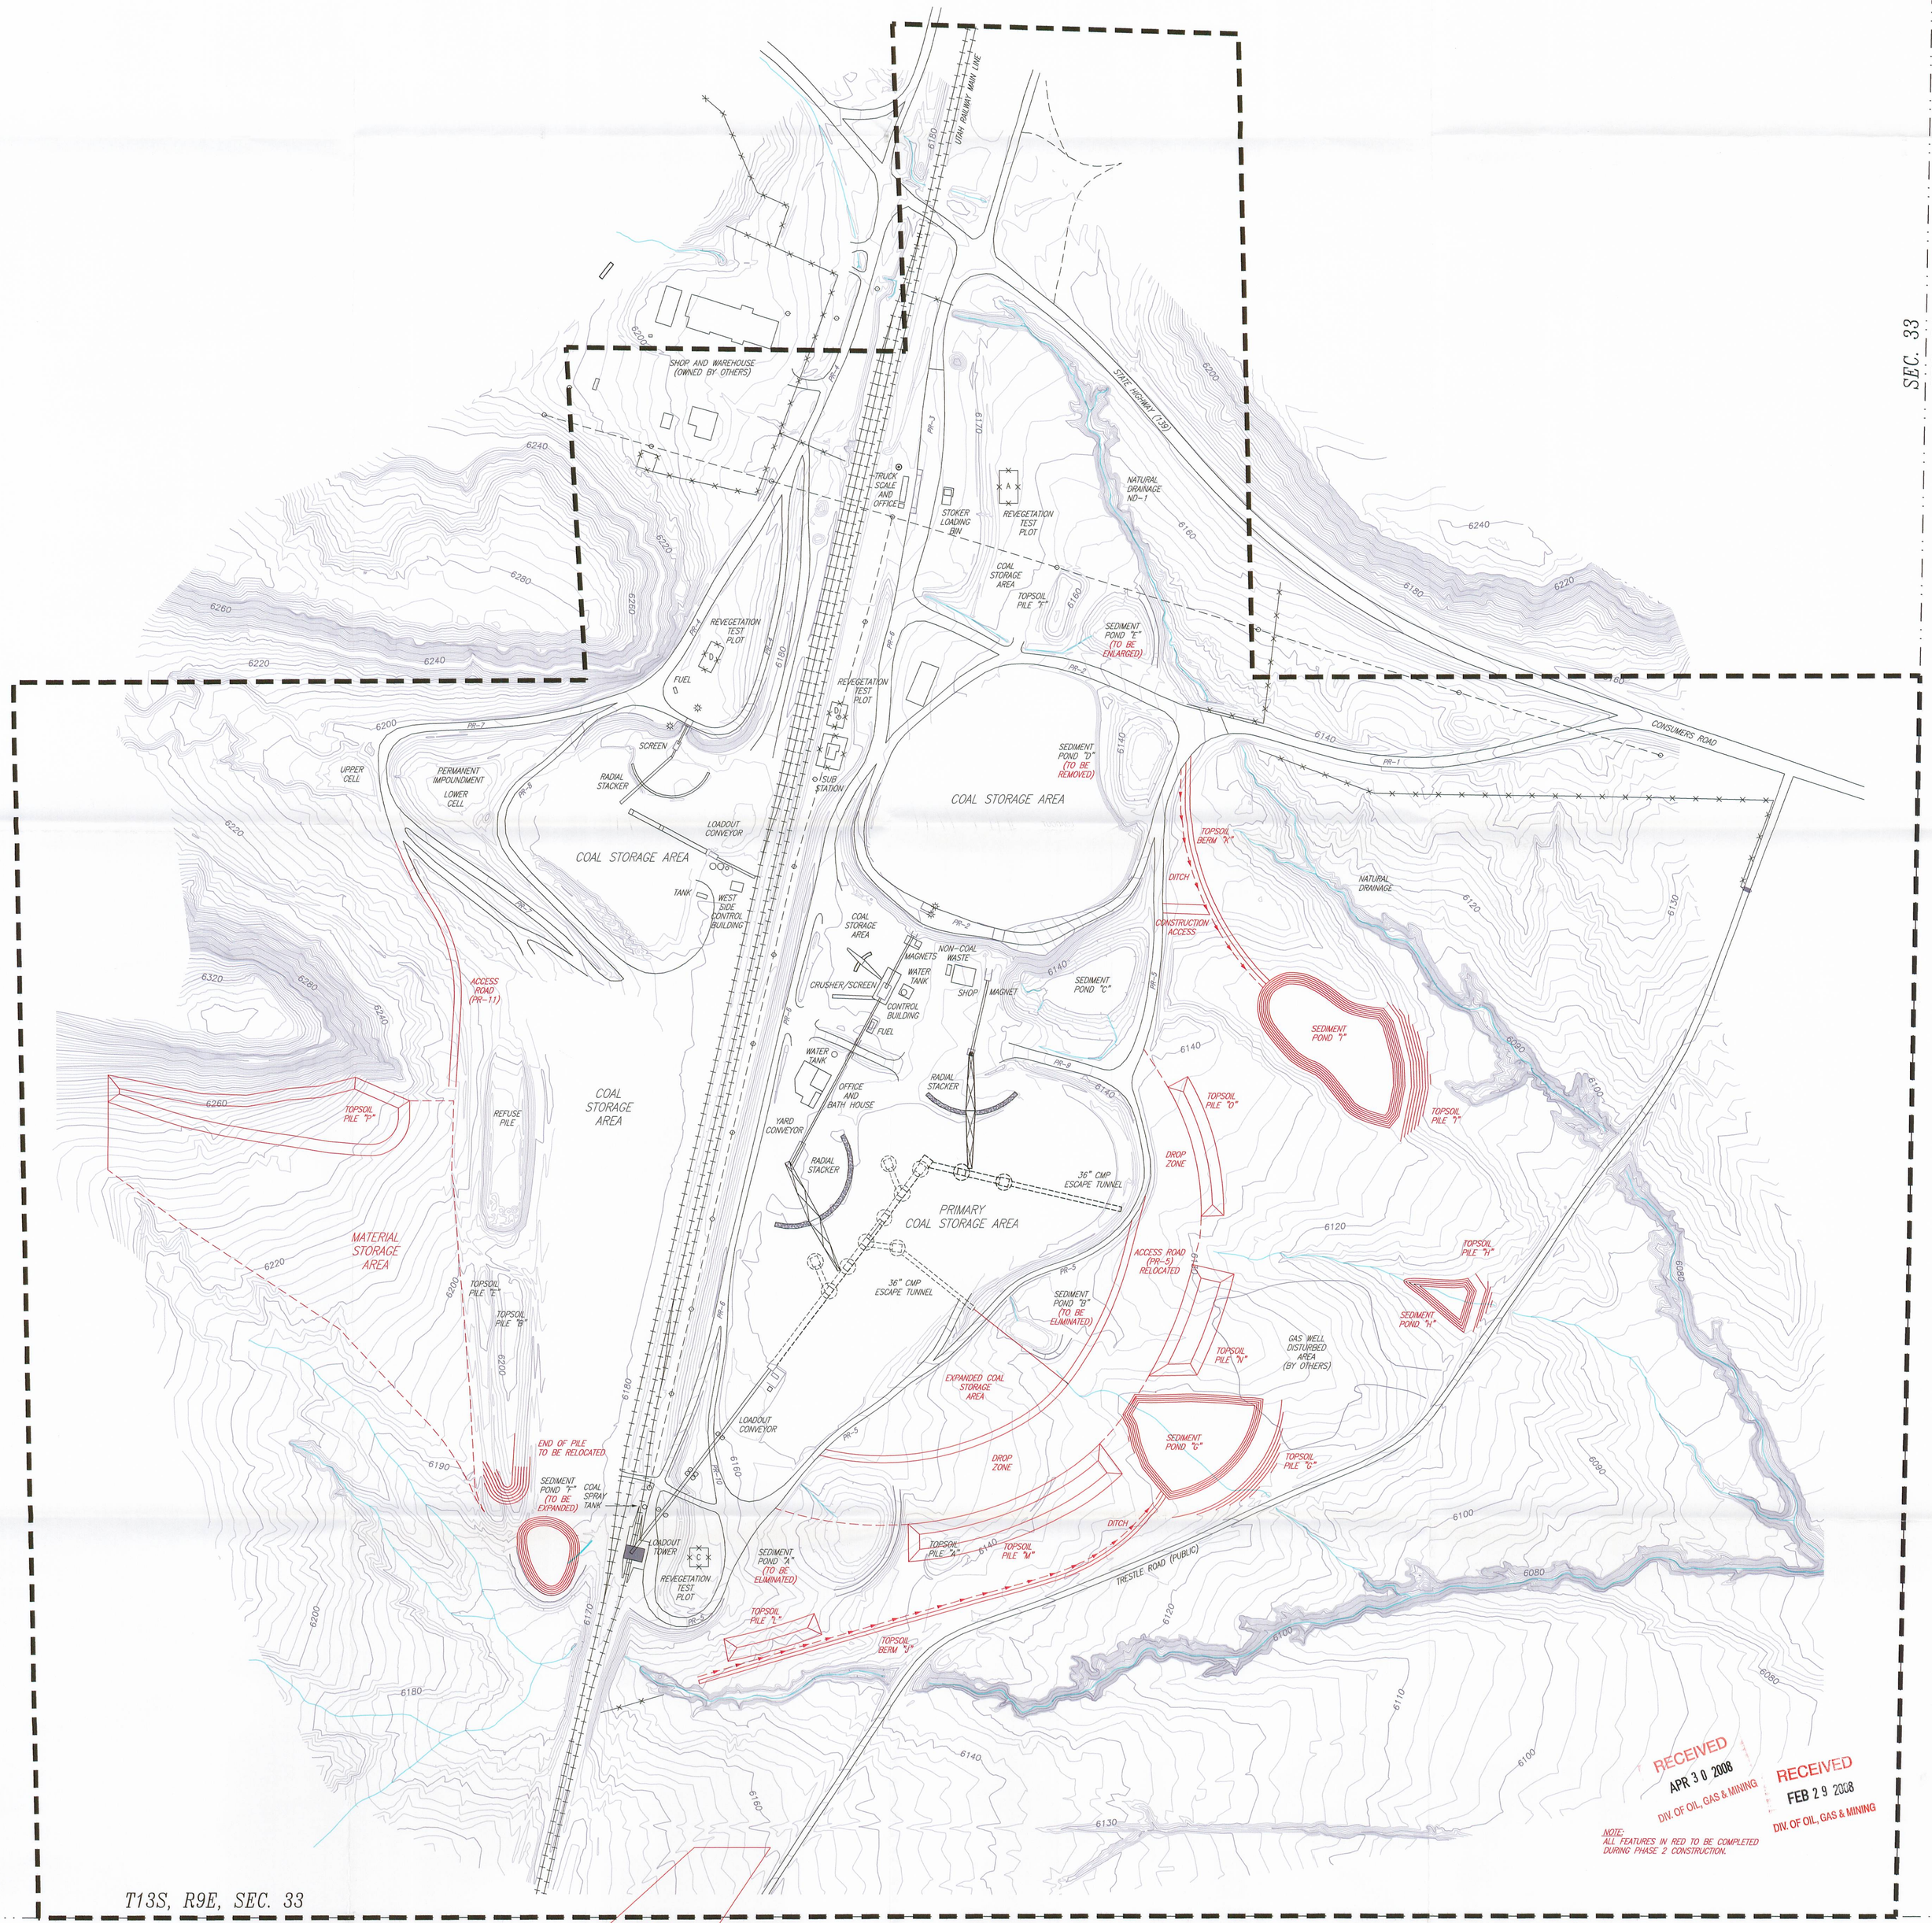
SEC. 33
SEC. 34
UTAH RAILWAY MAIN LINE
STATE HIGHWAY (139)
CONSUMERS ROAD
TRESTLE ROAD (PUBLIC)
SHOP AND WAREHOUSE (OWNED BY OTHERS)
TRUCK SCALE AND OFFICE
STOKER LOADING BIN
REVEGETATION TEST PLOT
NATURAL DRAINAGE ND-1
COAL STORAGE AREA
TOPSOIL PILE "F"
SEDIMENT POND "E" (TO BE ENLARGED)
SEDIMENT POND "D" (TO BE REMOVED)
FUEL
SCREEN
RADIAL STACKER
SUB STATION
UPPER CELL
PERMANENT IMPOUNDMENT
LOWER CELL
LOADOUT CONVEYOR
TANK
WEST SIDE CONTROL BUILDING
ACCESS ROAD (PR-11)
TOPSOIL PILE "P"
REFUSE PILE
MATERIAL STORAGE AREA
TOPSOIL PILE "E"
TOPSOIL PILE "B"
END OF PILE TO BE RELOCATED
SEDIMENT POND "T" (TO BE EXPANDED)
COAL SPRAY TANK
LOADOUT TOWER
SEDIMENT POND "A" (TO BE ELIMINATED)
TOPSOIL PILE "L"
TOPSOIL BERM "J"
TOPSOIL PILE "A"
TOPSOIL PILE "M"
DITCH
SEDIMENT POND "G"
TOPSOIL PILE "G"
DROP ZONE
EXPANDED COAL STORAGE AREA
36" CMP ESCAPE TUNNEL
PRIMARY COAL STORAGE AREA
SEDIMENT POND "B" (TO BE ELIMINATED)
ACCESS ROAD (PR-5) RELOCATED
TOPSOIL PILE "N"
GAS WELL DISTURBED AREA (BY OTHERS)
SEDIMENT POND "H"
TOPSOIL PILE "H"
SEDIMENT POND "F"
TOPSOIL PILE "F"
TOPSOIL PILE "O"
CONSTRUCTION ACCESS
TOPSOIL BERM "K"
SEDIMENT POND "C"
NON-COAL WASTE
MAGNETS
WATER TANK
CRUSHER/SCREEN
CONTROL BUILDING
SHOP
MAGNET
OFFICE AND BATH HOUSE
YARD CONVEYOR
PR-1
PR-2
PR-3
PR-4
PR-5
PR-6
PR-7
PR-8
PR-9
PR-10
RELOCATED REVEGETATION REFERENCE AREA
T13S, R9E, SEC. 33
T14S, R9E, SEC. 4
BLM RIGHT-OF-WAY (U-48027) / DOGM PERMIT AREA
RECEIVED APR 30 2008 DIV. OF OIL, GAS & MINING
RECEIVED FEB 29 2008 DIV. OF OIL, GAS & MINING
NOTE: ALL FEATURES IN RED TO BE COMPLETED DURING PHASE 2 CONSTRUCTION.
N
STATE OF UTAH REGISTERED #6449561 David W. Hibbs PROFESSIONAL ENGINEER
File in:
Confidential
Shelf
Expandable
Refer to Record No 0011 Date 04/30/2008
In C/0070033 2008, Incoming,
For additional information
CONTOUR INTERVAL – 2'
PHOTOGRAPHY DATE: 10/22/2006
ANDALEX RESOURCES, INC.
WILDCAT LOADOUT
PROPOSED SURFACE FACILITY MAP
2008 MODIFICATION PLAN (Phase 2)
REVISION NUMBER: 3
SCALE: 1" = 150'
DATE: JANUARY 2007
PLATE 1A