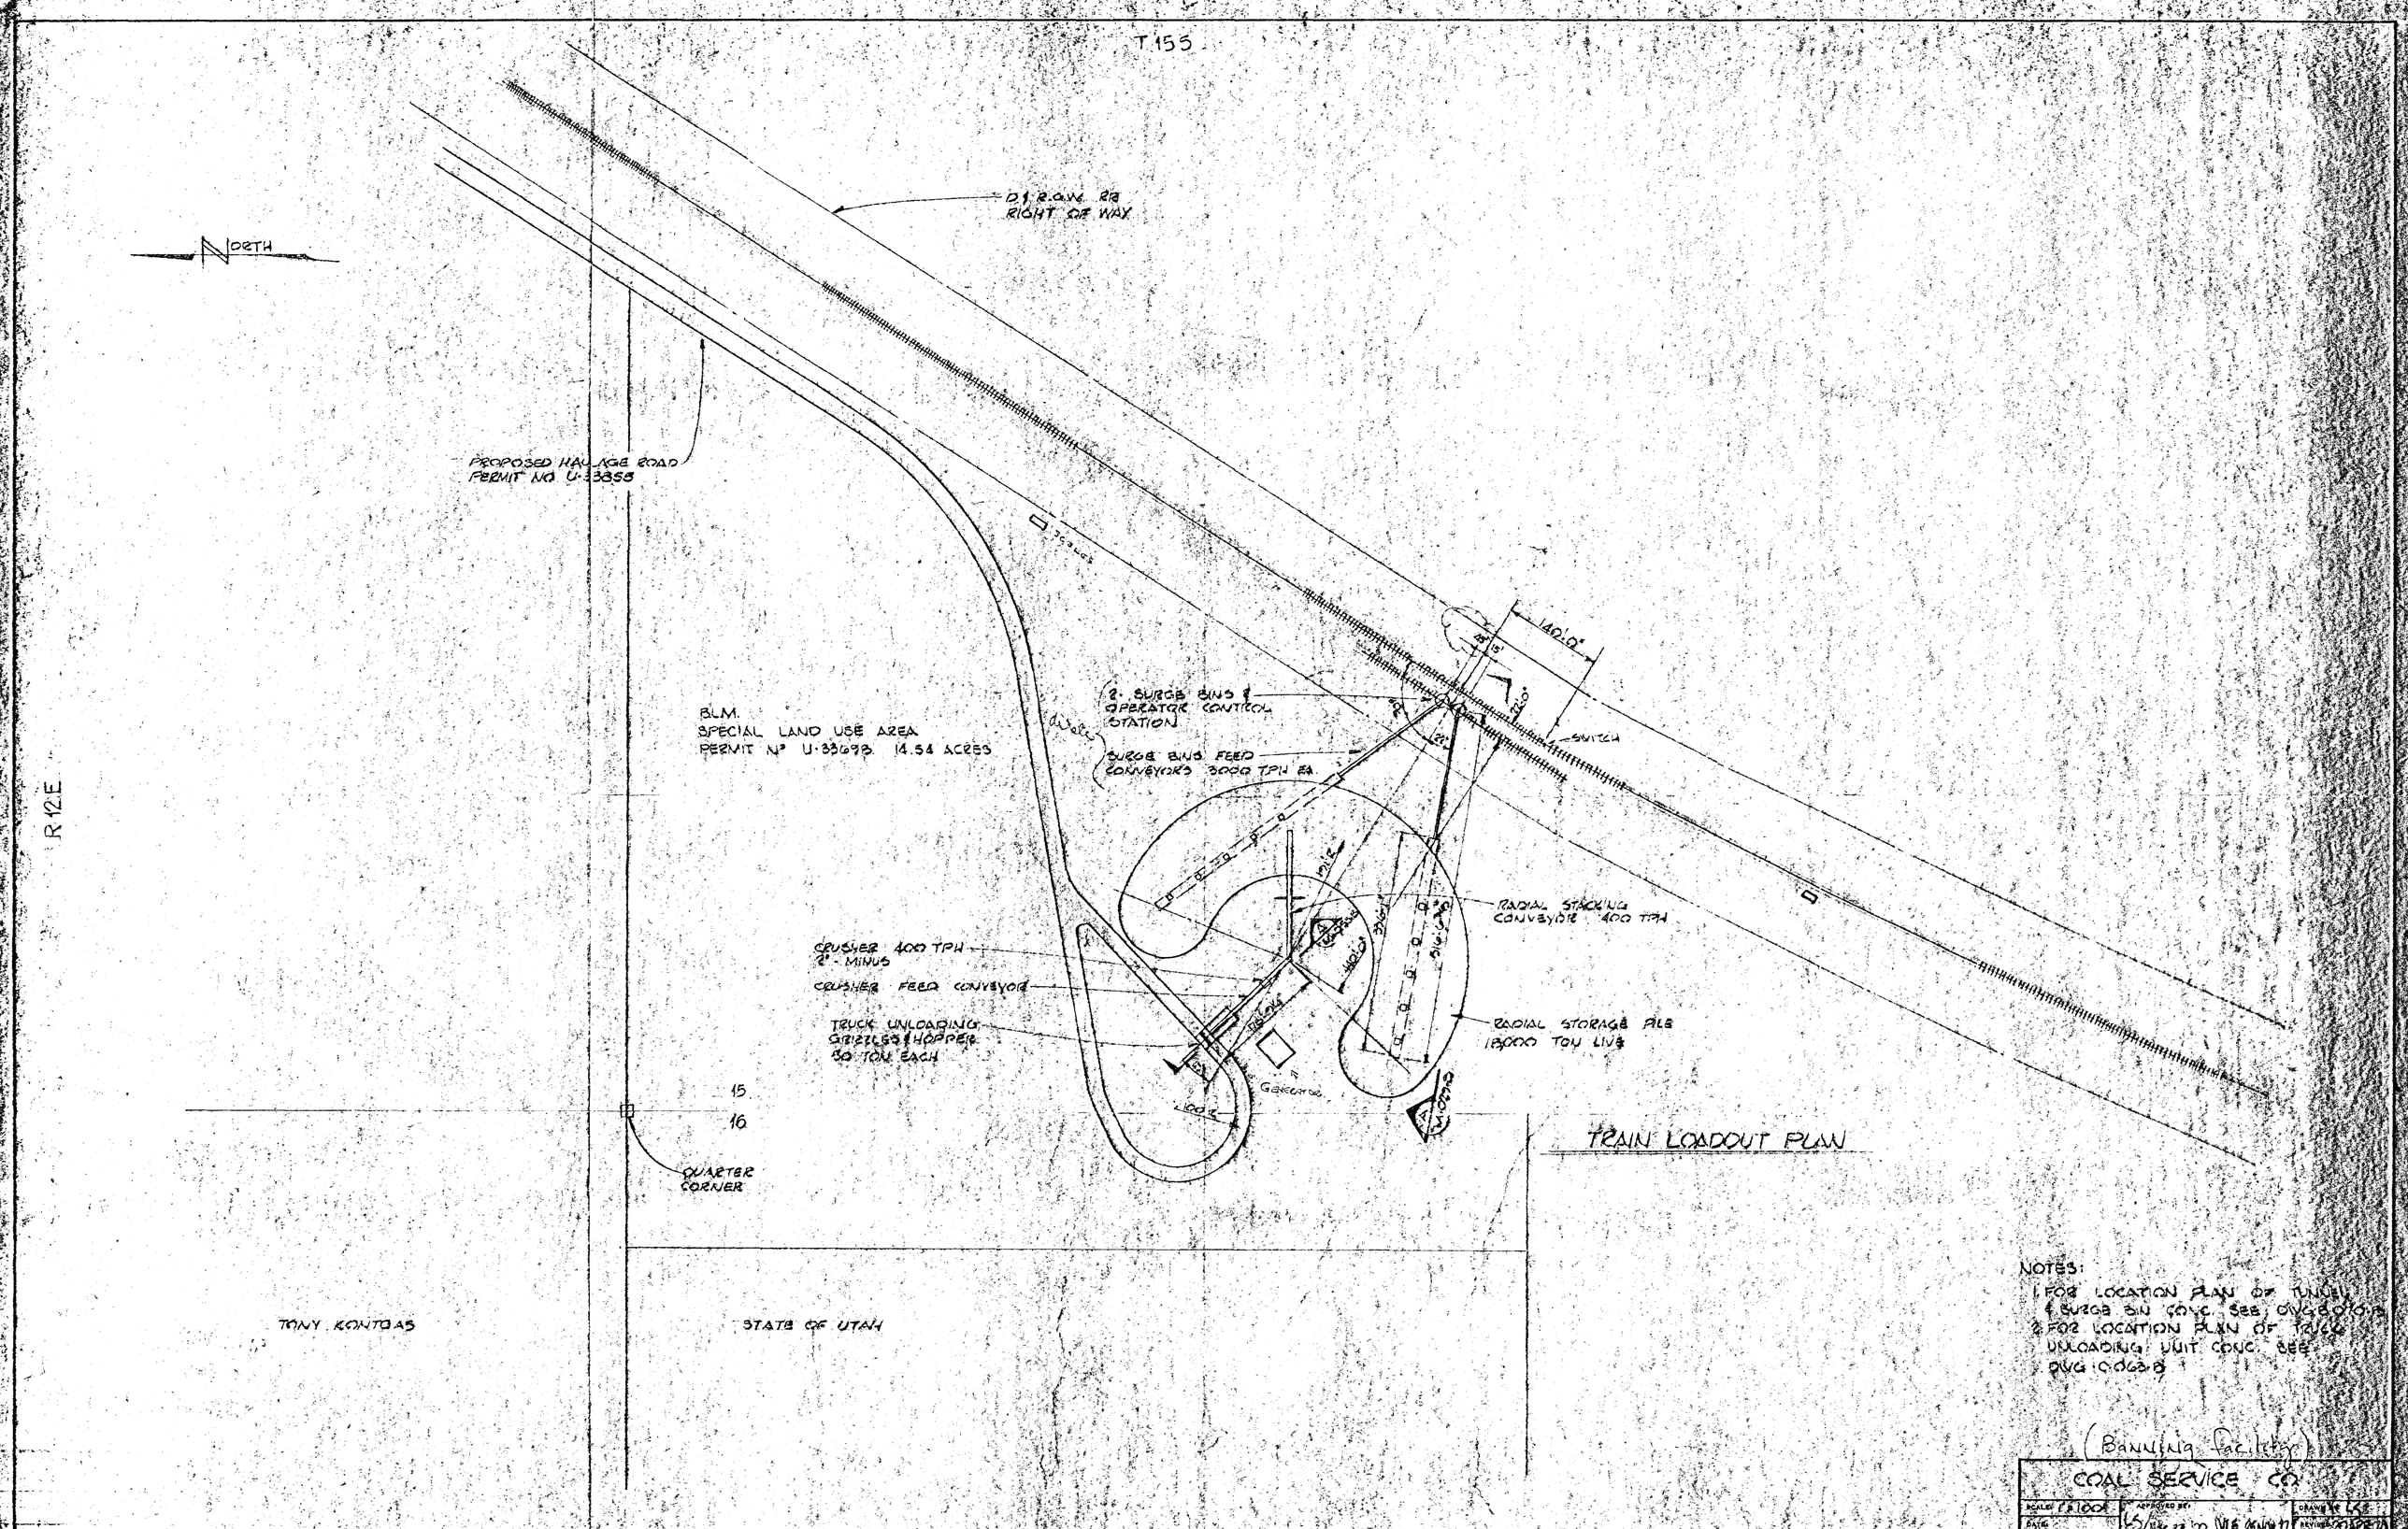
T 15 S
NORTH
D & R.G.W. RR
RIGHT OF WAY
PROPOSED HAULAGE ROAD
PERMIT NO U-33858
BLM.
SPECIAL LAND USE AREA
PERMIT Nº U-33698. 14.54 ACRES
2- SURGE BINS &
OPERATOR CONTROL
STATION
SURGE BINS FEED
CONVEYORS 3000 TPH EA.
140'-0"
SWITCH
RADIAL STACKING
CONVEYOR 400 TPH
CRUSHER 400 TPH
2" - MINUS
CRUSHER FEED CONVEYOR
TRUCK UNLOADING
GRIZZLES & HOPPER
50 TON EACH
RADIAL STORAGE PILE
18,000 TON LIVE
GENERATOR
15
16
QUARTER
CORNER
TRAIN LOADOUT PLAN
R 12 E
TONY KONTGAS
STATE OF UTAH
NOTES:
1. FOR LOCATION PLAN OF TUNNEL & SURGE BIN CONC. SEE DWG 8.070-B
2. FOR LOCATION PLAN OF TRUCK UNLOADING UNIT CONC. SEE DWG 0.063-B
(Banning facility)
COAL SERVICE CO.
SCALE: 1" = 100'
APPROVED BY:
DRAWN BY:
DATE:
REVISED:
UNIT TRAIN LOADOUT (6000 TPH)
SOLDIER CREEK MINE
DRAWING NUMBER
8-011-B