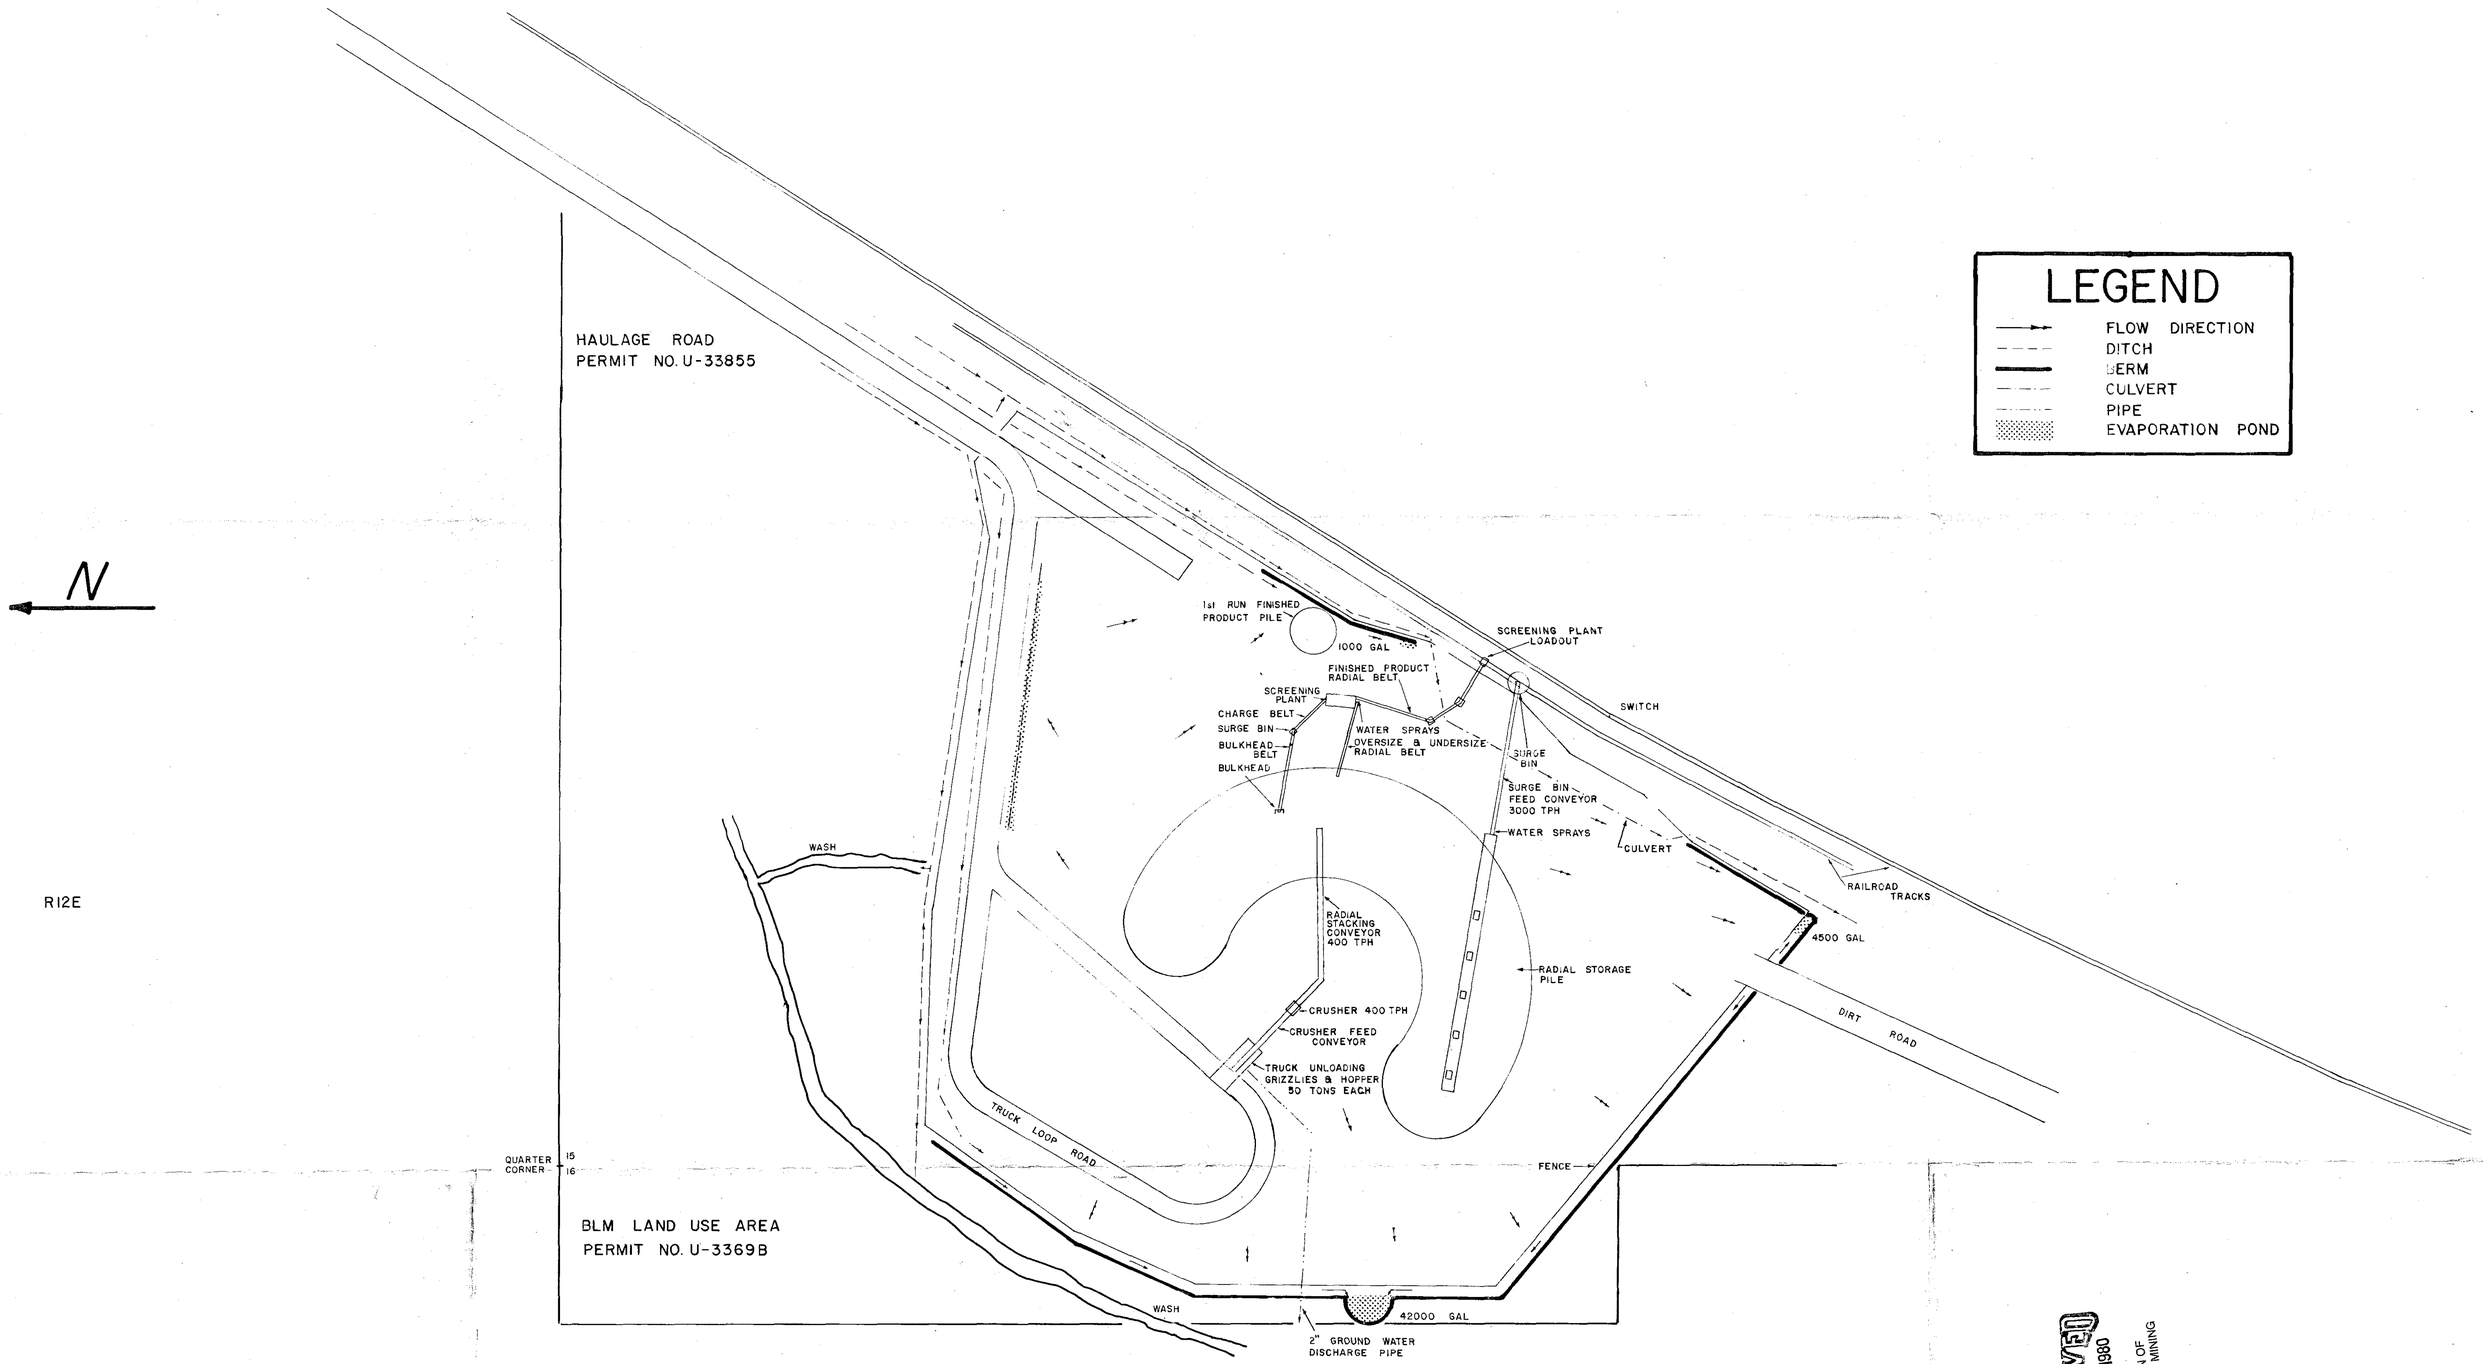

RECEIVED
MAY 15 1980
DIVISION OF
OIL, GAS & MINING

RUNOFF CONTROL PLAN
SOLDIER CREEK COAL COMPANY
BANNING SIDING LOADOUT FACILITY
1" = 100' 5-10-80