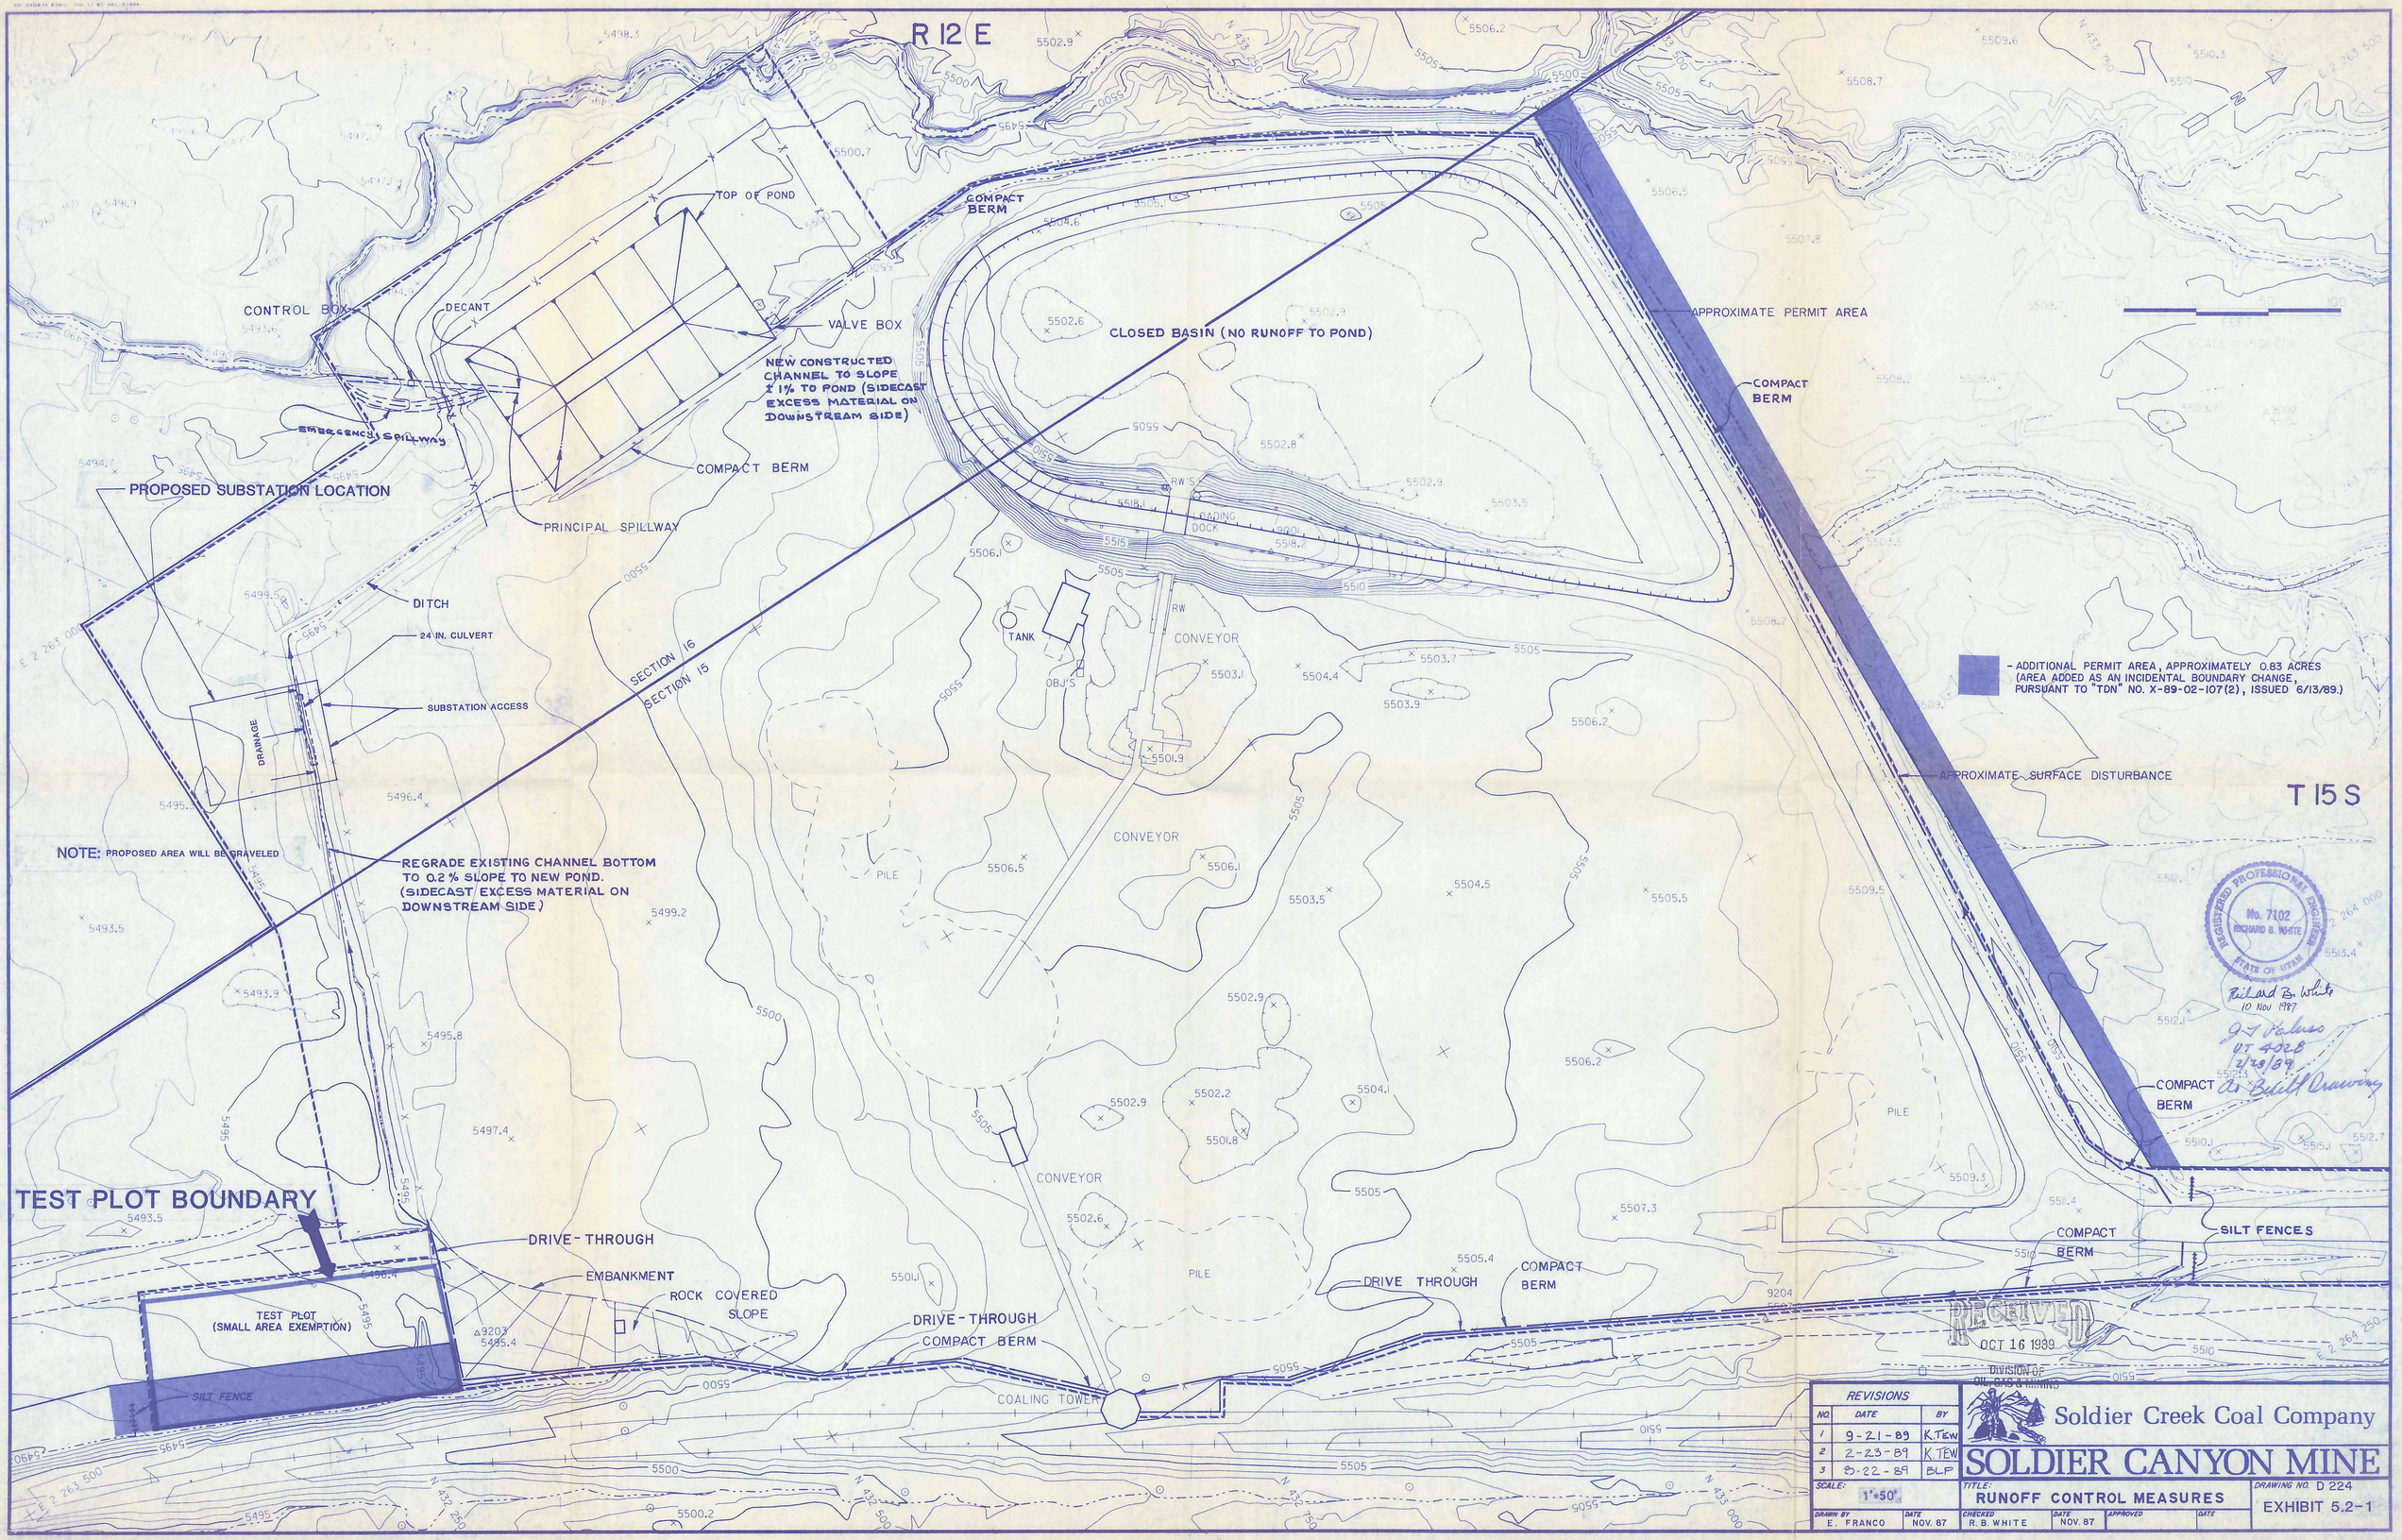

REVISIONS		
NO.	DATE	BY
1	9-21-89	K.TEW
2	2-23-89	K.TEW
3	8-22-89	BLP

Soldier Creek Coal Company

SOLDIER CANYON MINE

SCALE: 1"=50'

TITLE: RUNOFF CONTROL MEASURES

DRAWING NO. D 224

EXHIBIT 5.2-1

DRAWN BY	DATE	CHECKED	DATE	APPROVED	DATE
E. FRANCO	NOV. 87	R. B. WHITE	NOV. 87		