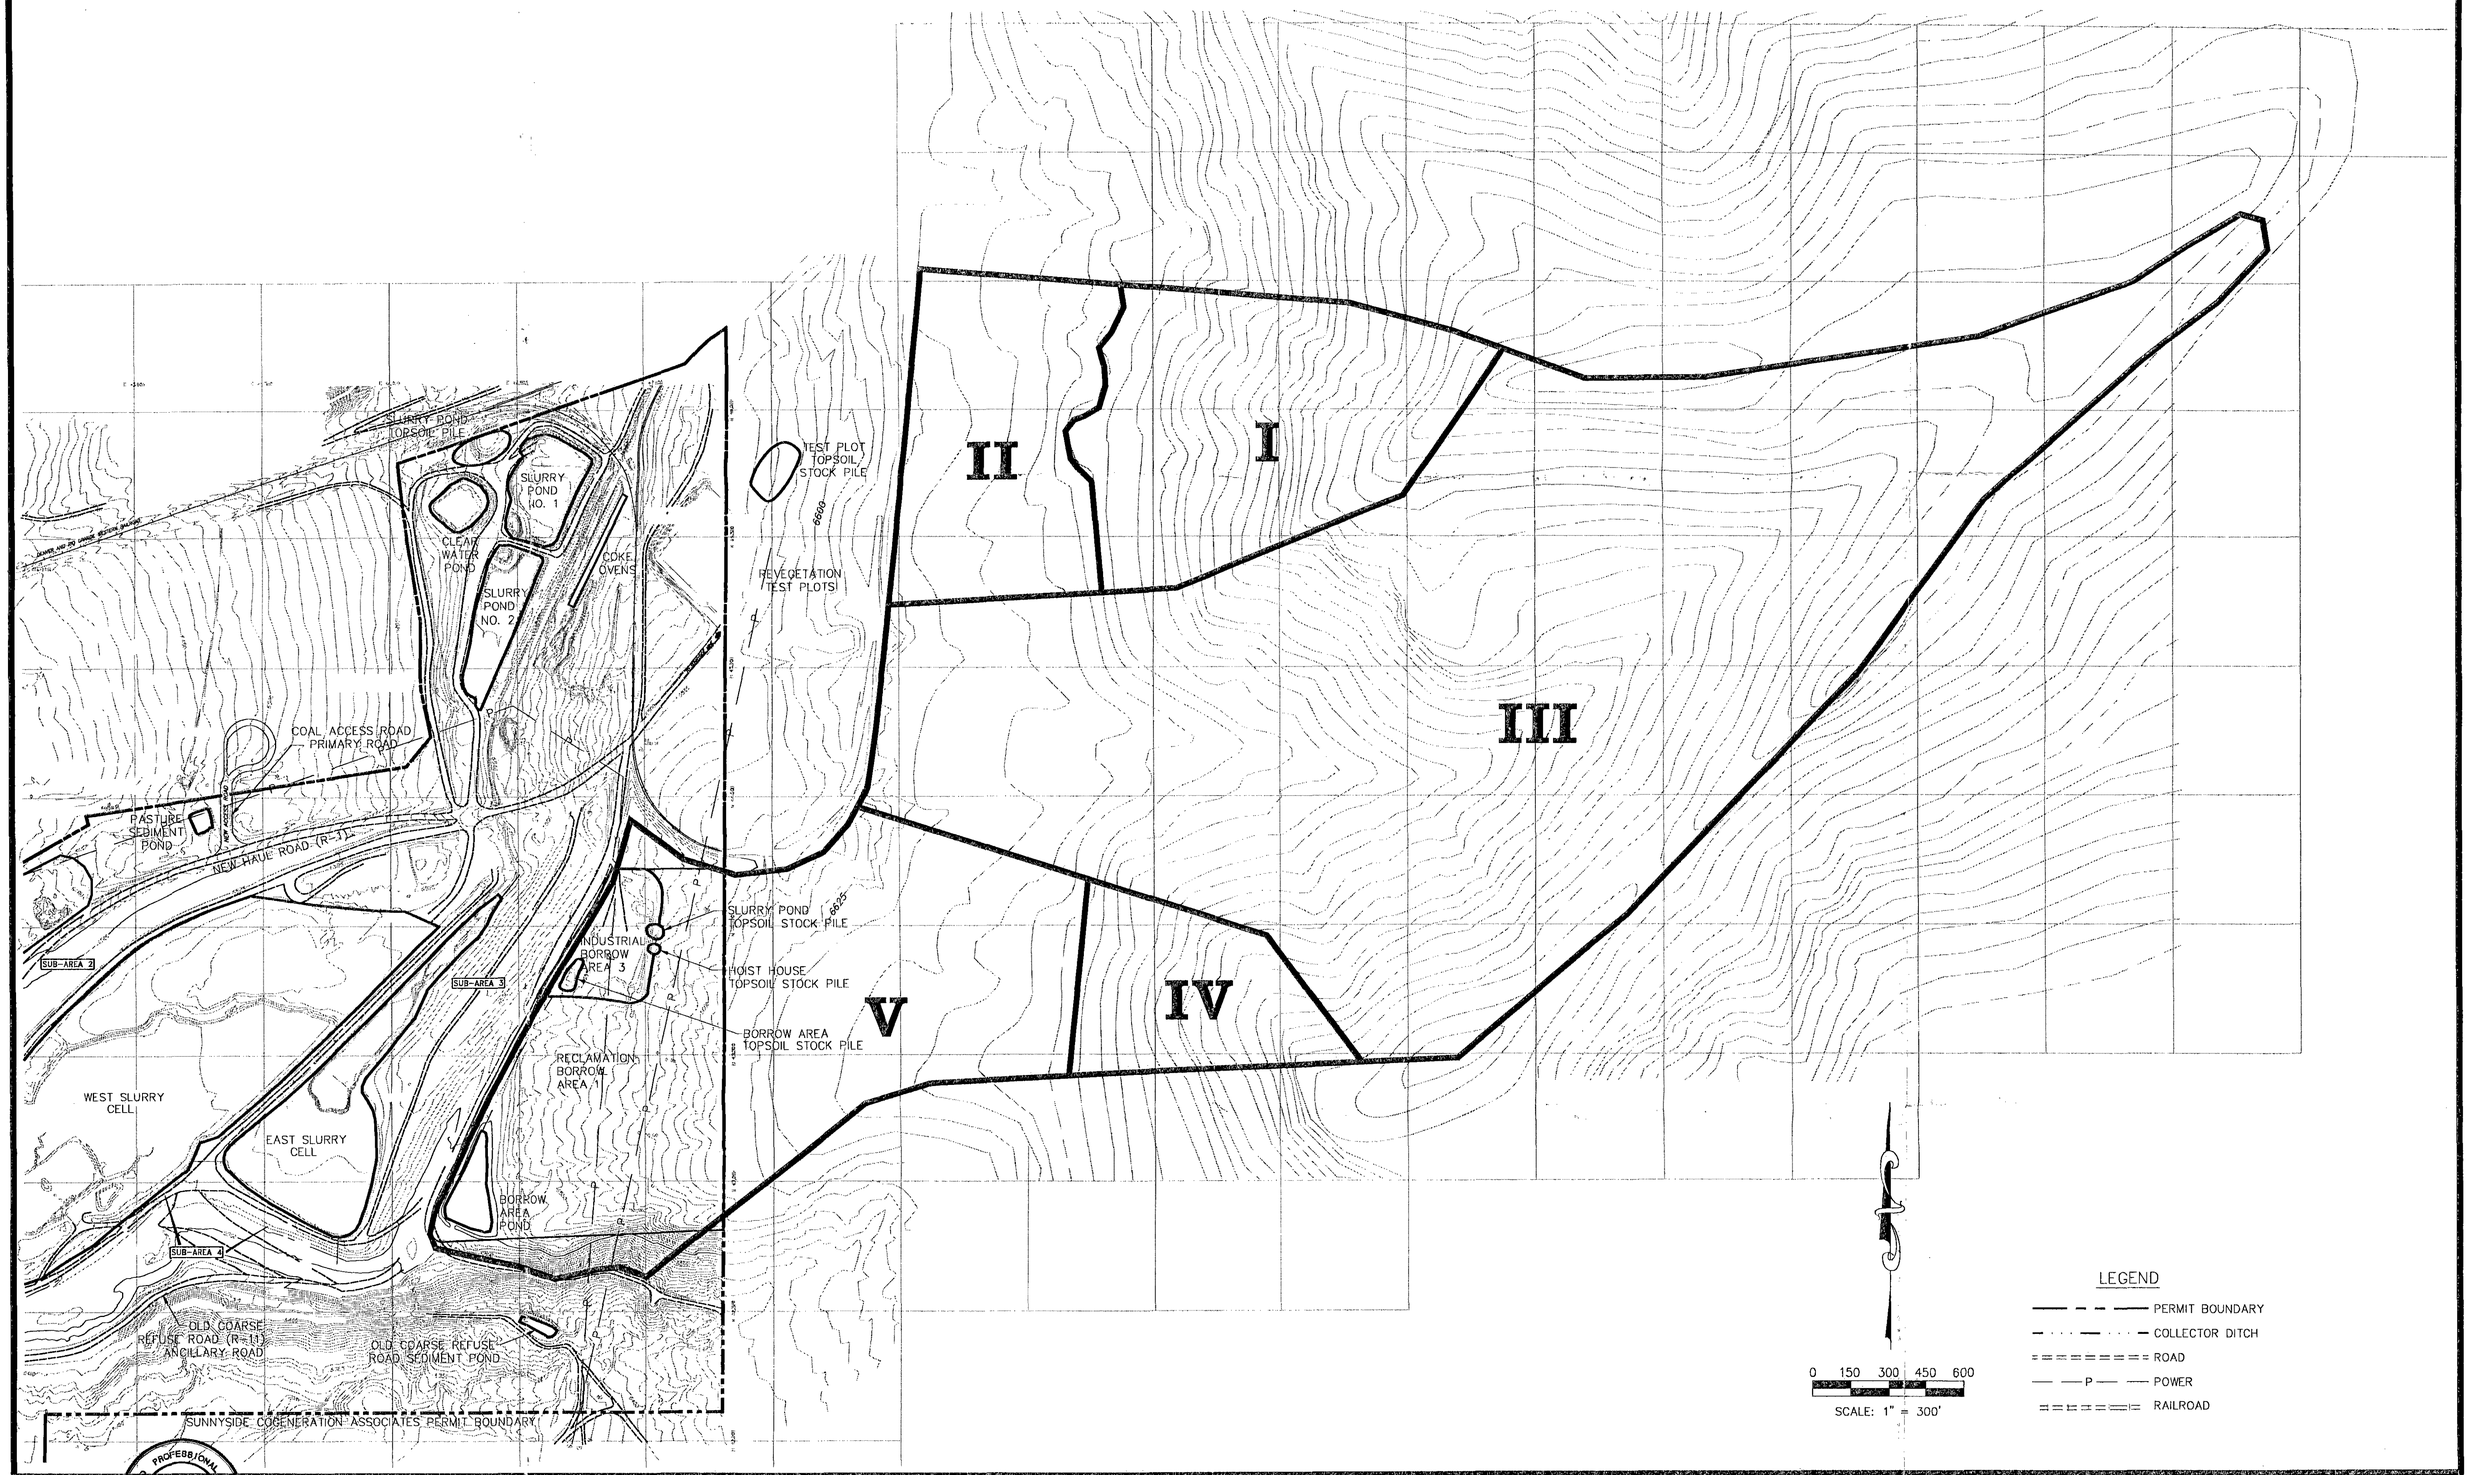

REGISTERED PROFESSIONAL ENGINEER No. 3963 ALAN E. BOYD State of Utah

Alan E. Boyd 6/30/93
Date

No.	Revision	By	Date
1	NEW TOPO	CSC	6/93

Project Number EC450593
Designed By AEB
Drawn By CSC
Checked By AEB Date 5/93

ECKHOFF WATSON AND PREATOR ENGINEERING
ENGINEERS PLANNERS SURVEYORS SALT LAKE CITY

SUNNYSIDE COGENERATION ASSOCIATES
SUNNYSIDE COGENERATION FACILITY, CARBON COUNTY, UTAH
BORROW AREA POND DRAINAGE

Sheet Number
7 - 11B

RECEIVED
SEP 15 1993
DIVISION OF
OIL, GAS & MINING