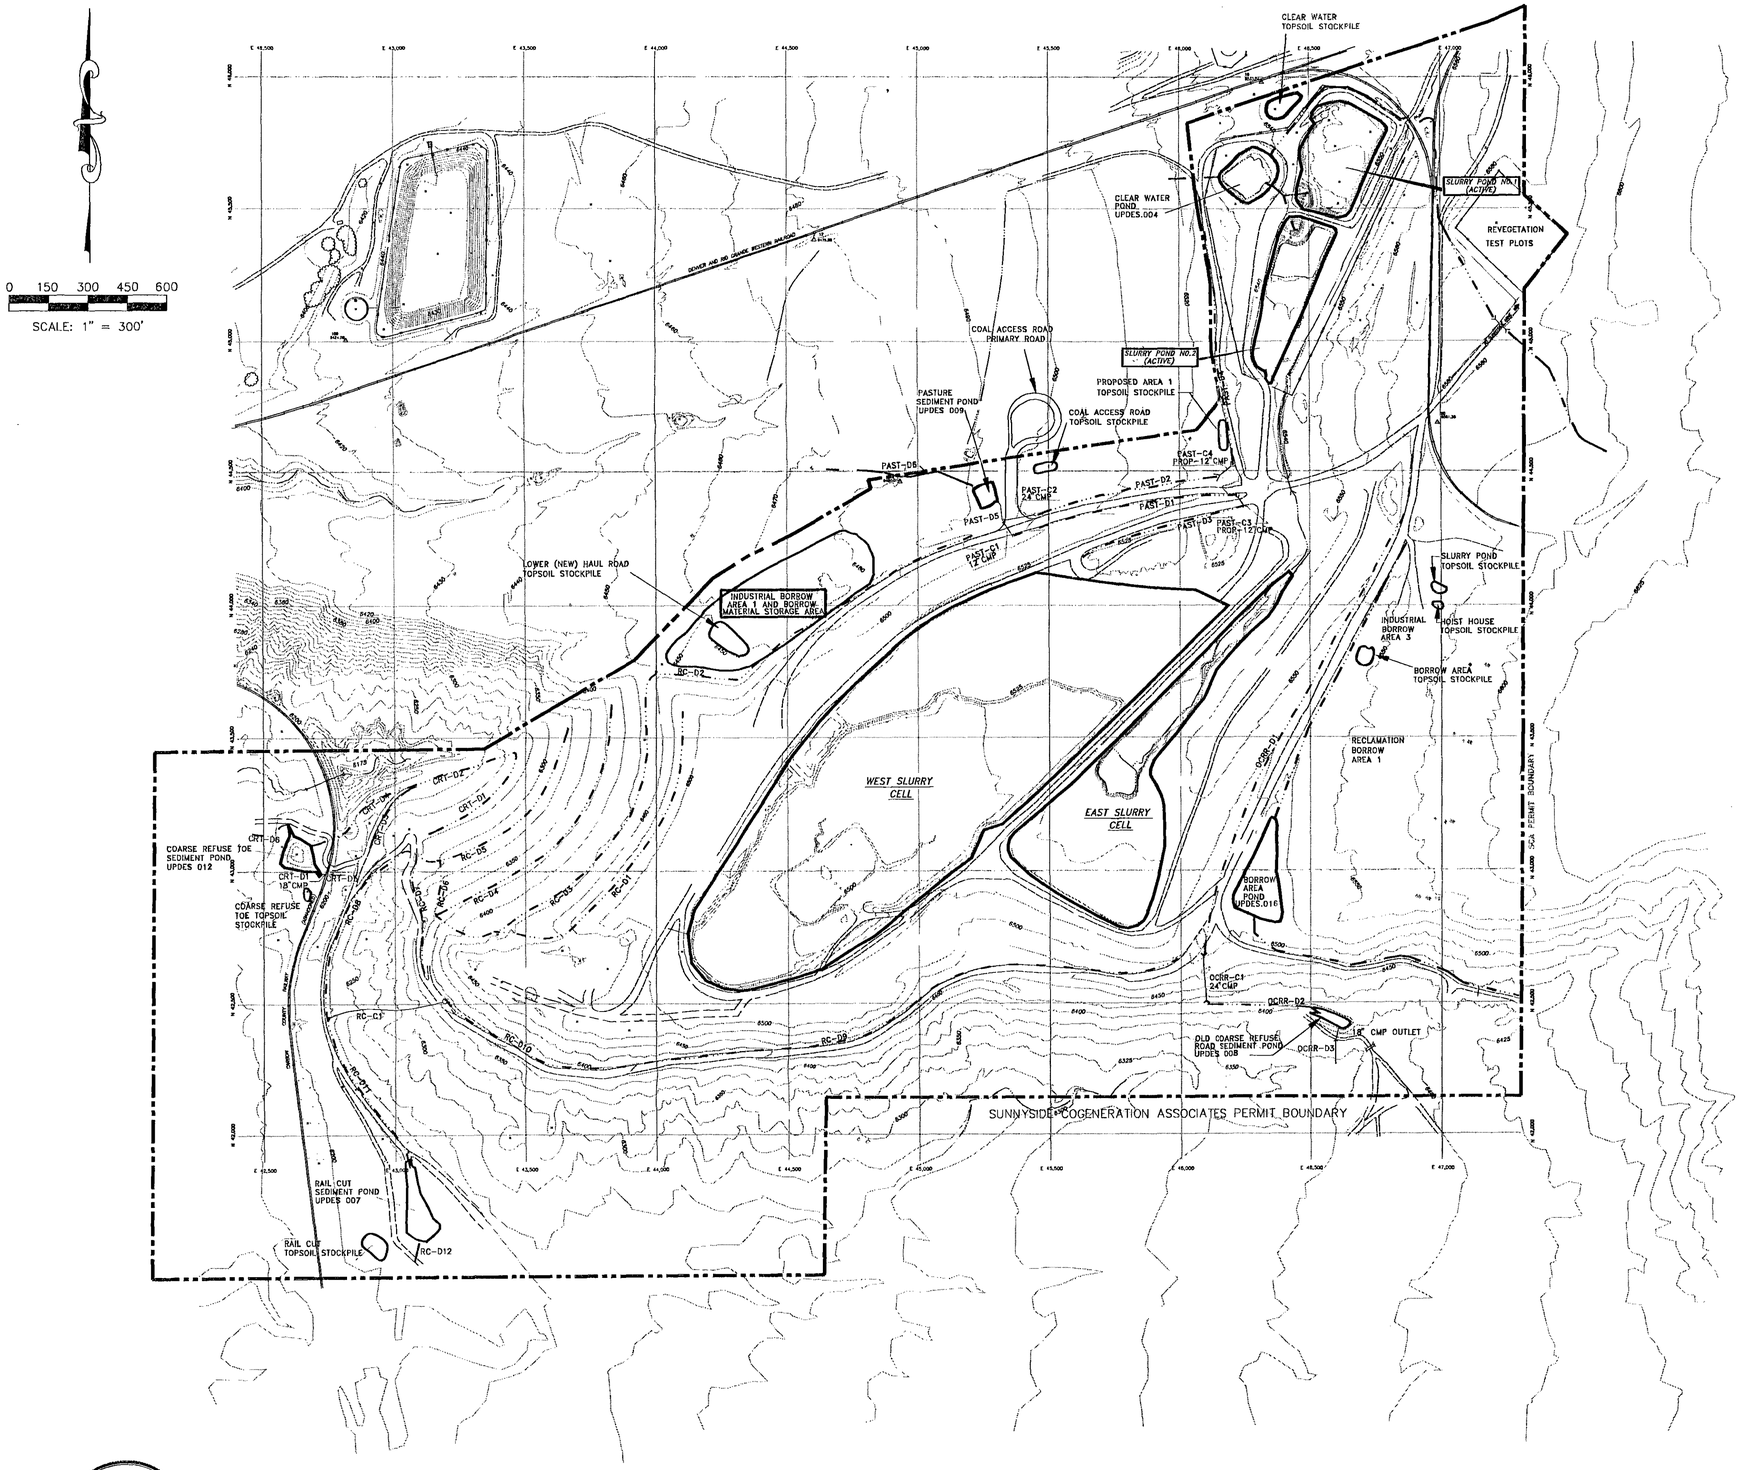

TYPICAL CROSS SECTION

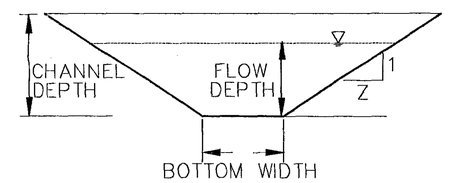

LEGEND

- PERMIT BOUNDARY
- COLLECTOR DITCH
- ROAD
- POWER
- RAILROAD

RECEIVED
OCT 25 1993
DIVISION OF
OIL, GAS & MINING

PROFESSIONAL ENGINEER No. 5863 ALANE E. BOYD State of Utah

Alane E. Boyd 10/93
Date

No.	Revision	By	Date
1	UPDATED DRAINAGE INFO	SSC	10/93

Project Number EC450593
Designed By SSC
Drawn By CSC & SSC
Checked By AEB Date 10/93

ECKHOFF WATSON AND PREATOR ENGINEERING
ENGINEERS PLANNERS SURVEYORS SALT LAKE CITY

SUNNYSIDE COGENERATION ASSOCIATES
SUNNYSIDE COGENERATION FACILITY, CARBON COUNTY, UTAH
DIVERSION AND CULVERT LOCATIONS

Sheet Number
7 - 6