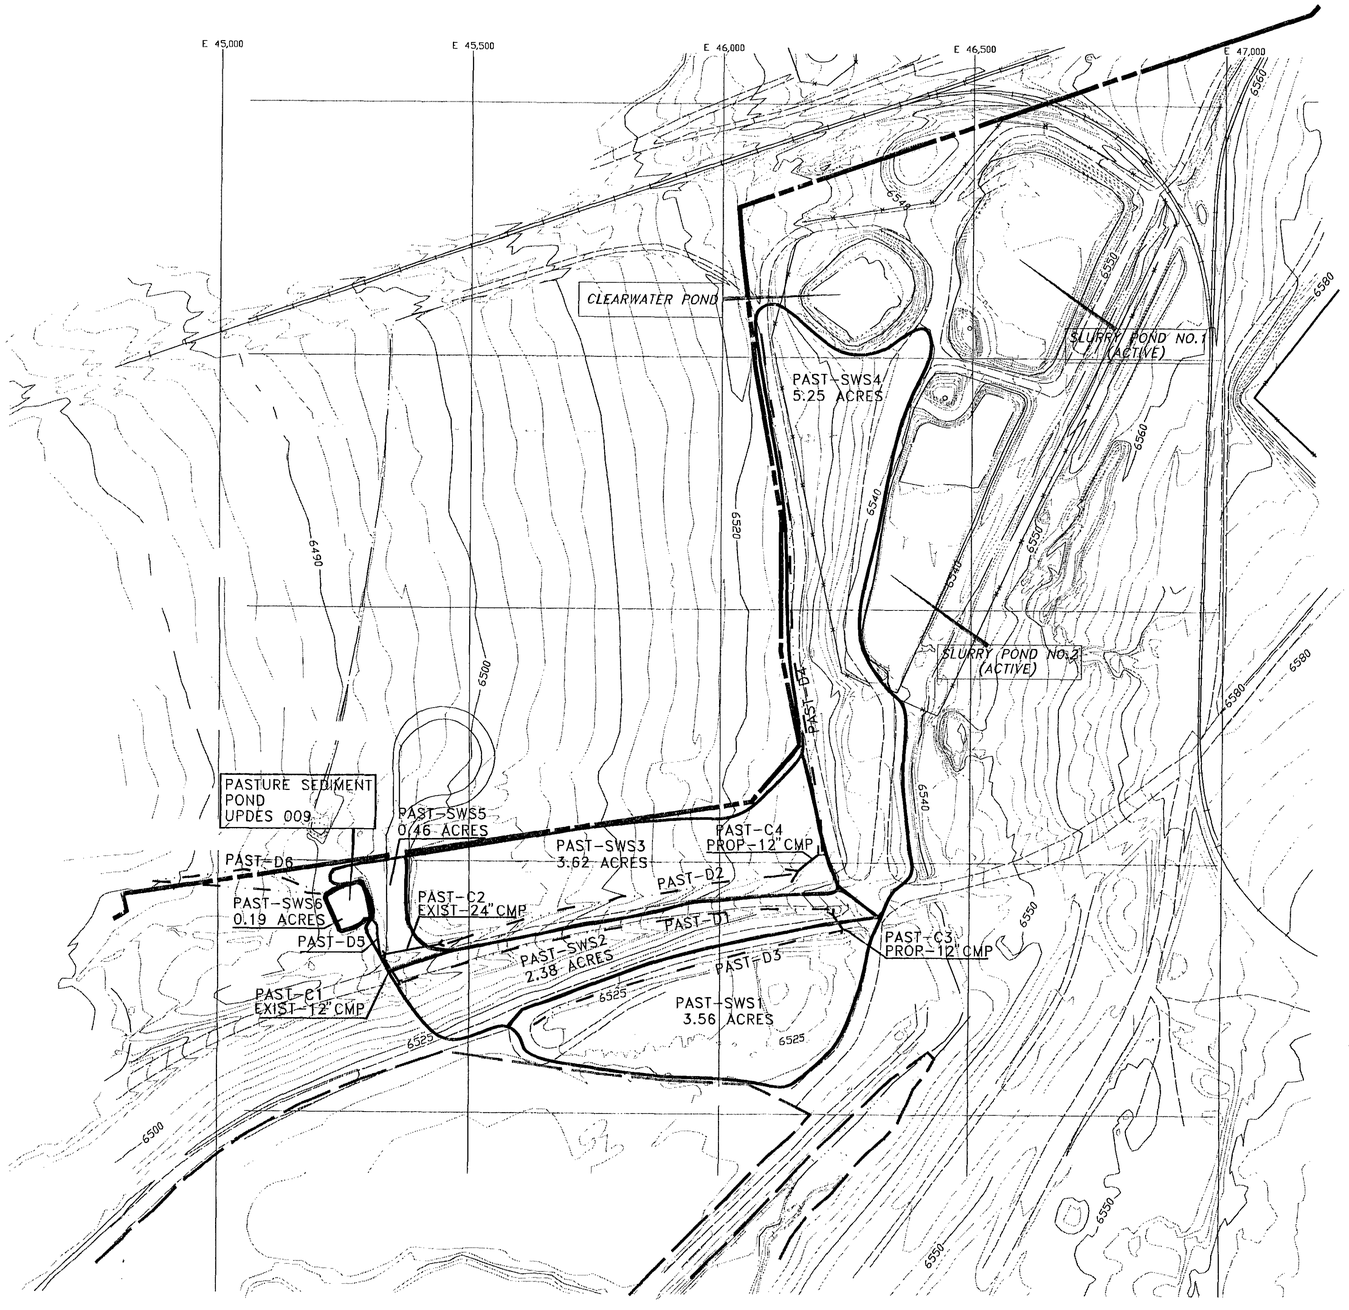

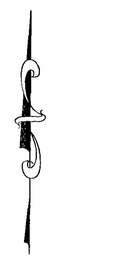

0 75 150 225 300

SCALE: 1" = 150'

LEGEND

- WATERSHED BOUNDARY
- DIVERSION CHANNEL
- PERMIT BOUNDARY

alan E. Boyd

9/15/93
Date

No.	Revision	By	Date

Project Number EC450593
Designed By SSC
Drawn By CSC,SSC
Checked By AEB Date 9/93

ECKHOFF WATSON AND PREATOR ENGINEERING

ENGINEERS PLANNERS SURVEYORS SALT LAKE CITY

SUNNYSIDE COGENERATION ASSOCIATES

SUNNYSIDE COGENERATION FACILITY, CARBON COUNTY, UTAH

PASTURE POND DRAINAGE

7-1A

RECEIVED
SEP 15 1993
DIVISION OF
OIL, GAS & MINING