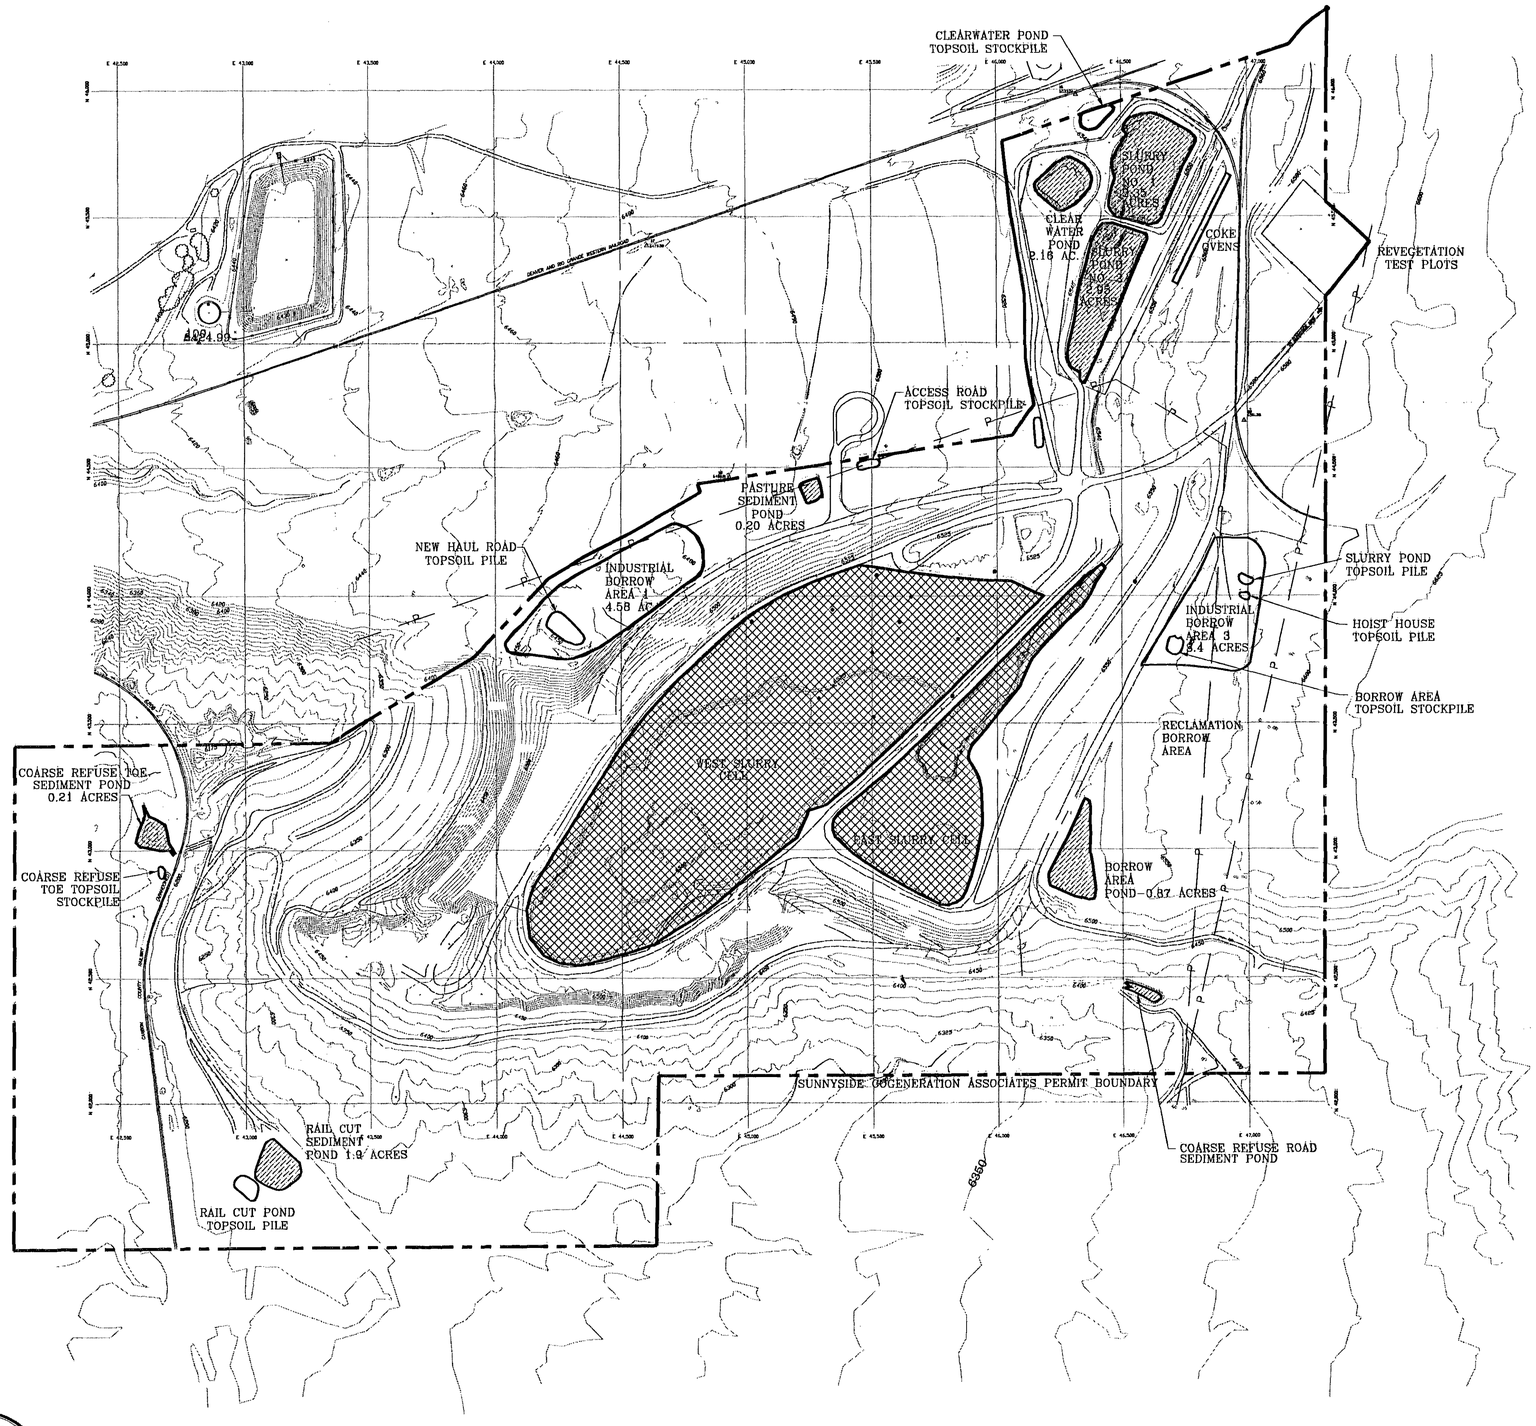

0 150 300 450 600

SCALE: 1" = 300'

LEGEND

- PERMIT BOUNDARY
- COLLECTOR DITCH
- ROAD
- POWER
- RAILROAD
- IMPOUNDMENTS SUBJECT TO REQUIREMENTS OF 30 CFR 77.216
- IMPOUNDMENTS NOT SUBJECT TO REQUIREMENTS OF 30 CFR 77.216

SUPERSEDED EFFECTIVE: JAN 3 1994 UTAH DIVISION OF OIL, GAS AND MINING

PROFESSIONAL ENGINEER No. 5663 ALAN E. BOYD STATE OF UTAH

Alan E. Boyd 9/15/93 Date

No.	Revision	By	Date
1	SLOPE STABILITY CRITERIA MAP	CSC	6/93
2	NEW TOPO	AH	9/93

Project Number EC450593
Designed By AEB
Drawn By CSC
Checked By AEB Date 6/93

ECKHOFF WATSON AND PREATOR ENGINEERING
ENGINEERS PLANNERS SURVEYORS SALT LAKE CITY

SUNNYSIDE COGENERATION ASSOCIATES
SUNNYSIDE COGENERATION FACILITY, CARBON COUNTY, UTAH
SLOPE STABILITY CRITERIA MAP

Sheet Number 5-7

RECEIVED SEP 15 1993 DIVISION OF OIL, GAS & MINING