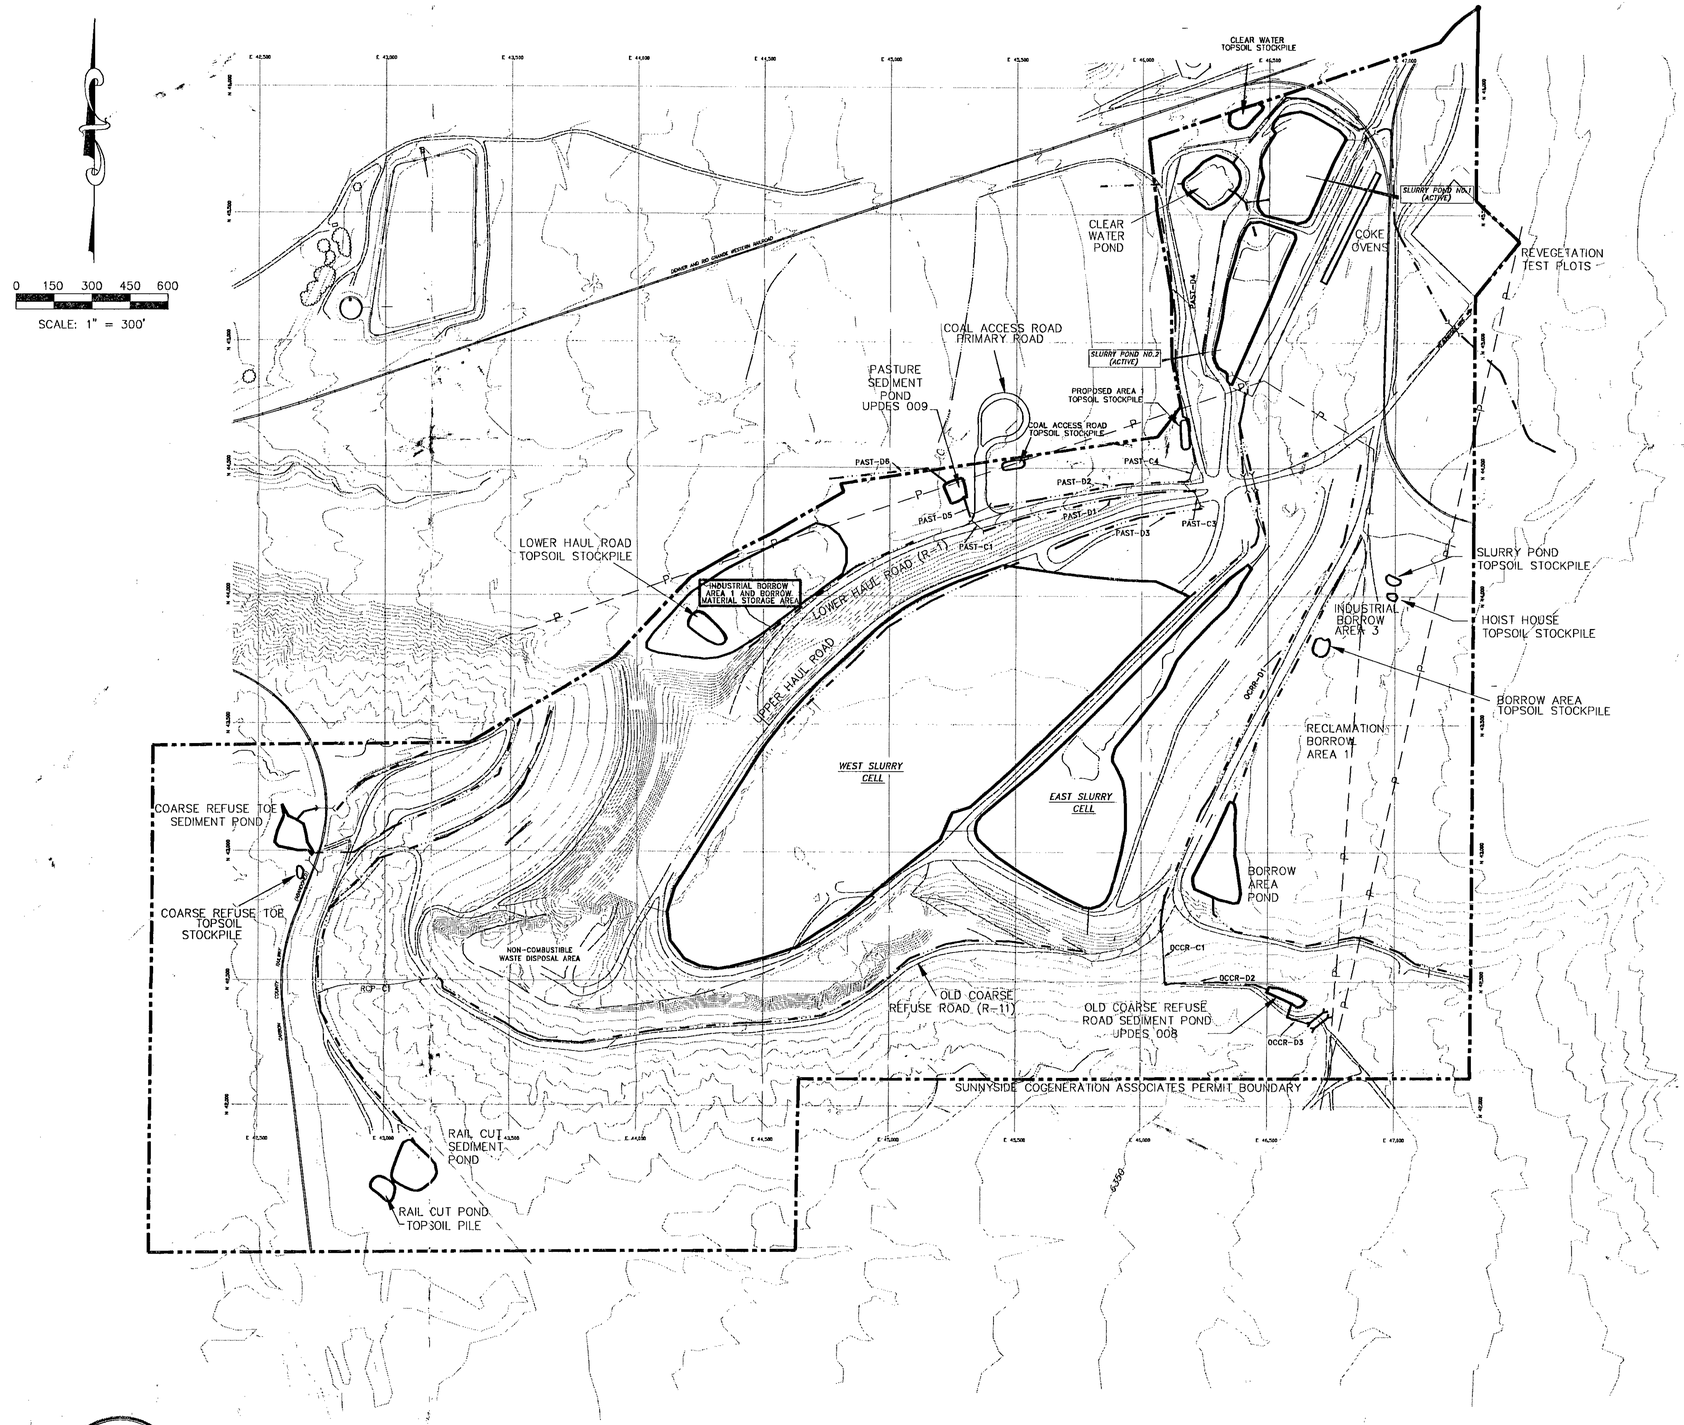

TYPICAL CROSS SECTION

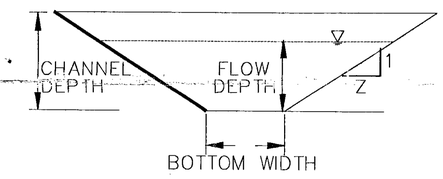

LEGEND

- PERMIT BOUNDARY
- COLLECTOR DITCH
- ROAD
- POWER
- RAILROAD

SUPERSEDED
EFFECTIVE:
JAN 13 1994
UTAH DIVISION OIL, GAS AND MINING

Alan E. Bo[illegible] 9/15/93 Date

REGISTERED PROFESSIONAL ENGINEER No. 8863 ALANE E. BOYD State of Utah

No.	Revision	By	Date
1	DITCH & DIVERSION LOCATIONS	CSC	6/93
	REDLINE CHANGES	SGM	9/93

Project Number EC450593
Designed By AEB
Drawn By CSC
Checked By AEB Date 6/93

ECKHOFF WATSON AND PREATOR ENGINEERING
ENGINEERS PLANNERS SURVEYORS SALT LAKE CITY

SUNNYSIDE COGENERATION ASSOCIATES
SUNNYSIDE COGENERATION FACILITY, CARBON COUNTY, UTAH
DIVERSION AND CULVERT LOCATIONS

Sheet Number 7 - 6

RECEIVED
SEP 15 1993
DIVISION OF OIL, GAS & MINING