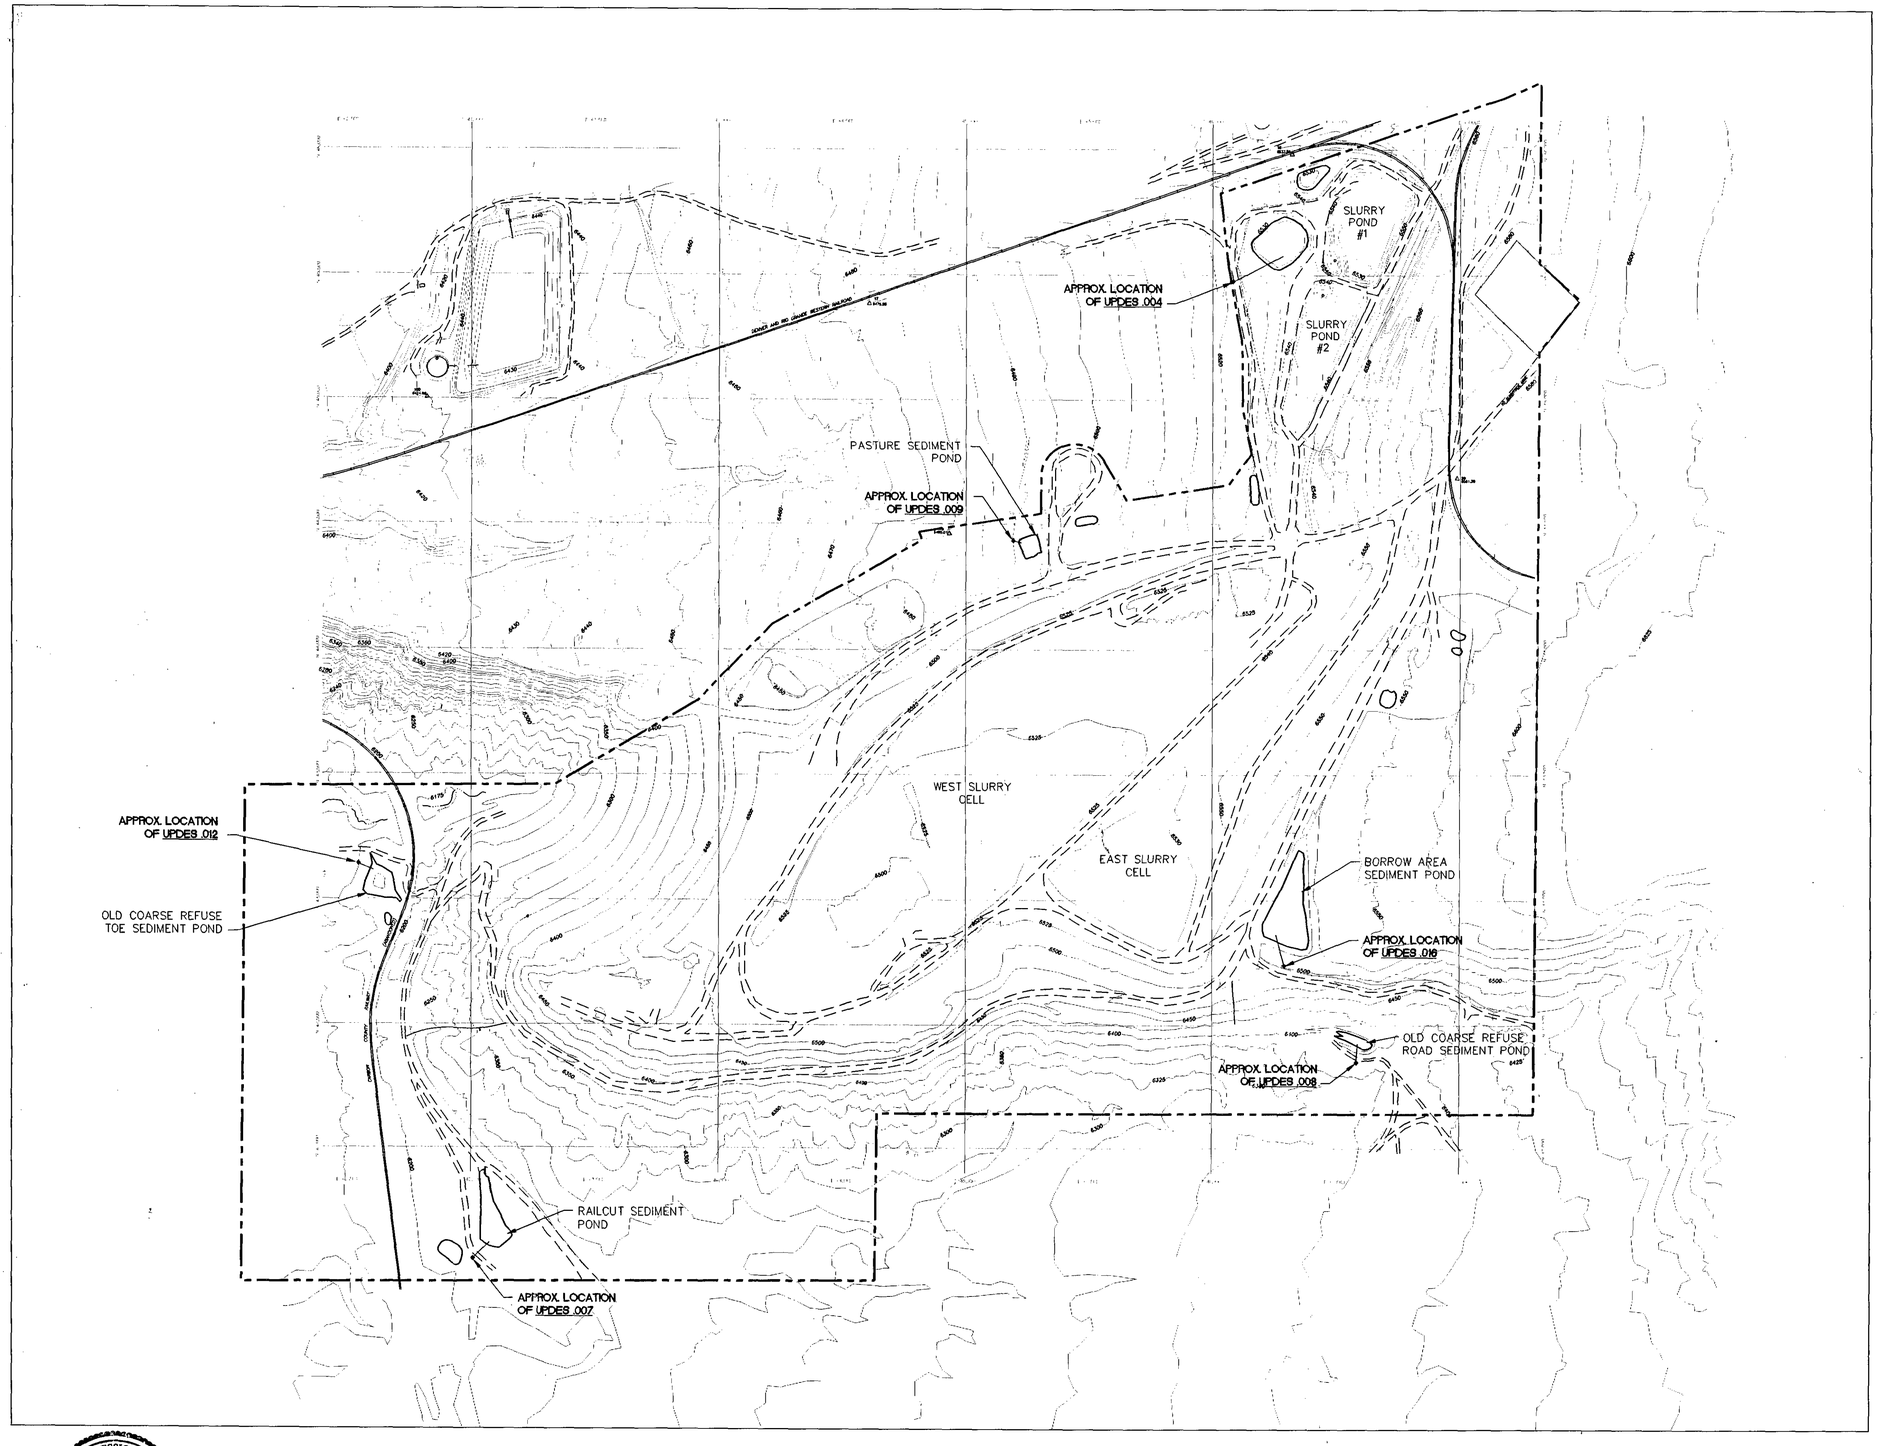

GRAPHIC SCALE

300 0 150 300 600 1200

(IN FEET)
1 inch = 300 ft.

PROFESSIONAL ENGINEER No. 170148 LARS E. BOYD STATE OF UTAH

Date

No.	Revision	By	Date

Project Number EC450593
Designed By AEB
Drawn By AH
Checked By AEB Date 2/94

ECKHOFF WATSON AND PREATOR ENGINEERING
ENGINEERS PLANNERS SURVEYORS SALT LAKE CITY

SUNNYSIDE COGENERATION ASSOCIATES
SUNNYSIDE COGENERATION FACILITY, CARBON COUNTY, UTAH
LOCATIONS OF OPERATIONAL (UPDES) WATER MONITORING SITES

Sheet Number
A - 1

RECEIVED APR 15 1994