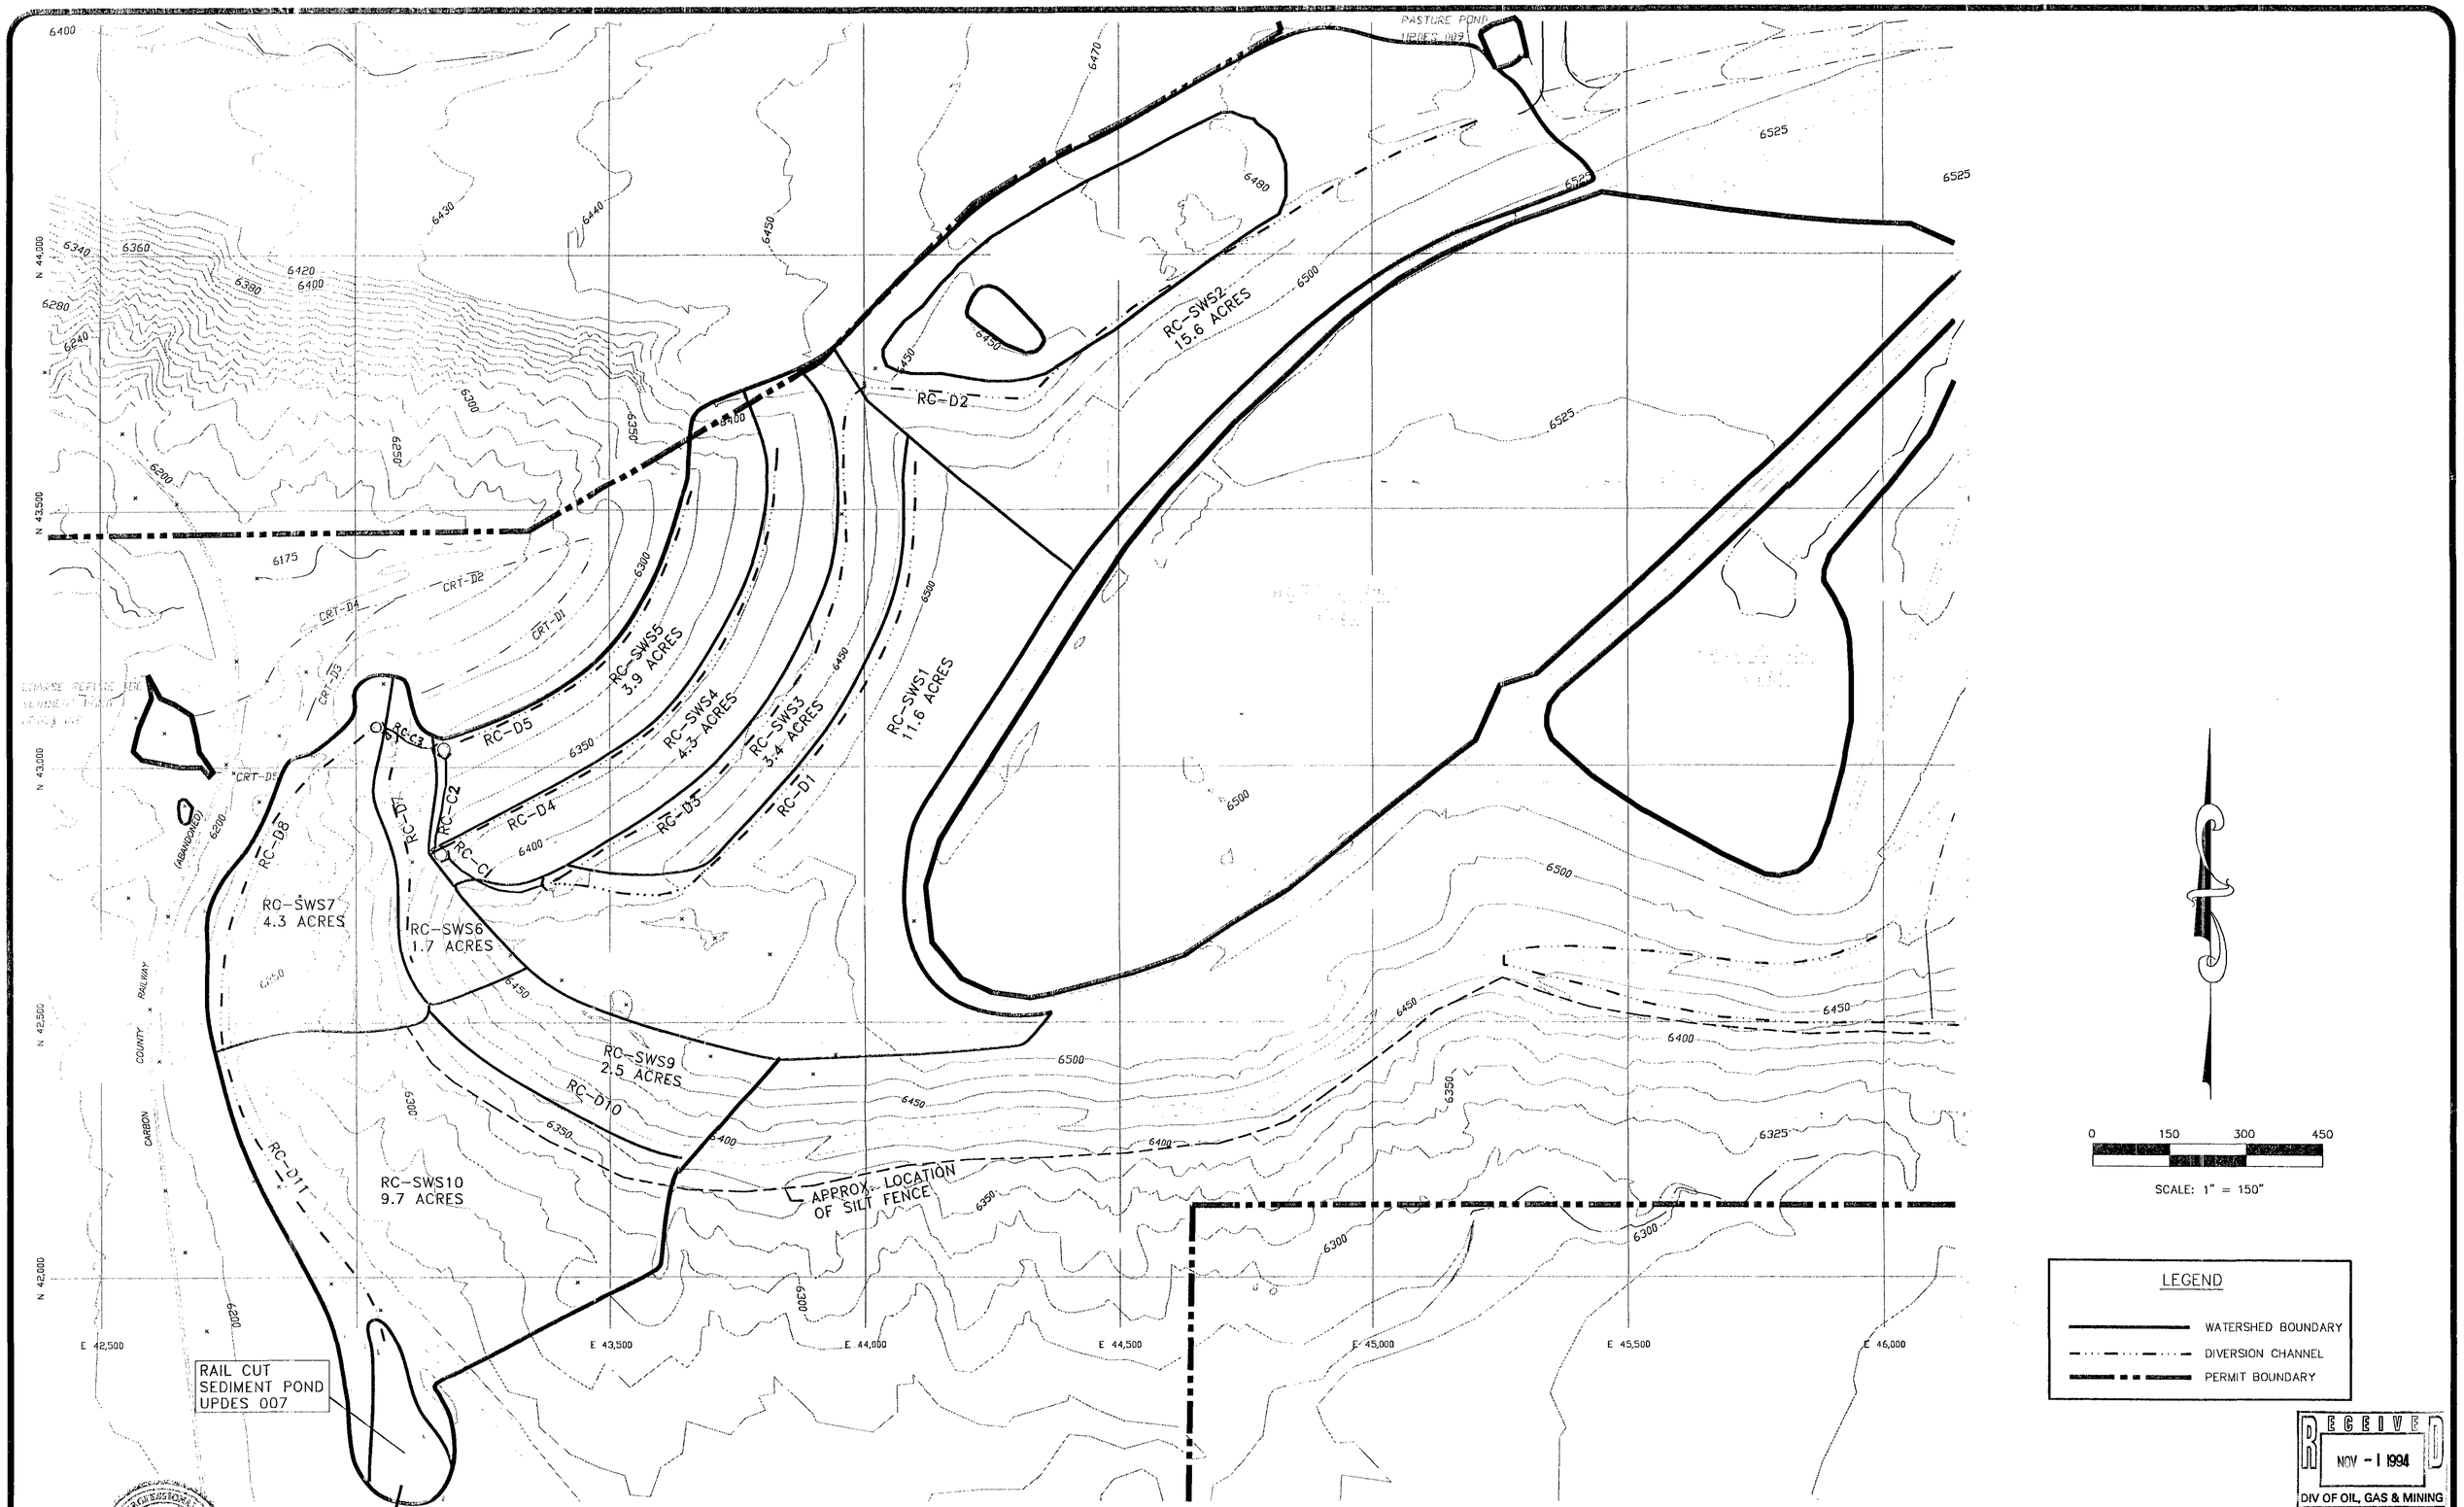

No.	Revision	By	Date
1	Old Coarse Refuse Road Reclamation	SSC	4/94
2	CULVERT RC-C1,C2,C3	ND	10/94

Date

Project Number EC450593
Designed By SSC
Drawn By CSC, SSC
Checked By AEB Date 10/93

ECKHOFF WATSON AND PREATOR ENGINEERING
ENGINEERS PLANNERS SURVEYORS SALT LAKE CITY

SUNNYSIDE COGENERATION ASSOCIATES
SUNNYSIDE COGENERATION FACILITY, CARBON COUNTY, UTAH
RAIL CUT POND DRAINAGE

7-1D