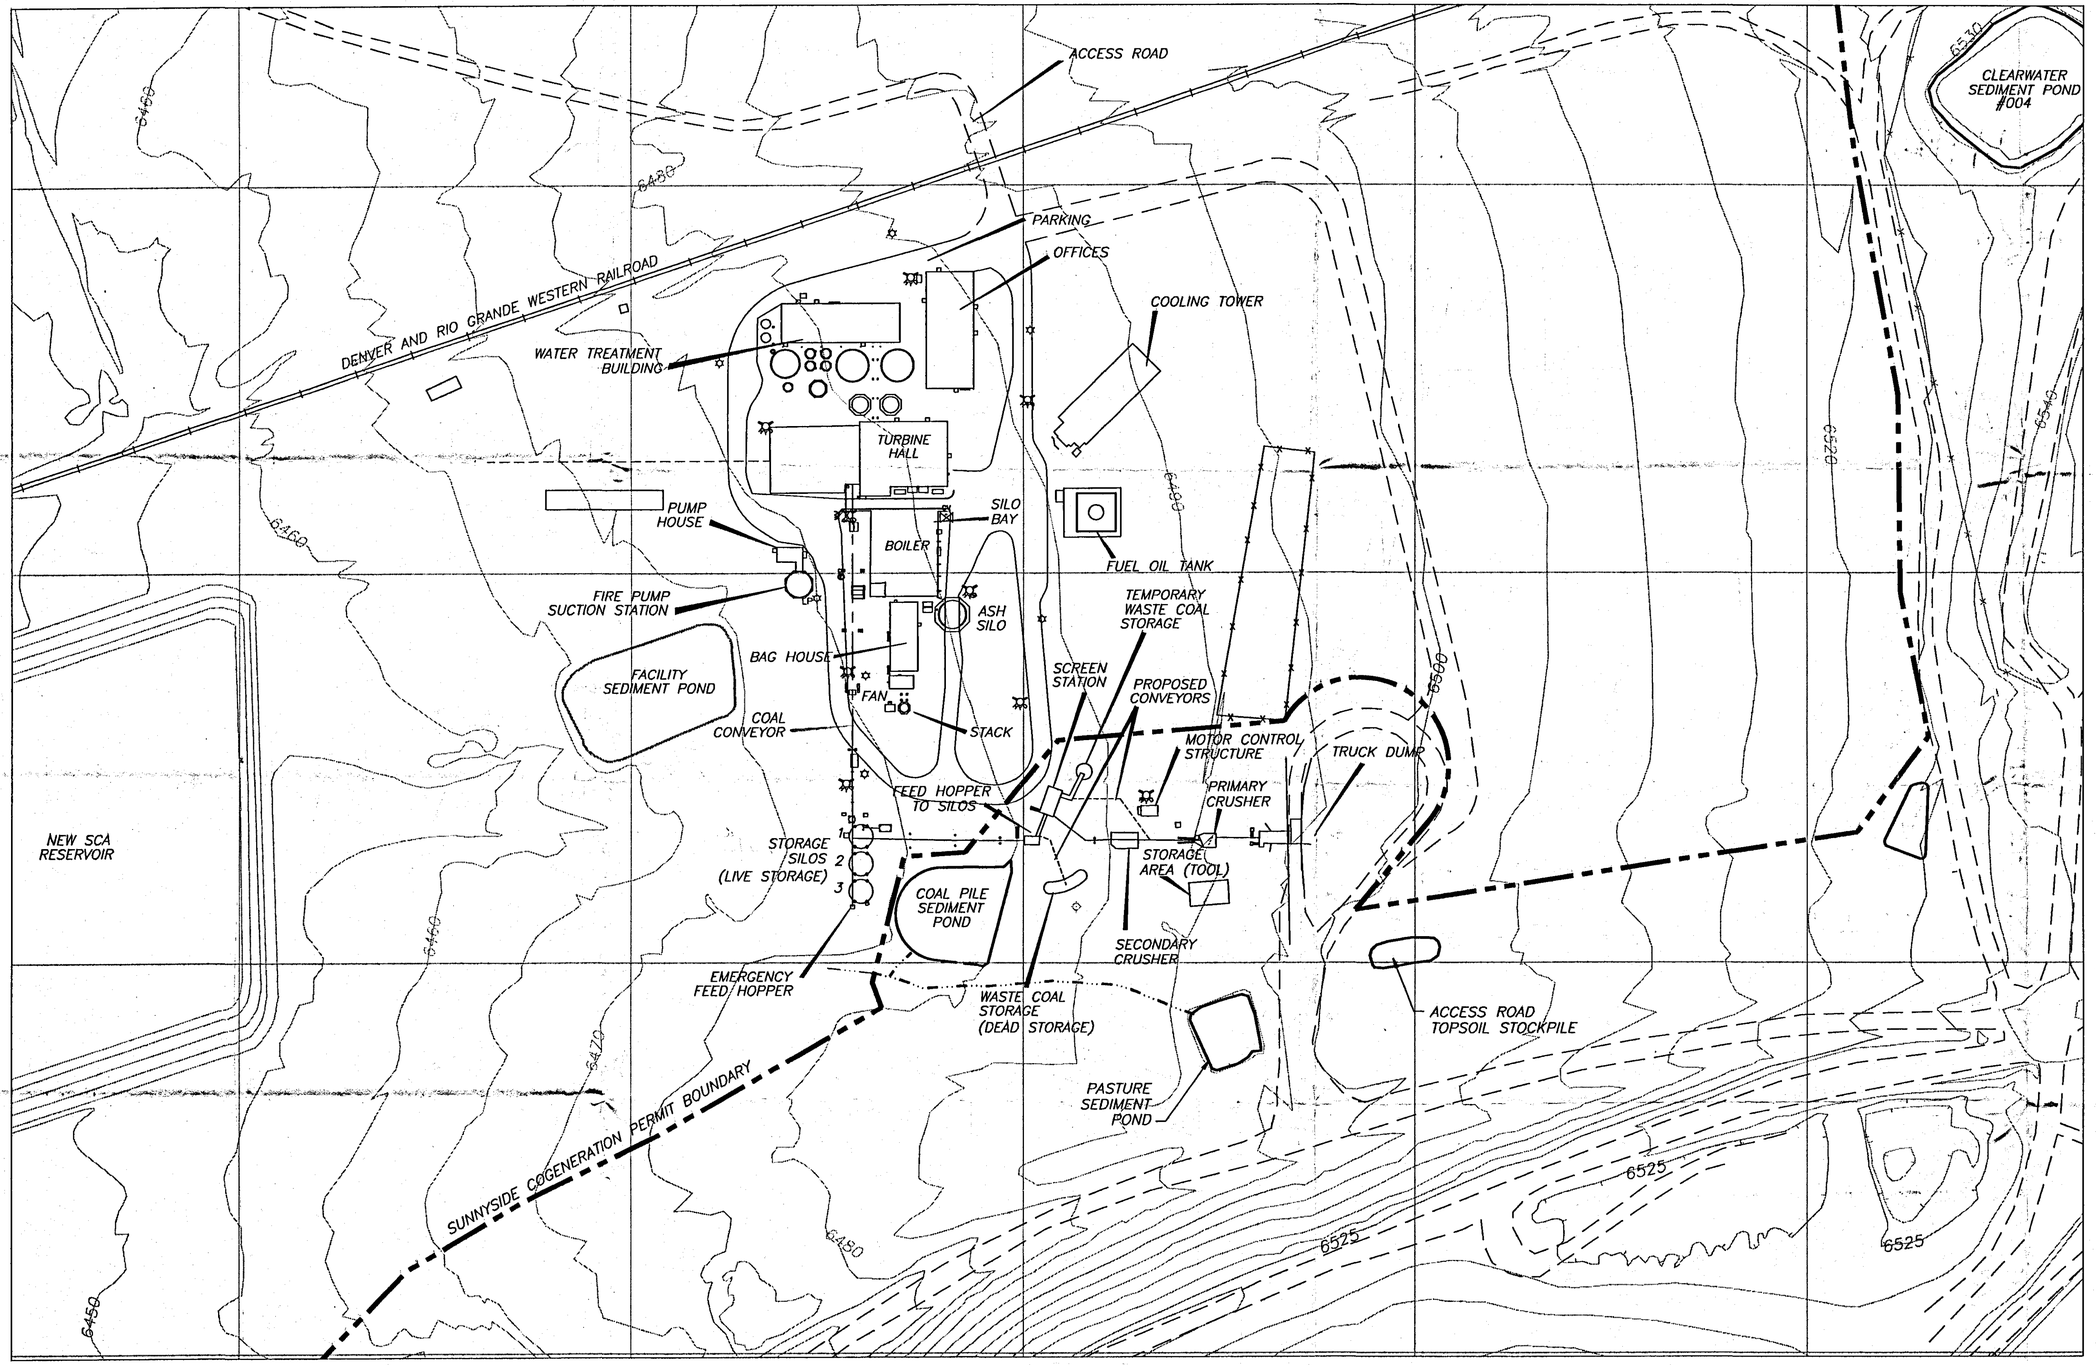

NORTH
SCALE: 1"=100'

RECEIVED
APR 25 1995
DIV OF OIL, GAS & MINING

LEGEND

DITCH

POWER POLES

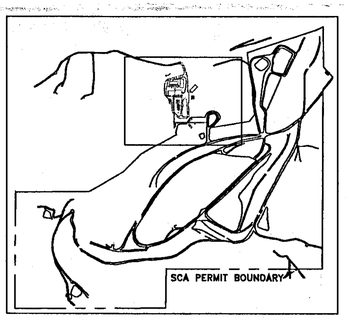

Vicinity Map

STERLING PROFESSIONAL ENGINEER No. 170148 ALAN E. BOYD State of Utah

Alan E. Boyd 4/95
Date

No.	Revision	By	Date
2	REVISED COGEN. PERMIT BOUNDARY	AH	5/94
3	REVISED COGEN. FACILITIES	AH	5/94
4	REVISED COGEN. FACILITIES	AH	4/95

Project Number EC450593
Designed By AEB
Drawn By AH
Checked By AEB Date 12/93

ECKHOFF WATSON AND PREATOR ENGINEERING
ENGINEERS PLANNERS SURVEYORS SALT LAKE CITY

SUNNYSIDE COGENERATION ASSOCIATES
SUNNYSIDE COGENERATION FACILITY, CARBON COUNTY, UTAH
COGENERATION FACILITY

Sheet Number
4-5