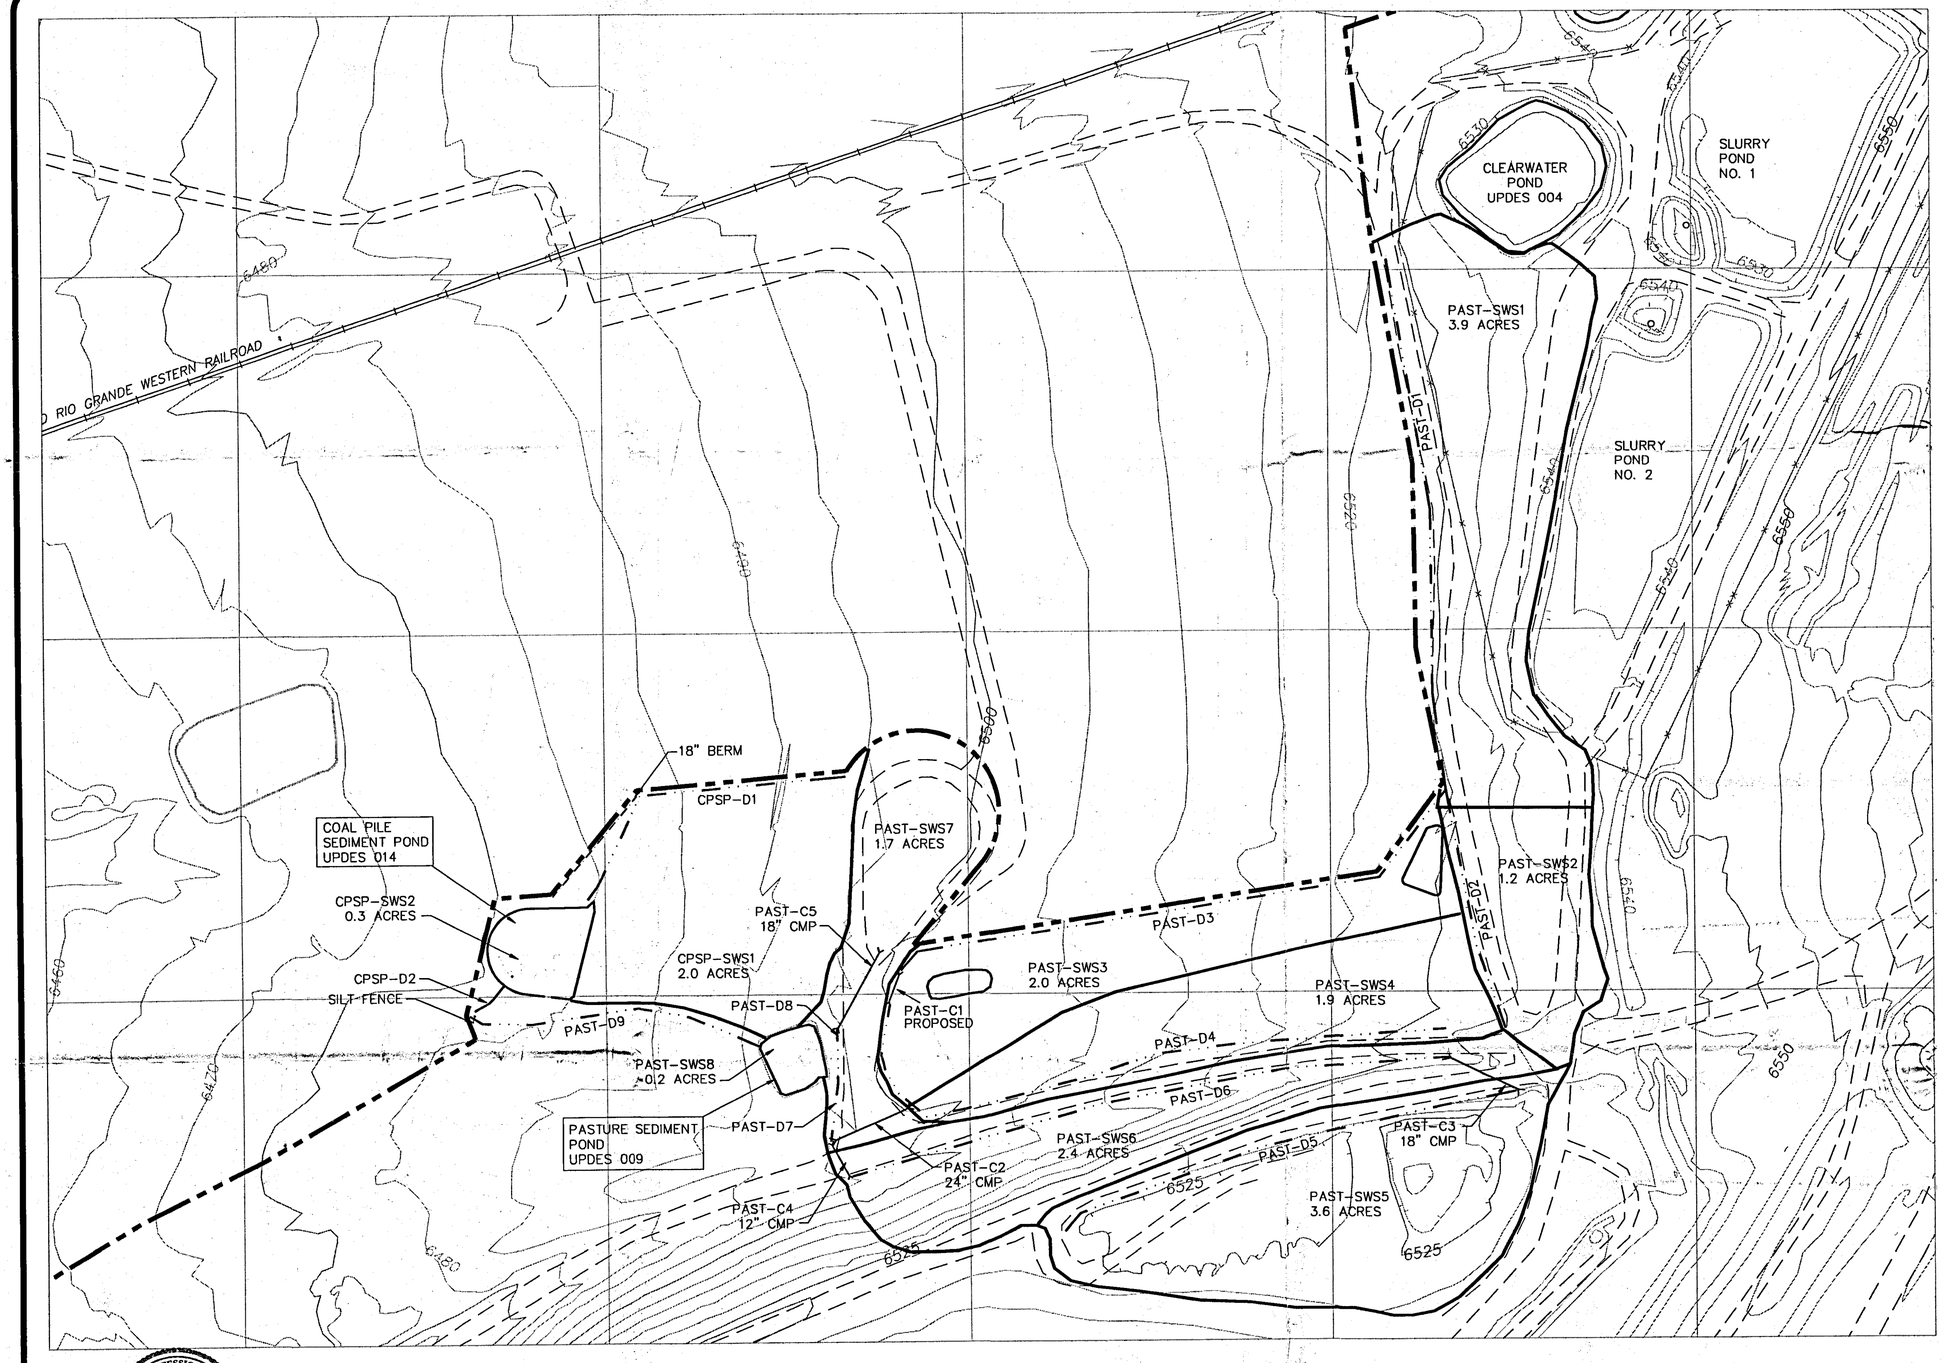

0 50 100 150 200
SCALE: 1" = 100'

LEGEND

- WATERSHED BOUNDARY
- DIVERSION CHANNEL
- PERMIT BOUNDARY

CENSED PROFESSIONAL ENGINEER No. 170148 ALANE E. BOYD STATE OF UTAH

Alane E. Boyd 8/1/95 Date

No.	Revision	By	Date
4	NEW BNDRY & DRAIN.	AH	2/94
5	NEW BNDRY & DRAIN. (CRSHR)	AH	5/94
6	PROPOSED PAST C1	AJZ	1/95
7	ADDED 6' SILT FENCE	ND	8/95

Project Number EC450593
Designed By SSC
Drawn By CSC/SSC/ND
Checked By AEB Date 8/95

EWP ECKHOFF WATSON AND PREATOR ENGINEERING
ENGINEERS PLANNERS SURVEYORS SALT LAKE CITY

SUNNYSIDE COGENERATION ASSOCIATES
SUNNYSIDE COGENERATION FACILITY, CARBON COUNTY, UTAH
PASTURE AND COAL PILE SEDIMENT PONDS DRAINAGE

7-1A

RECEIVED AUG 16 1995 DIV. OF OIL, GAS & MINING

INCORPORATED EFFECTIVE: OCT 05 1995 95F UTAH DIVISION OIL, GAS AND MINING

SUPERSEDED EFFECTIVE: FEB 27 1996 UTAH DIVISION OIL, GAS AND MINING

SUPERSEDED EFFECTIVE: [redacted] UTAH DIVISION OIL, GAS AND MINING