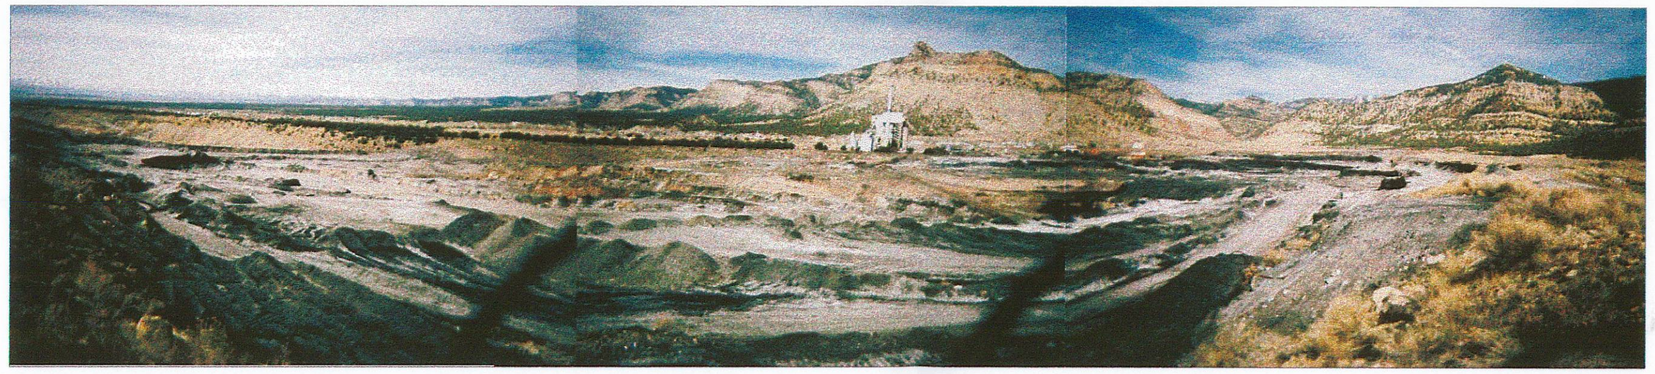

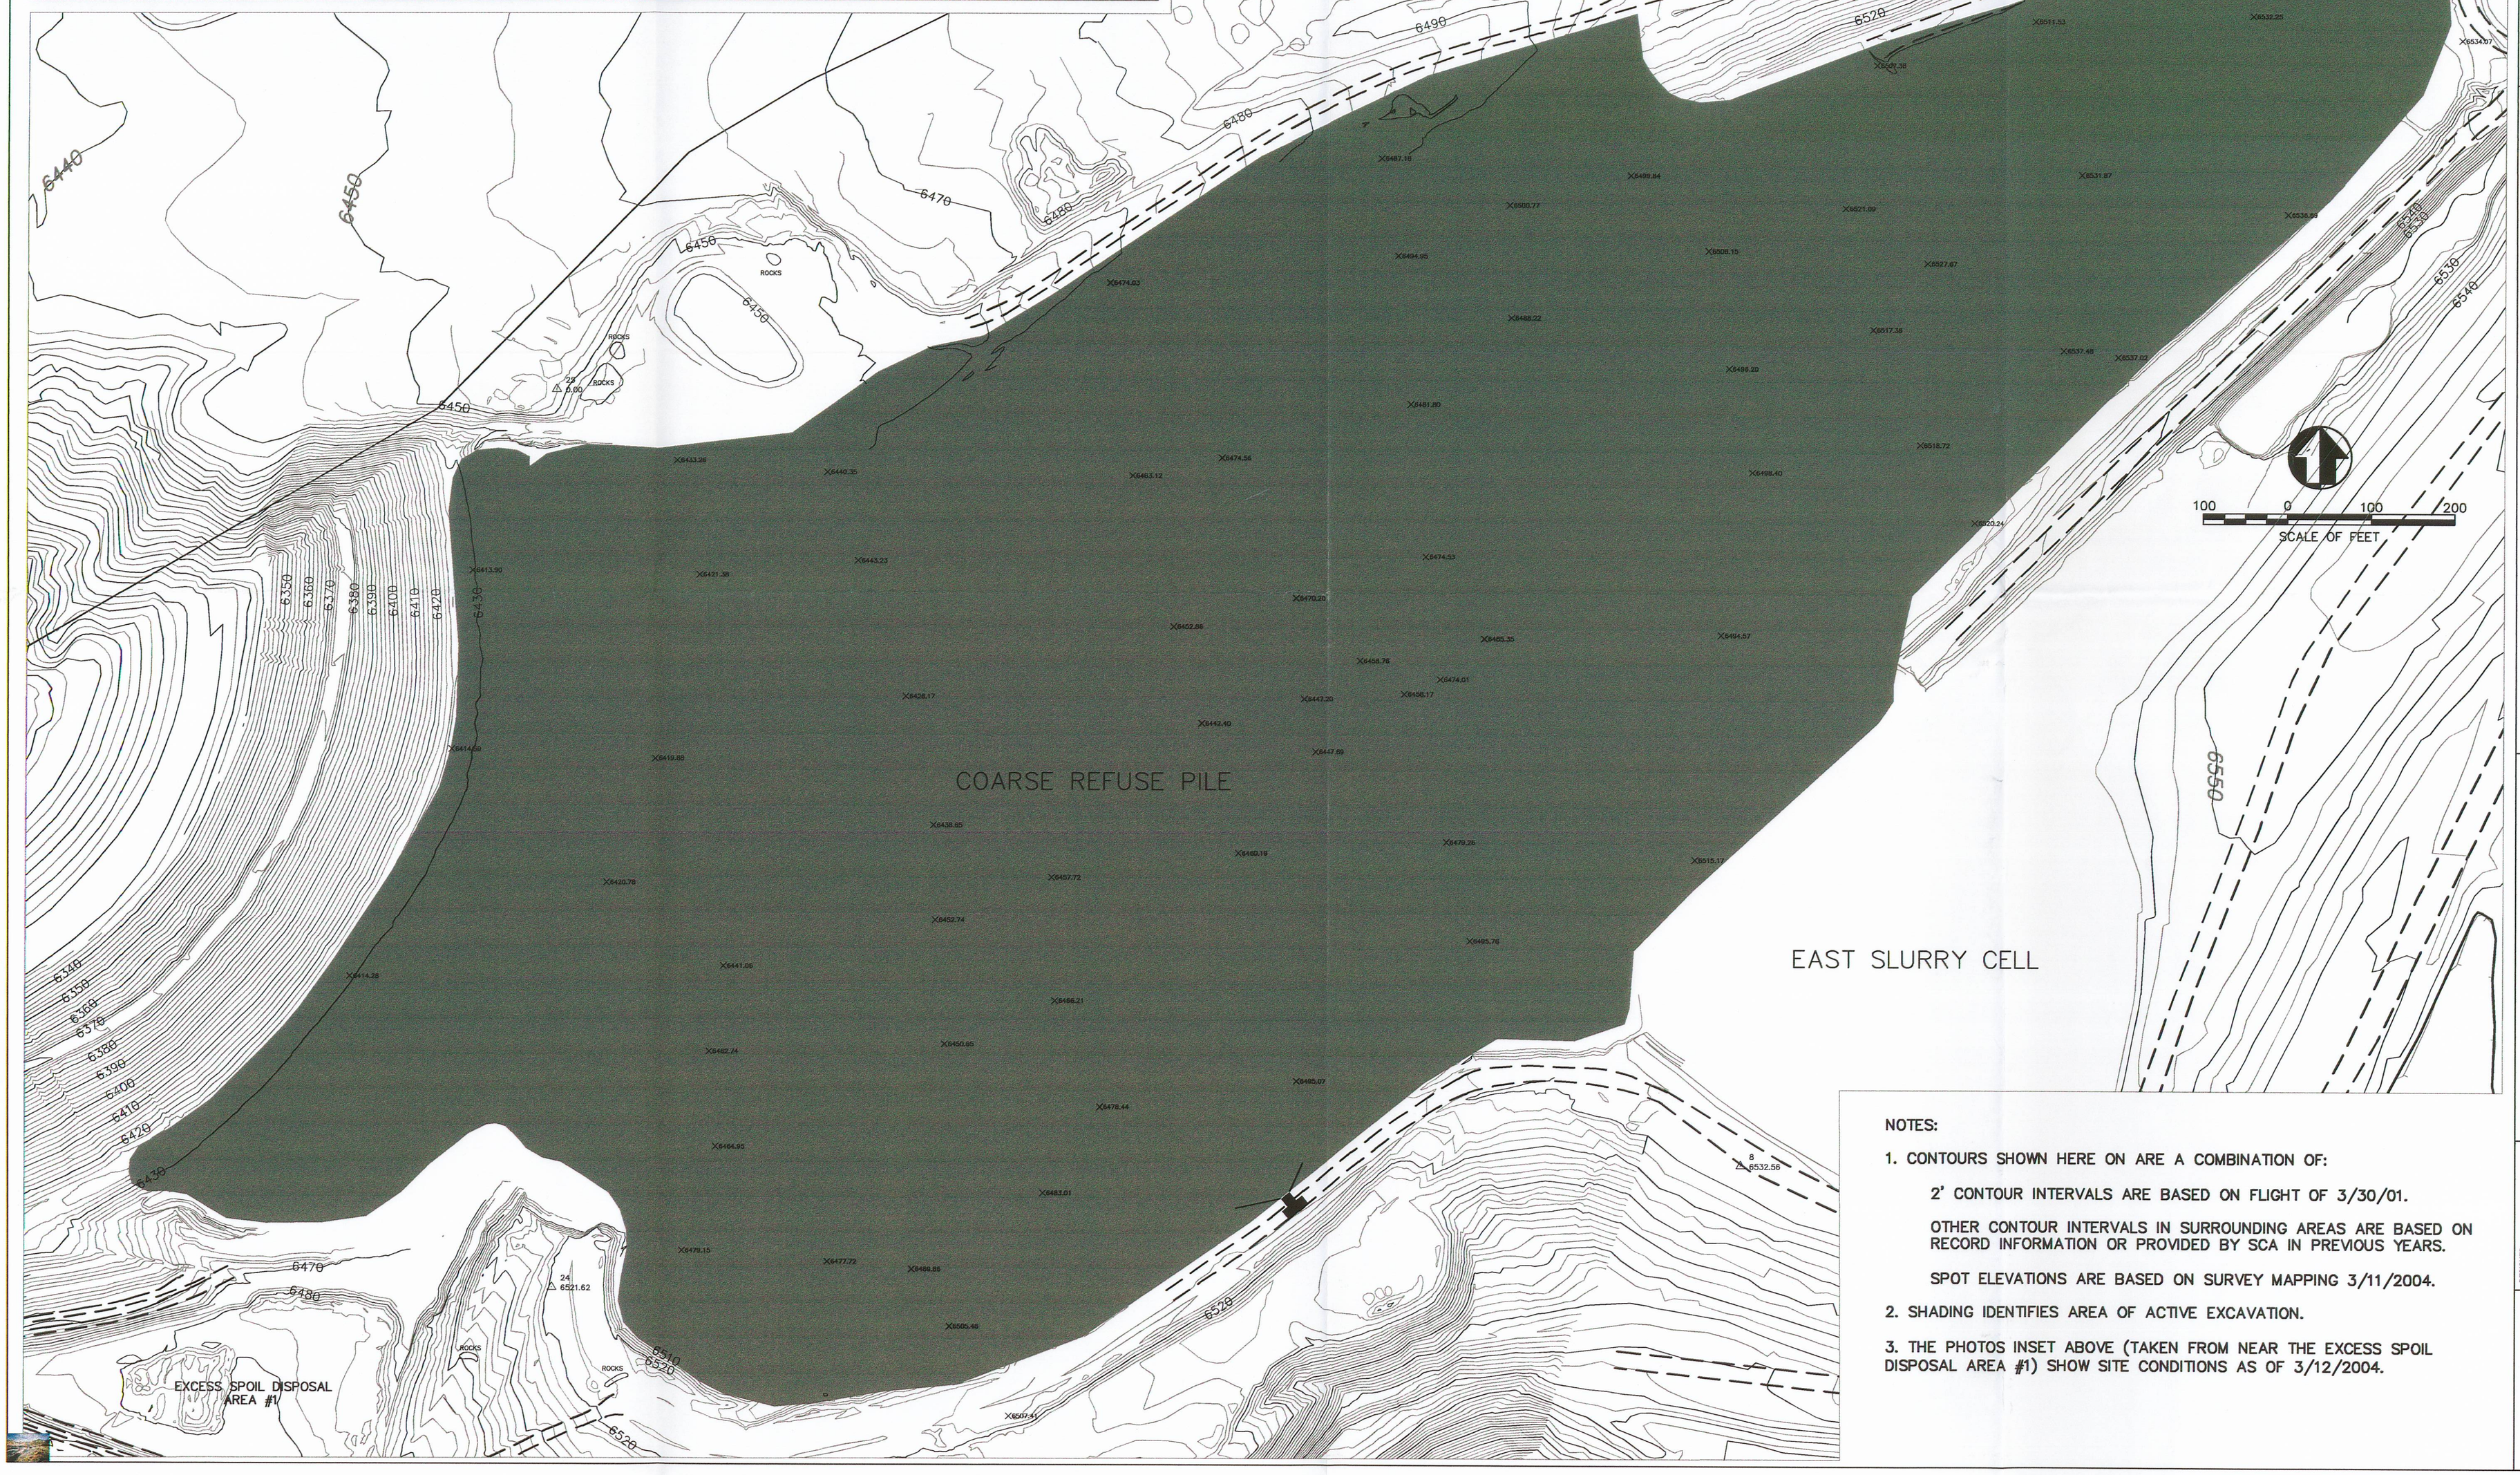

NOTES:

1. CONTOURS SHOWN HERE ON ARE A COMBINATION OF:

   2' CONTOUR INTERVALS ARE BASED ON FLIGHT OF 3/30/01.

   OTHER CONTOUR INTERVALS IN SURROUNDING AREAS ARE BASED ON RECORD INFORMATION OR PROVIDED BY SCA IN PREVIOUS YEARS.

   SPOT ELEVATIONS ARE BASED ON SURVEY MAPPING 3/11/2004.

2. SHADING IDENTIFIES AREA OF ACTIVE EXCAVATION.

3. THE PHOTOS INSET ABOVE (TAKEN FROM NEAR THE EXCESS SPOIL DISPOSAL AREA #1) SHOW SITE CONDITIONS AS OF 3/12/2004.

REGISTERED PROFESSIONAL ENGINEER # 187727 S. SCOTT CARLSON STATE OF UTAH

DATE	02-25-2003
SCALE	1" = 100'
PROJECT NO.	8SUN010500

RECEIVED MAR 3 1 2004 DIV. OF OIL, GAS & MINING

SUNNYSIDE COGENERATION ASSO.
SUNNYSIDE REFUSE/SLURRY
MINE MAP

PSOMAS
2825 East Cottonwood Parkway, Suite 120
Salt Lake City, Utah 84121
(801) 270-5777 (801) 270-5782 (FAX)

DESIGNED	DRAWN	CHECKED
AH	AH	SSC

SHEET 1 OF 1

Plotted: 02/25/03 11:43:22 U:\8SUN010500\Annual Reports to DOGM\Annual Report 2001\Drawings\SUN-2003.dwg AHeck