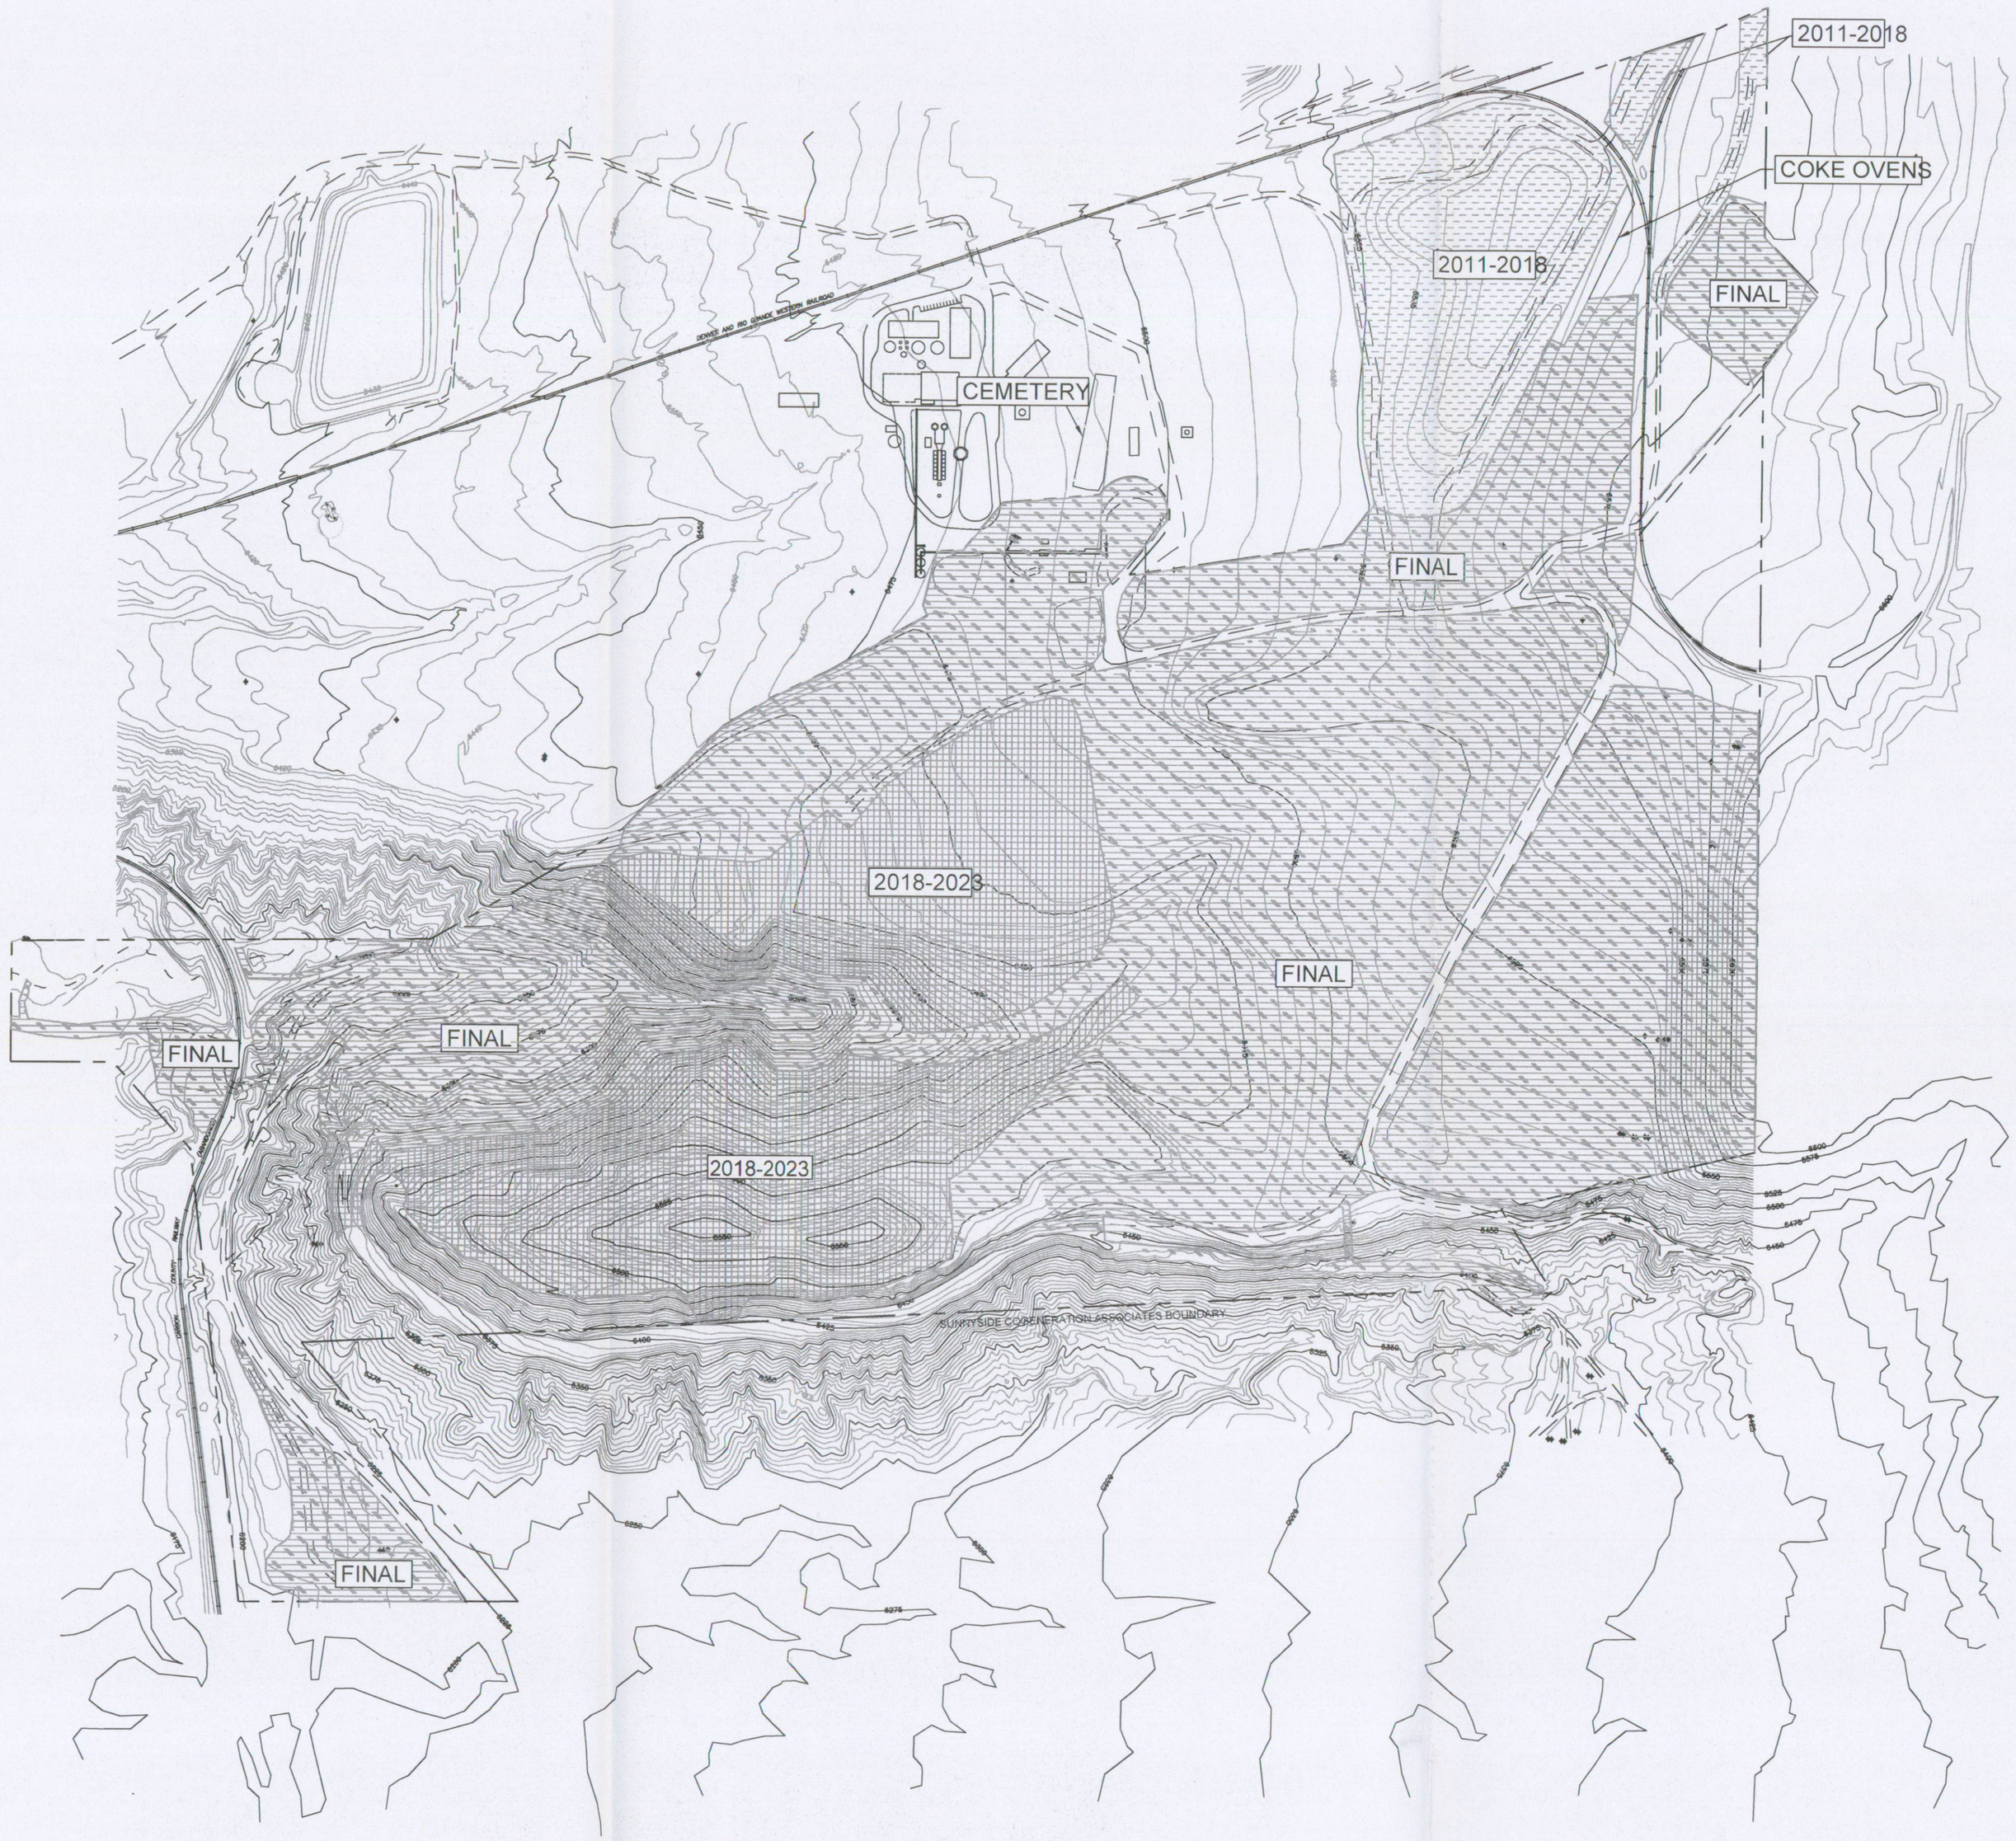

GRAPHIC SCALE

0' 150' 300' 600' 900'

LEGEND

AREAS TO BE RECLAIMED DURING

- 2011–2018
- 2018–2023
- FINAL RECLAMATION

LEGEND

- PERMIT BOUNDARY
- EXCESS SPOIL DISPOSAL AREA
- POWER POLES
- ROADS

REV	DATE	DESCRIPTION	
△			
△			
4	11/10	BOUNDARY UPDATES	AH
3	9/02	2002 PERMIT RENEWAL	AH
2	10/95	CORRECTED PLOT (A&B)	ND
1	8/95	RECLAMATION WORK PERFORMED	AH

LICENSED PROFESSIONAL ENGINEER No. 187727 S. SCOTT CARLSON STATE OF UTAH

8/94

SCALE 1" = 300'

PROJECT NO. –

Sunnyside Cogeneration Associates
FINAL RECLAMATION PLAN
PHASING PLAN

TWIN PEAKS
Engineering & Land Surveying
2264 NORTH 1450 EAST LEHI, UTAH 84043
(801) 450–3511, (801) 439–0700 FAX

DESIGNED AEB

DRAWN AH

CHECKED AEB

SHEET

RECEIVED
FEB 28 2011
DIV. OF OIL, GAS & MINING

10–3