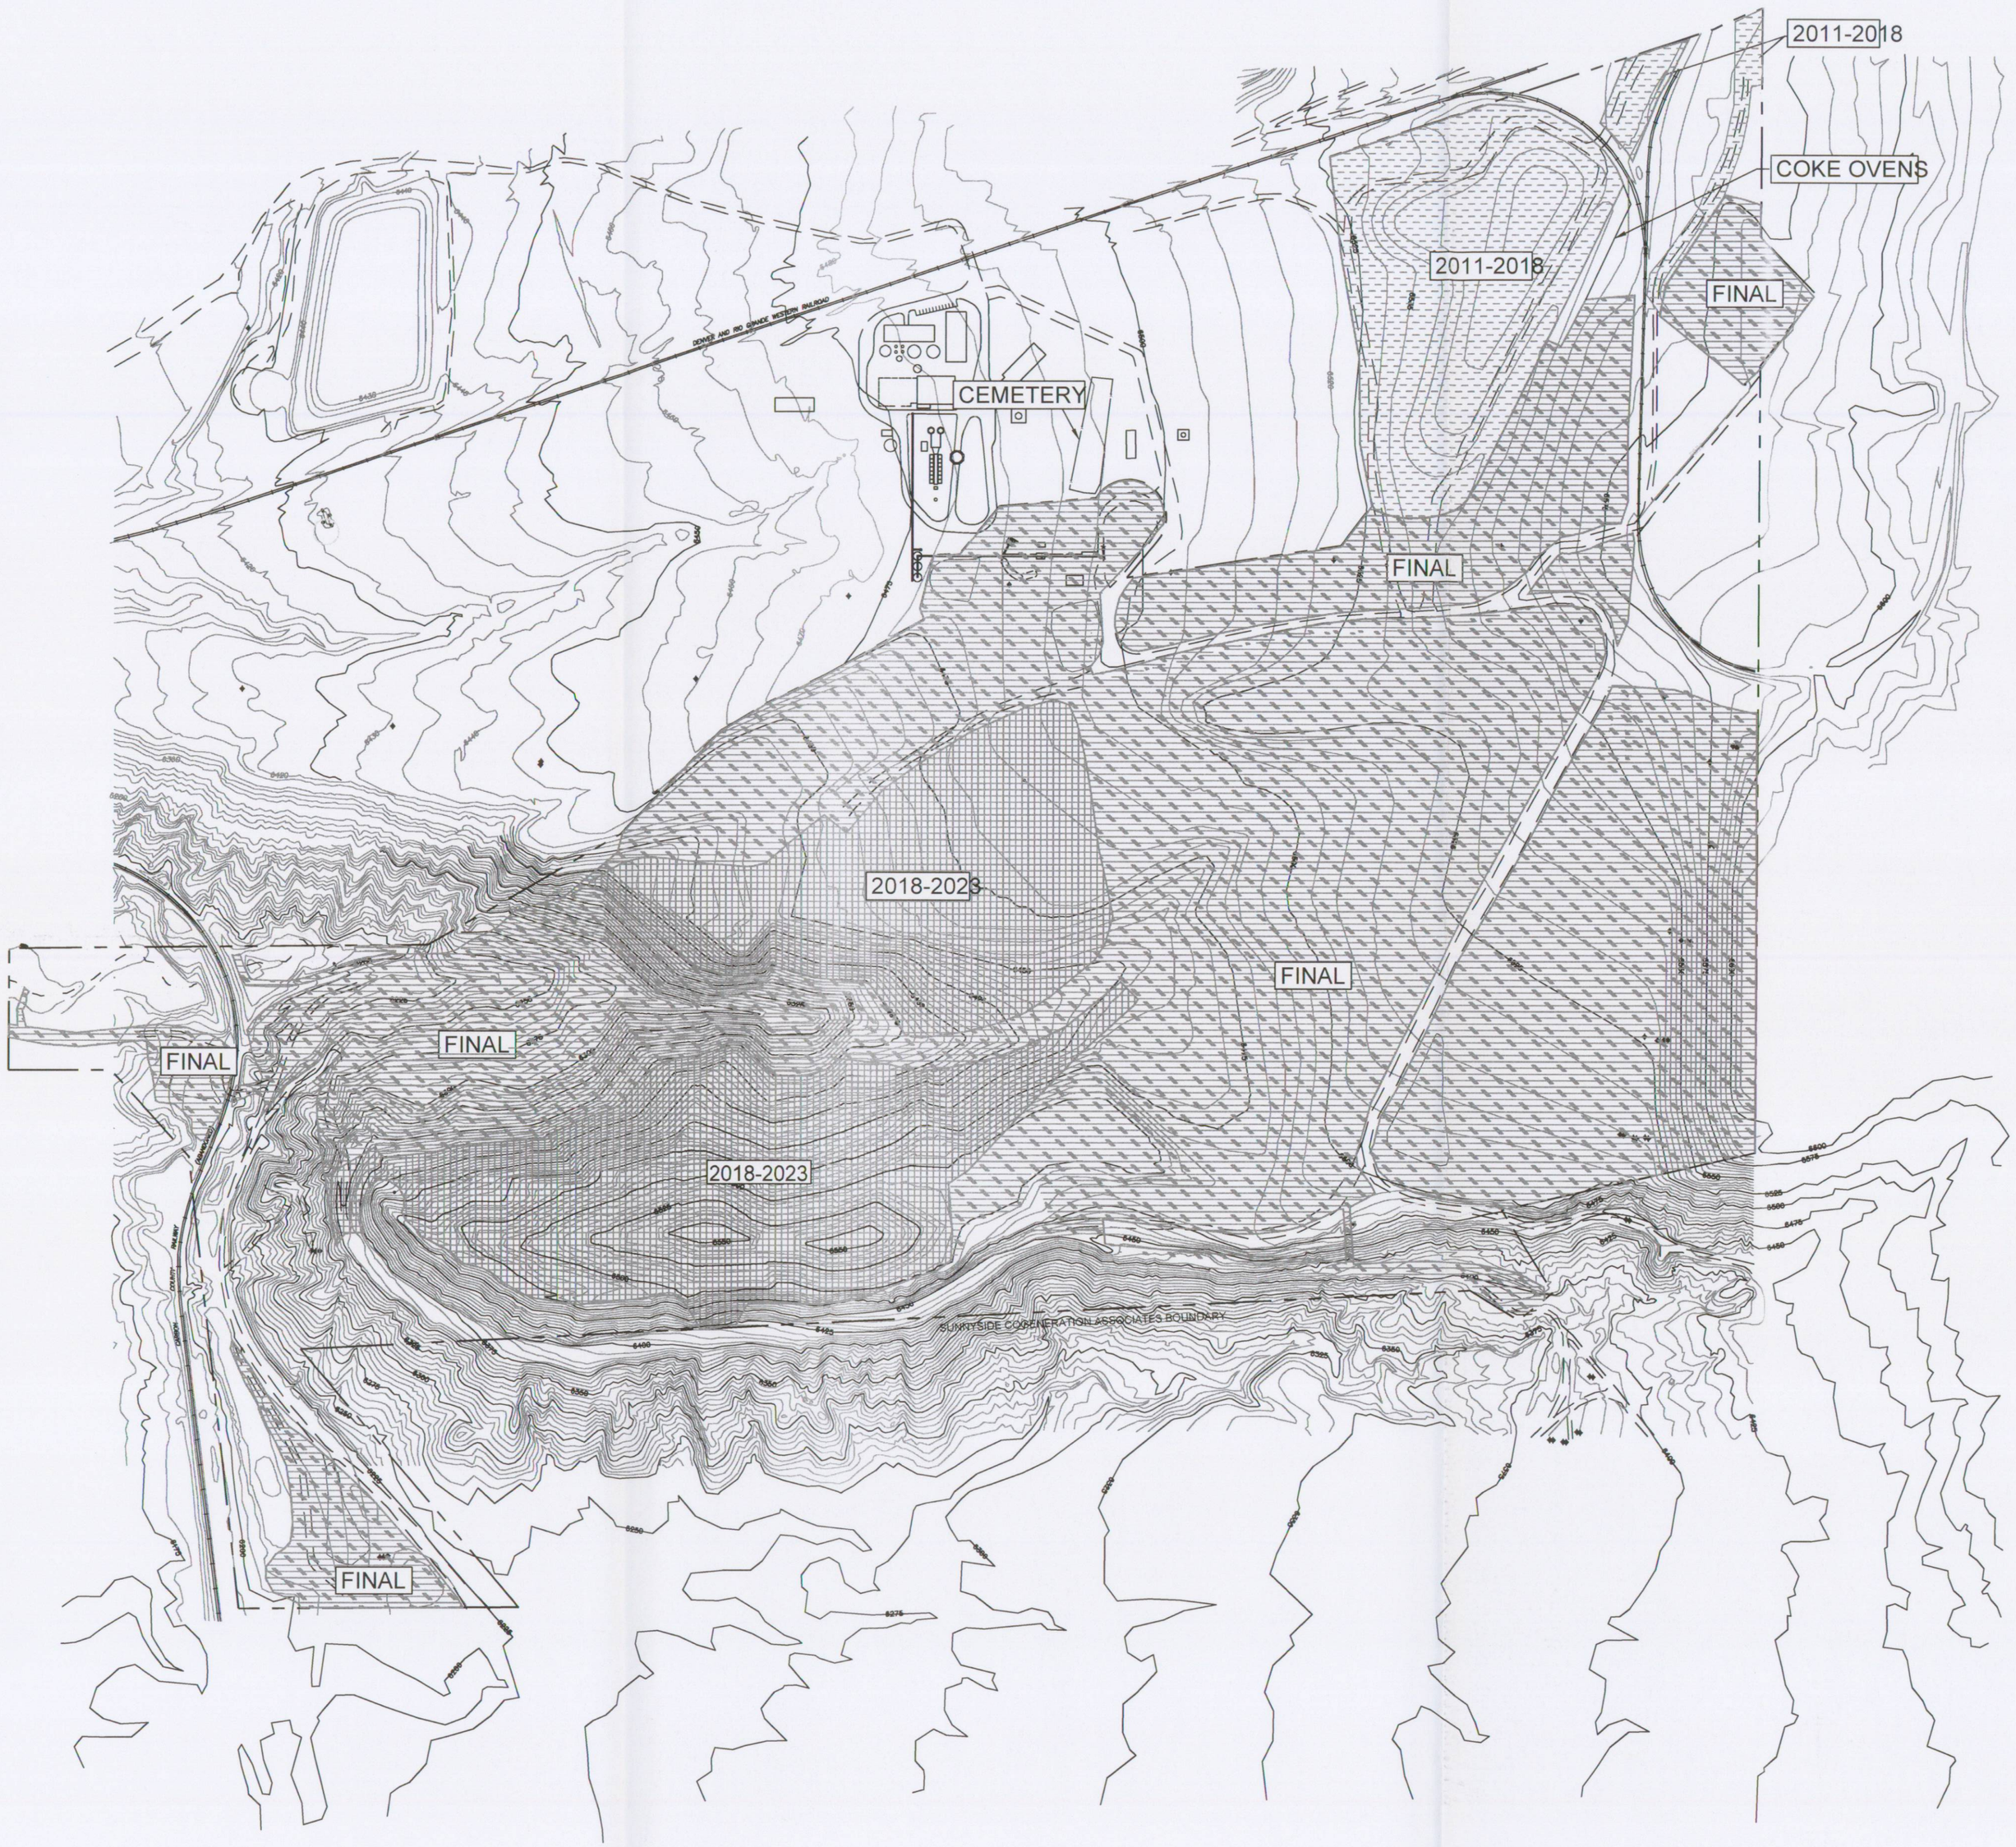

GRAPHIC SCALE

0' 150' 300' 600' 900'

LEGEND

AREAS TO BE RECLAIMED DURING

- 2011–2018
- 2018–2023
- FINAL RECLAMATION

LEGEND

- PERMIT BOUNDARY
- EXCESS SPOIL DISPOSAL AREA
- POWER POLES
- ROADS

RECEIVED
JUL 27 2011
DIV. OF OIL, GAS & MINING

REV	DATE	DESCRIPTION	
△			
△			
4	11/10	BOUNDARY UPDATES	AH
3	9/02	2002 PERMIT RENEWAL	AH
2	10/95	CORRECTED PLOT (A&B)	ND
1	8/95	RECLAMATION WORK PERFORMED	AH

8/94

SCALE 1" = 300'

PROJECT NO. –

Sunnyside Cogeneration Associates
FINAL RECLAMATION PLAN
PHASING PLAN

TWIN PEAKS
Engineering & Land Surveying
2264 NORTH 1450 EAST LEHI, UTAH 84043
(801) 450-3511, (801) 439-0700 FAX

File in: ☐ Confidential ☐ Shelf ☒ Expandable

Date Folder: 07/27/11 0070035

DESIGNED AEB

DRAWN AH

CHECKED AEB

SHEET

10–3

PLOTTED DATE: Monday, 07 February 2011 - 5:36pm