PLOTTED DATE: Wednesday, 02 February 2011 - 11:25am

NOTE:
1. ALL SECTIONS ARE NON-TYPICAL, AND MAY VARY FROM THAT SHOWN.
2. X = ROAD LIMITS ON CROSS-SECTIONS.

E1 SECTION (ROAD "E")

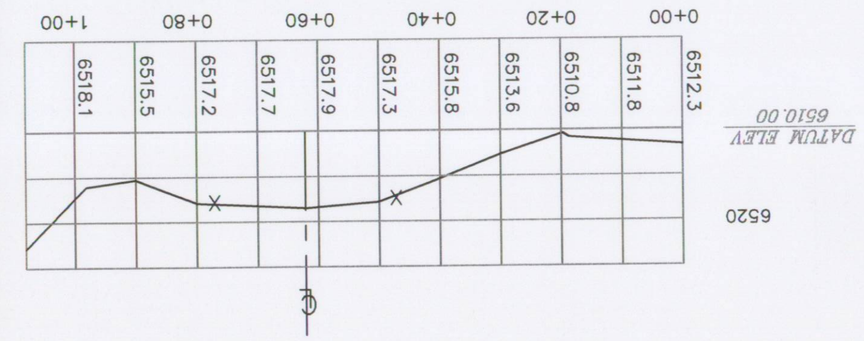

E2 SECTION (ROAD "E")

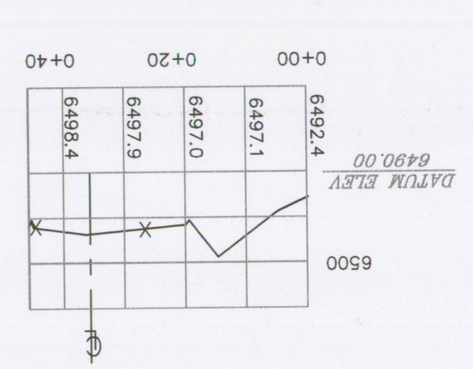

TONKA ROAD (ROAD "A") - PROFILE

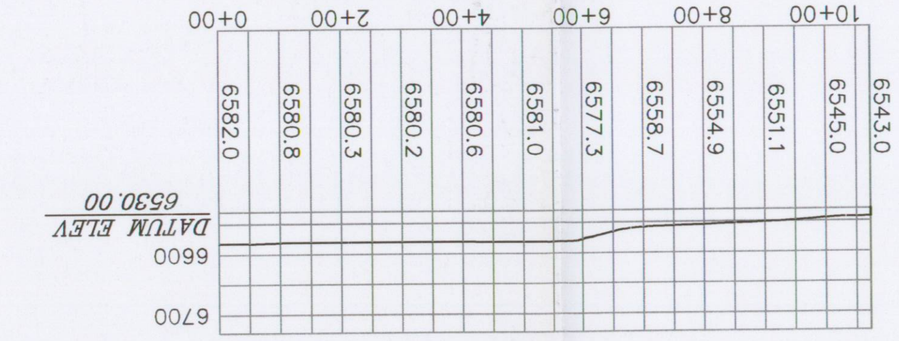

LOWER HAUL ROAD (ROAD "E") - PROFILE

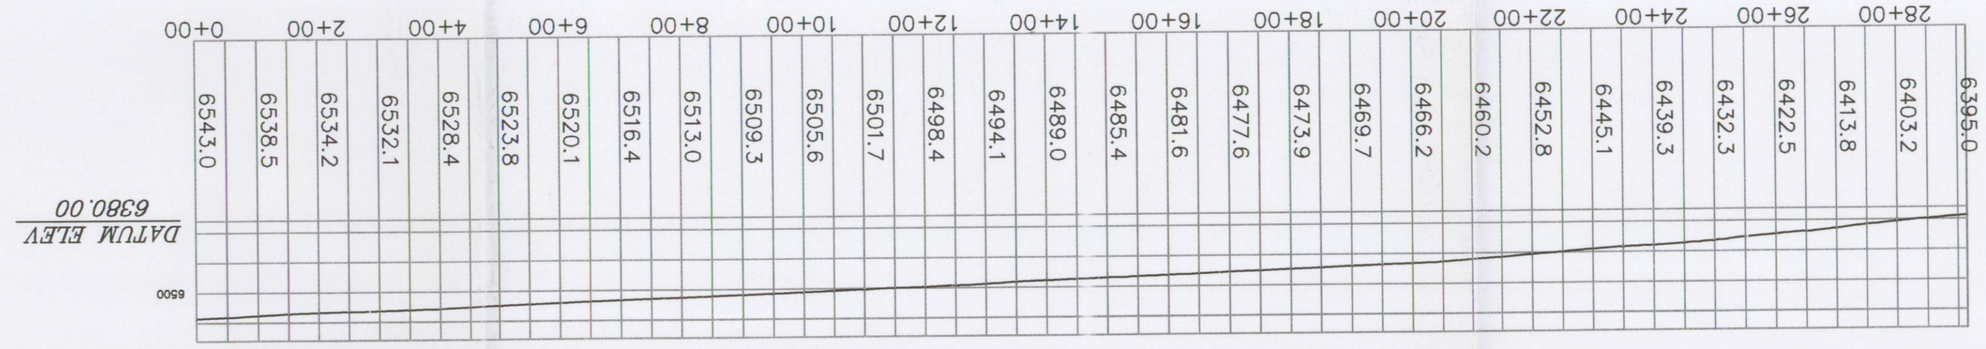

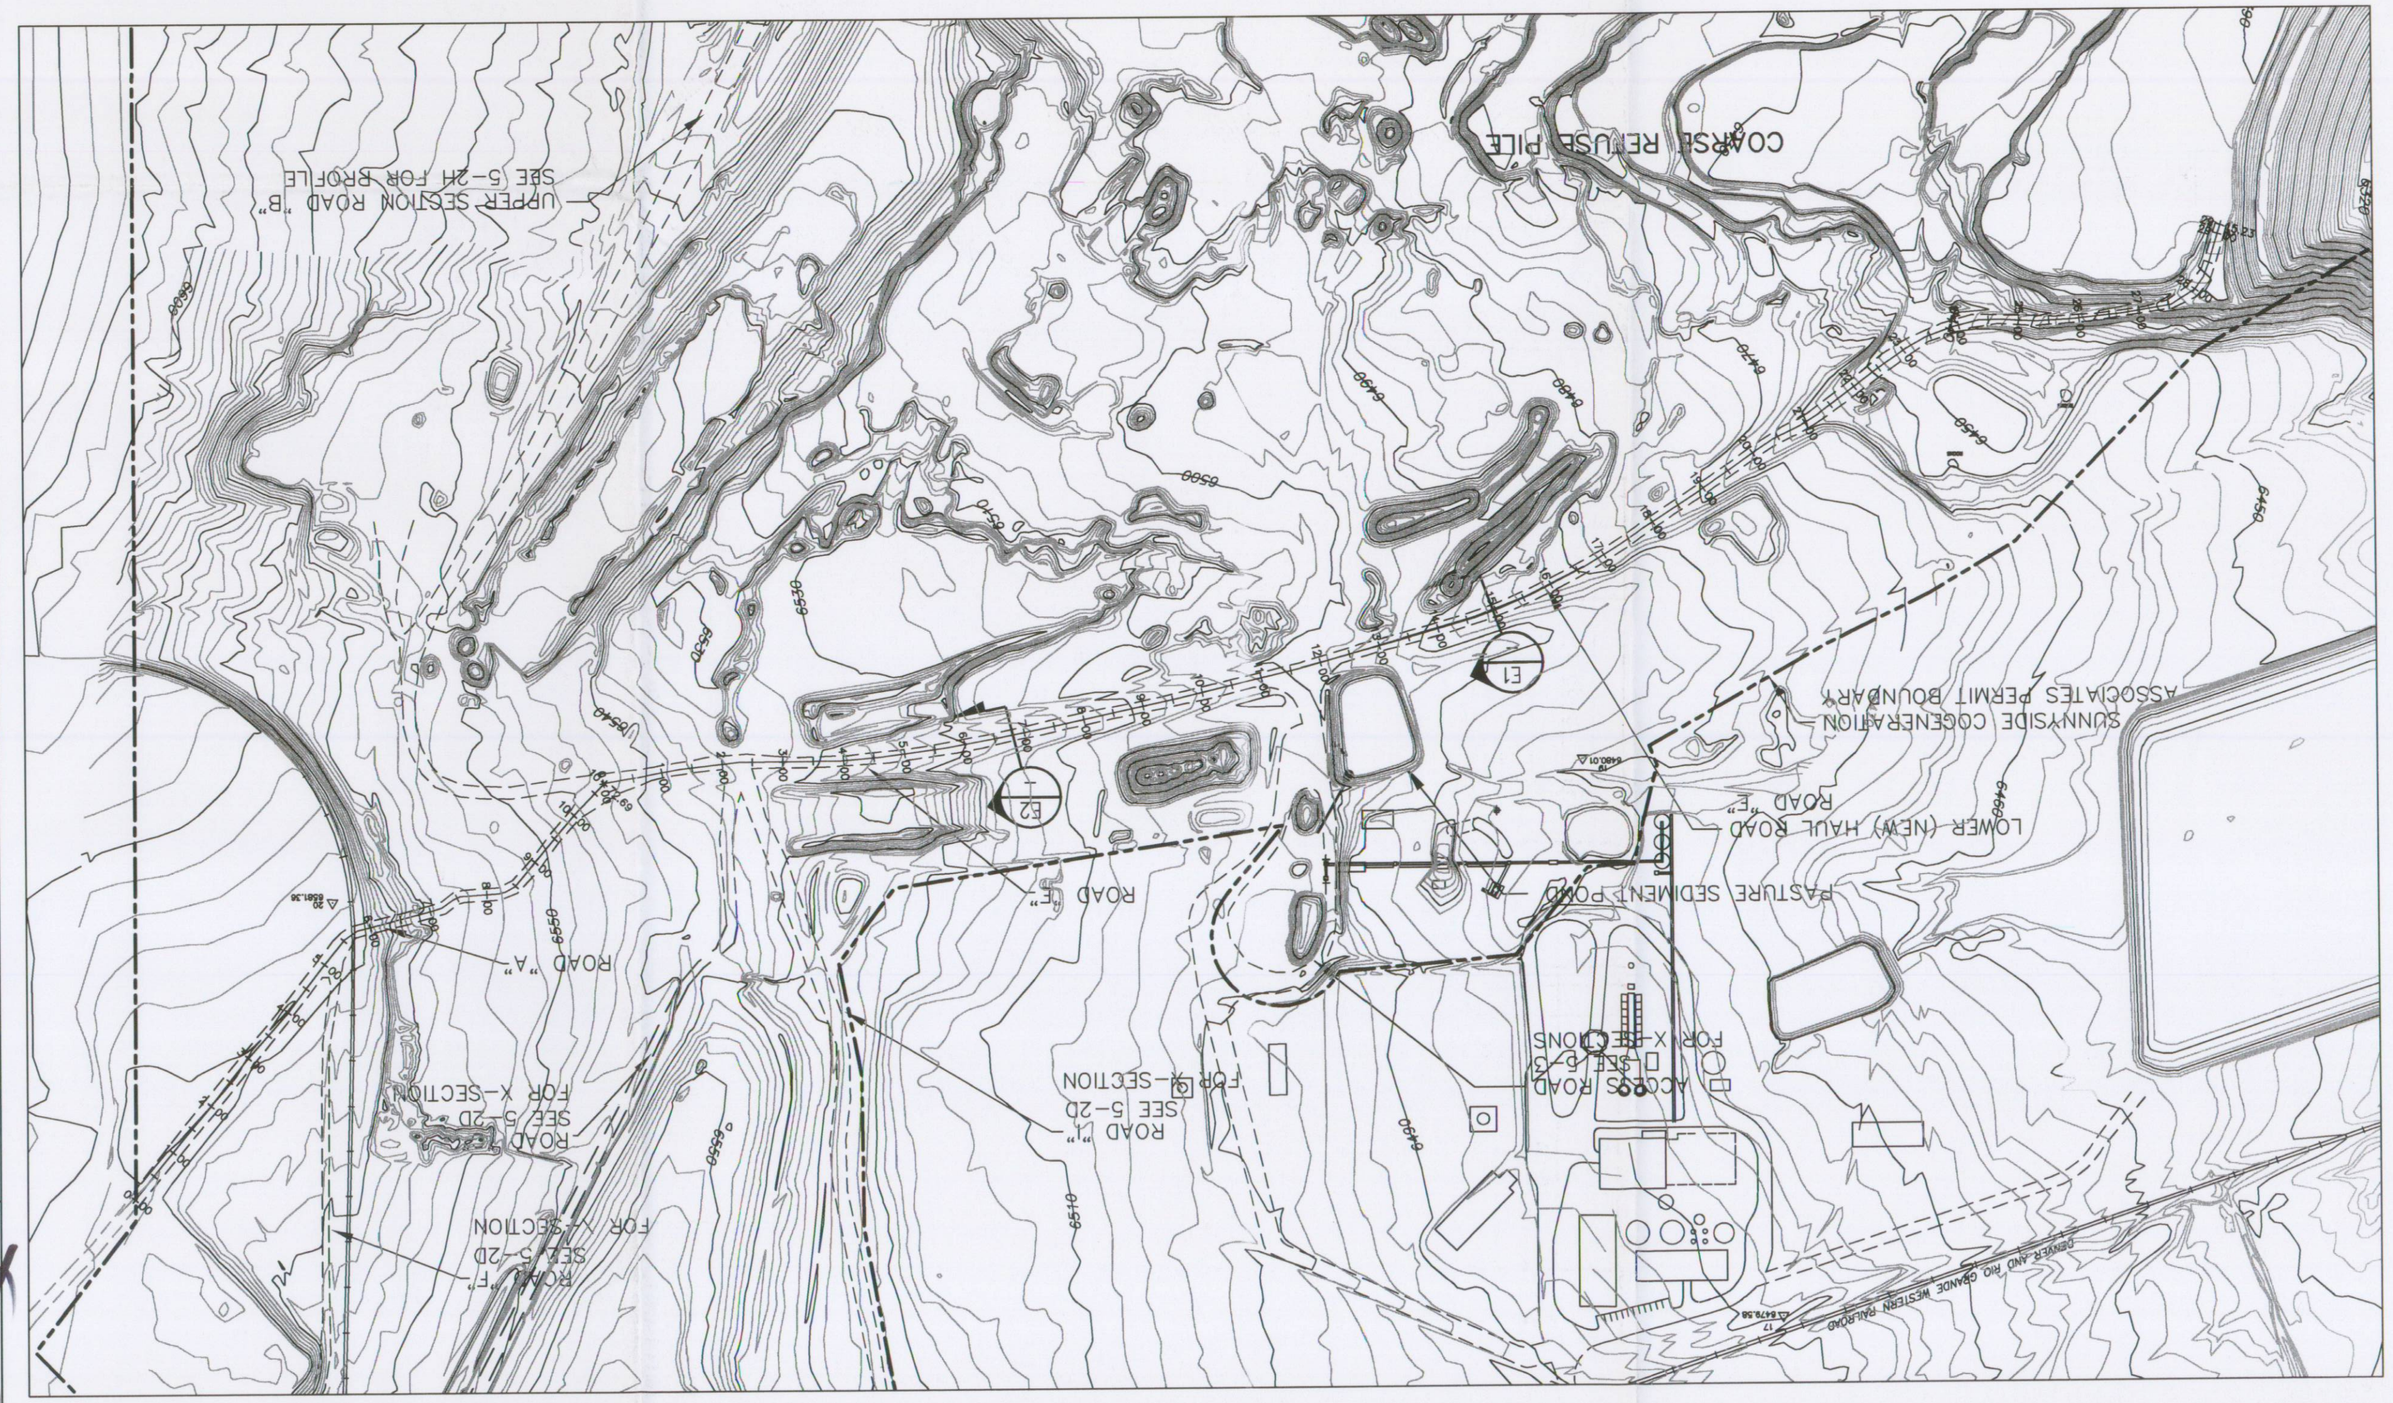

SCALE OF FEET
200 0 200 400

RECEIVED
JUL 27 2011
DIV. OF OIL, GAS & MINING

REV	DATE	DESCRIPTION	BY	APP'D
7	11/10	BOUNDARY AND TOPO UPDATES	AH	
6	9/02	2002 PERMIT RENEWAL	PAM	
5	9/97	PERMIT RENEWAL-UPDATE	CAC	
4	2/94	REVISED BOUNDARY	AH	
3	11/93	NEW X-SECTIONS	AH	
2				
1				

5-2C

SHEET

DESIGNED	DRAWN	CHECKED
AH	AH	SSC

TWIN PEAKS
Engineering & Land Surveying
2264 NORTH 1450 EAST LEHI, UTAH 84043
(801) 450-3511, (801) 439-0700 FAX

File in: ☐ Confidential ☒ Shelf ☐ Expandable
Date Last Accessed: 12/2/2021

Sunnyside Cogeneration Associates
ROAD PLAN AND PROFILE
ROADS "A" & "E"

SCALE	PROJECT NO.
1" = 200'	8SUN0105

03-94

LICENSED PROFESSIONAL ENGINEER — STATE OF UTAH — CARL A. CAMPBELL