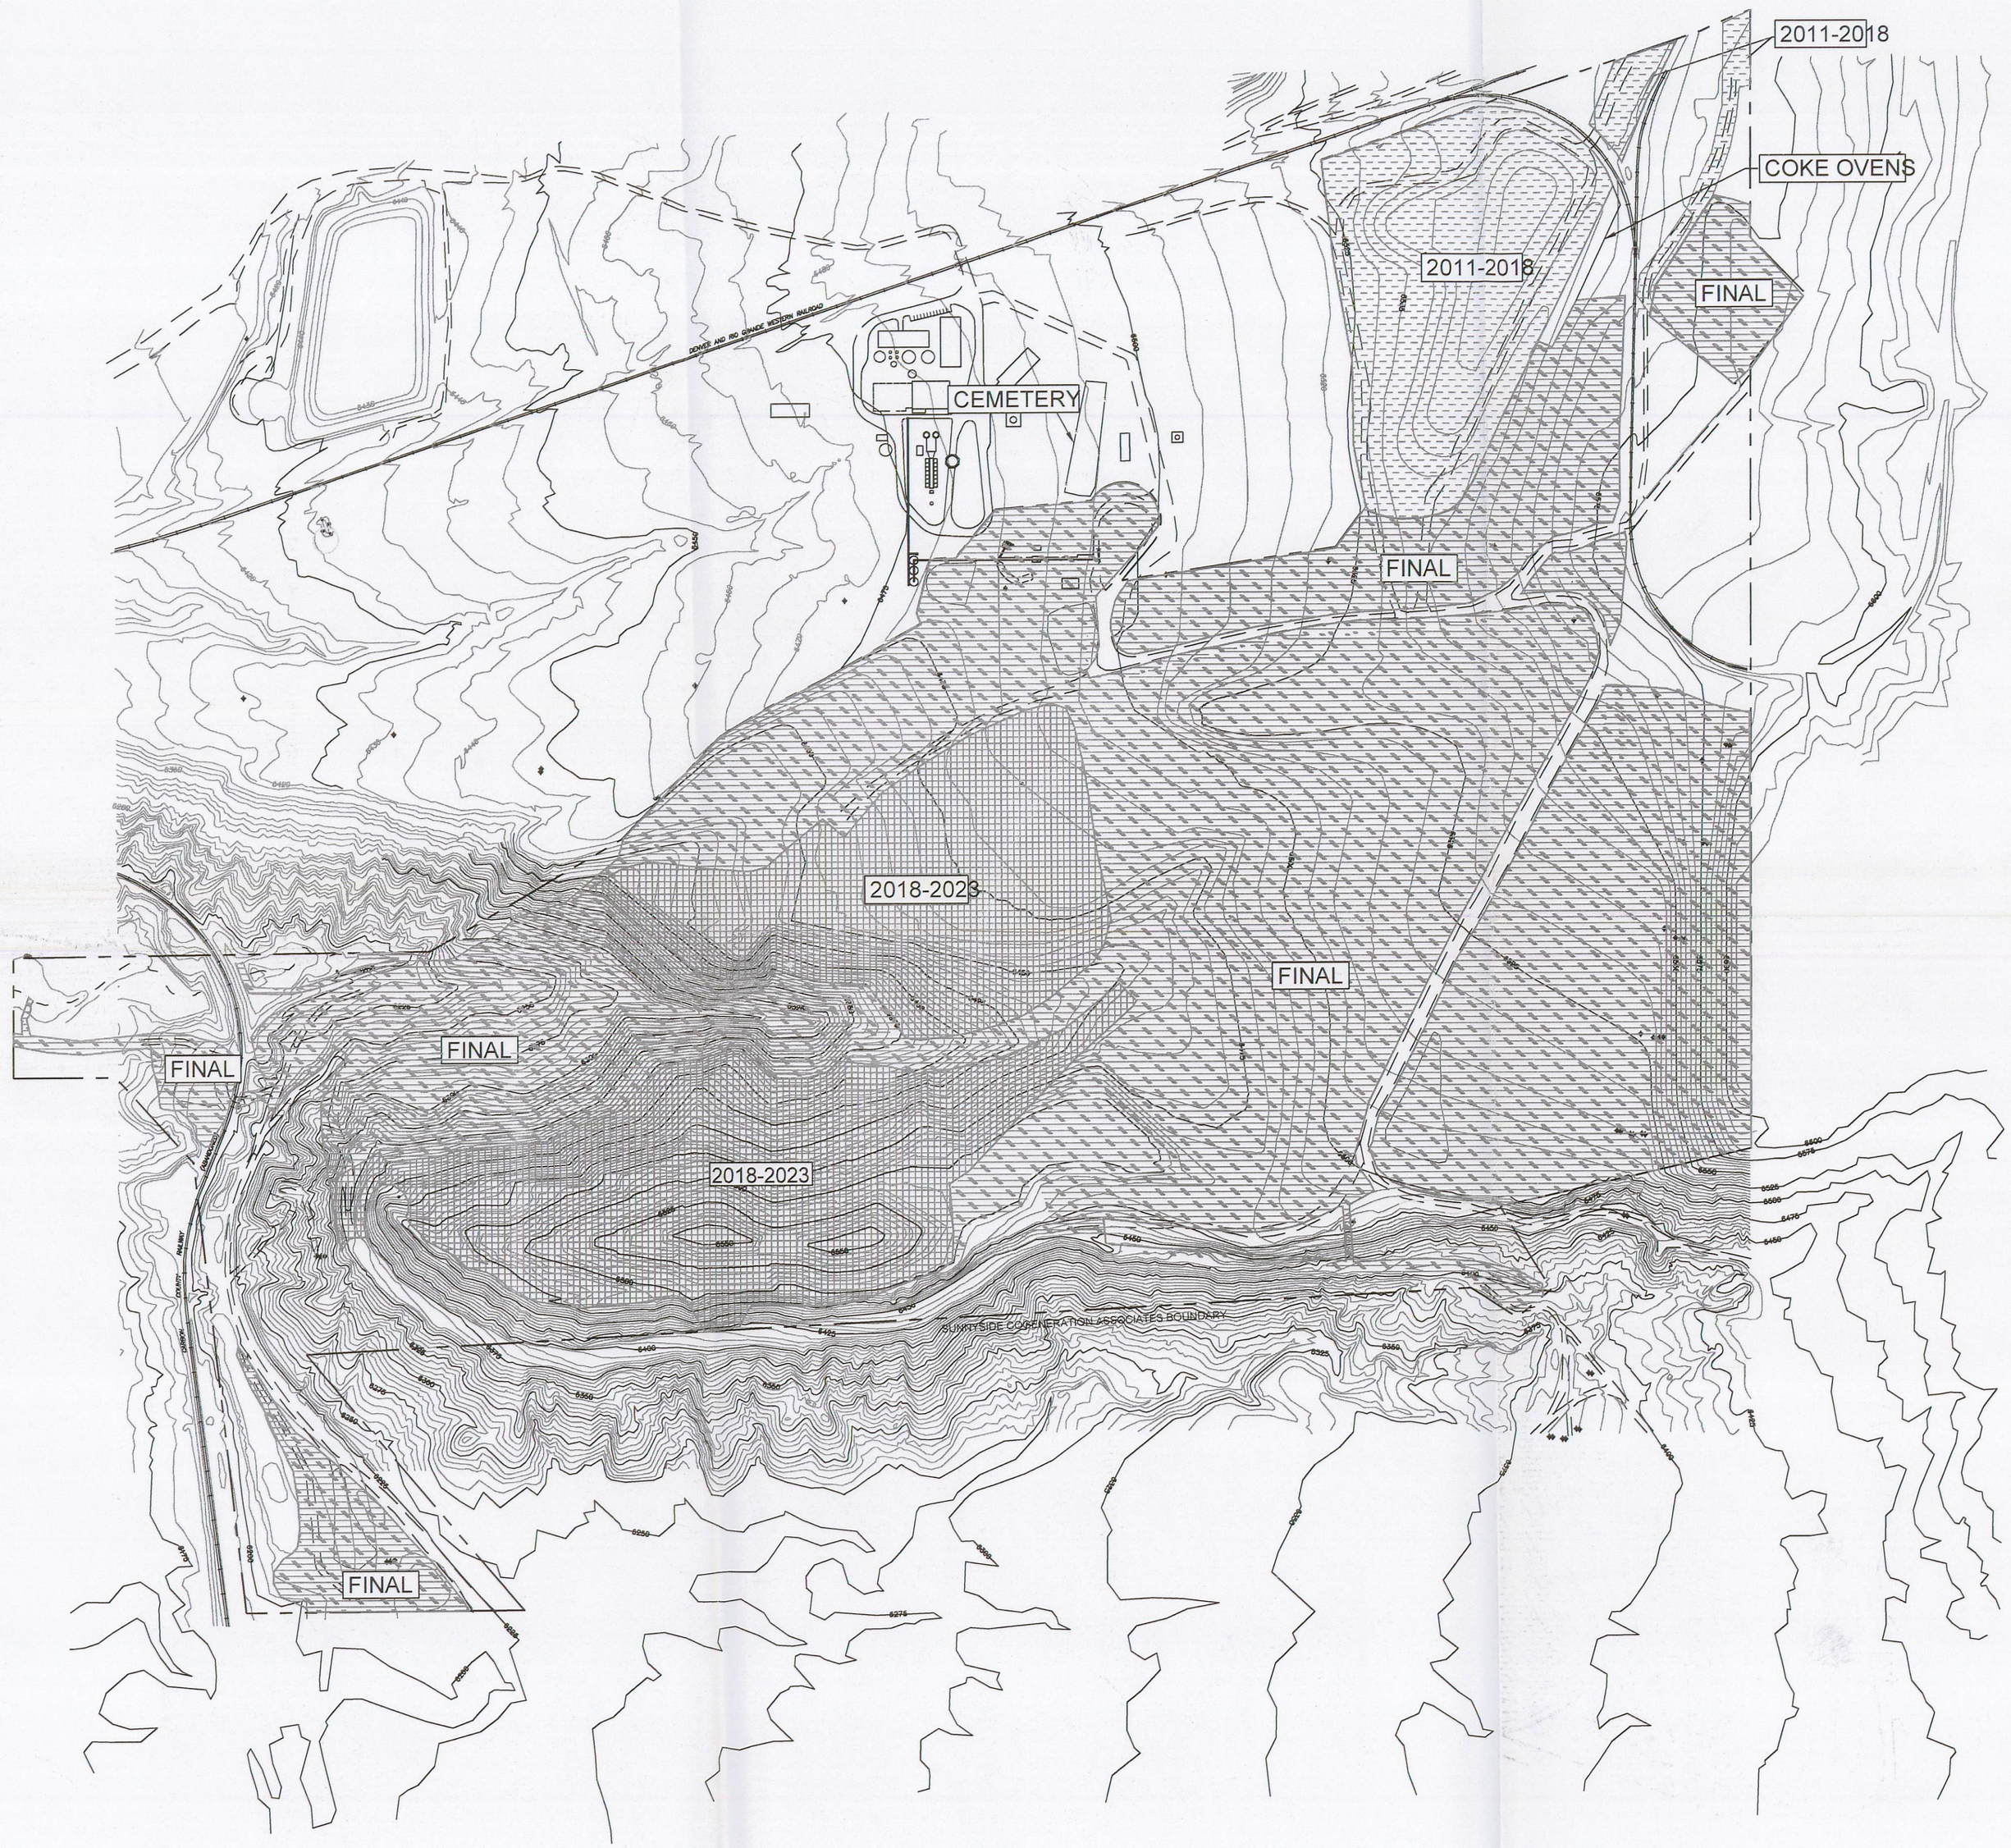

GRAPHIC SCALE

0' 150' 300' 600' 900'

LEGEND

AREAS TO BE RECLAIMED DURING

- 2011–2018
- 2018–2023
- FINAL RECLAMATION

LEGEND

- PERMIT BOUNDARY
- EXCESS SPOIL DISPOSAL AREA
- POWER POLES
- ROADS

RECEIVED
OCT 18 2011
DIV. OF OIL, GAS & MINING

File in:
☐ Confidential
☐ Shelf
☒ Expandable
Date Folder 10/18/11 00070035

REV	DATE	DESCRIPTION	
5	11/10	BOUNDARY UPDATES	AH
4	9/02	2002 PERMIT RENEWAL	AH
3	10/95	CORRECTED PLOT (A&B)	ND
2	8/95	RECLAMATION WORK PERFORMED	AH
1			

PLOTTED DATE: Monday, 07 February 2011 - 5:36pm

8/94

SCALE 1" = 300'

PROJECT NO. –

Sunnyside Cogeneration Associates
FINAL RECLAMATION PLAN
PHASING PLAN

TWIN PEAKS
Engineering & Land Surveying
2264 NORTH 1450 EAST LEHI, UTAH 84043
(801) 450–3511, (801) 439–0700 FAX

DESIGNED AEB
DRAWN AH
CHECKED AEB

SHEET 10–3