PLOTTED DATE: Wednesday, 02 February 2011 - 11:57am

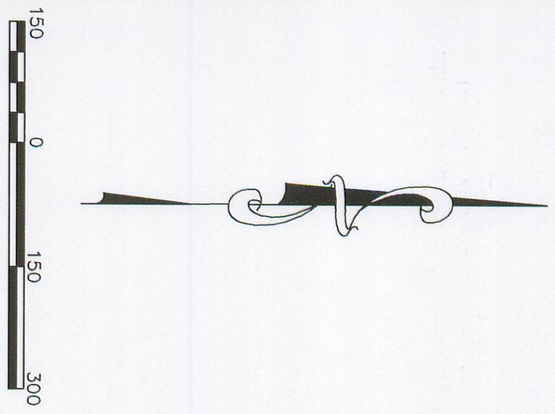

NOTE:
1. ALL SECTIONS ARE NON-TYPICAL, AND MAY VARY FROM THAT SHOWN.
2. X ON CROSS-SECTION = ROAD LIMITS.

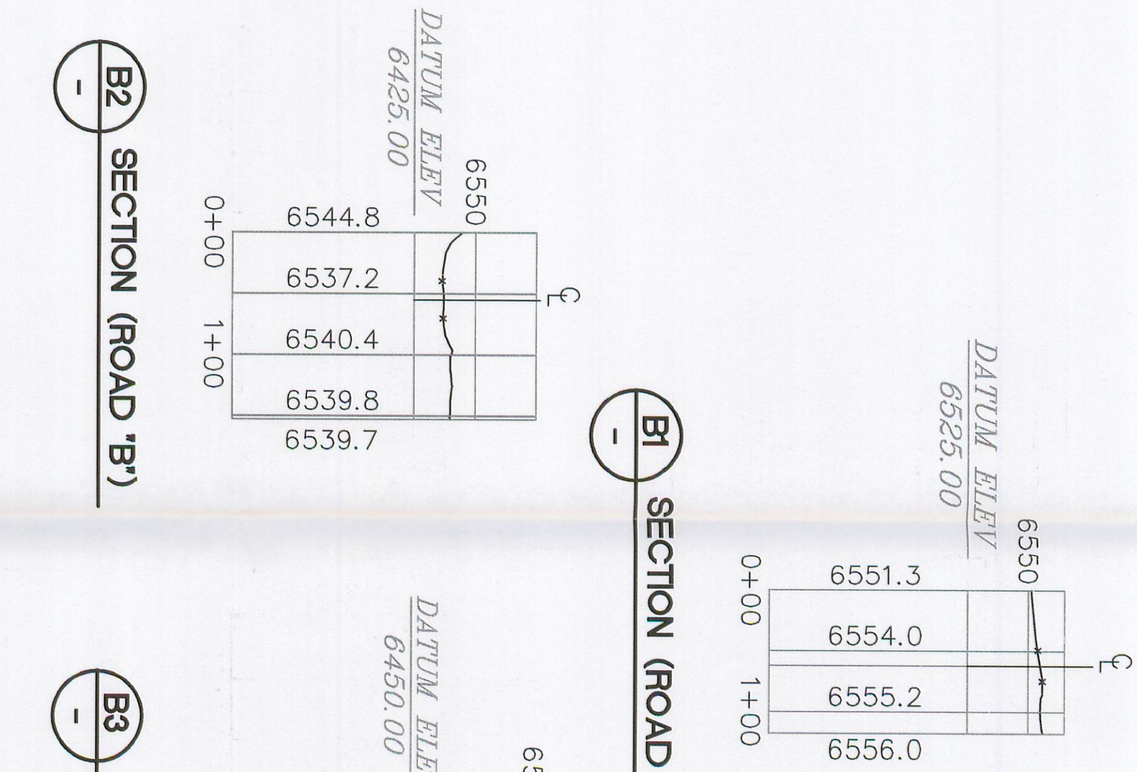

UPPER OLD COARSE REFUSE ROAD (ROAD B) - PROFILE

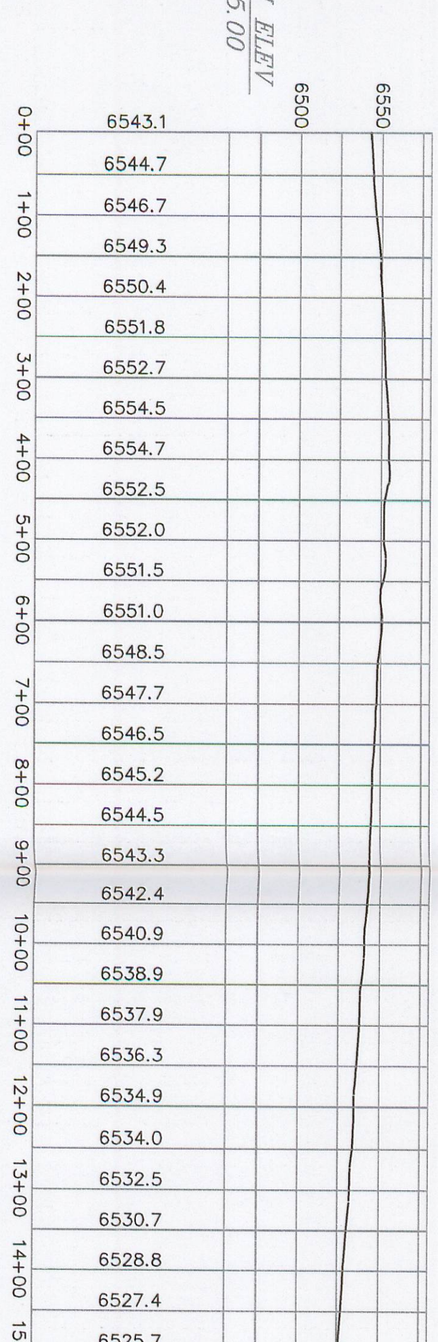

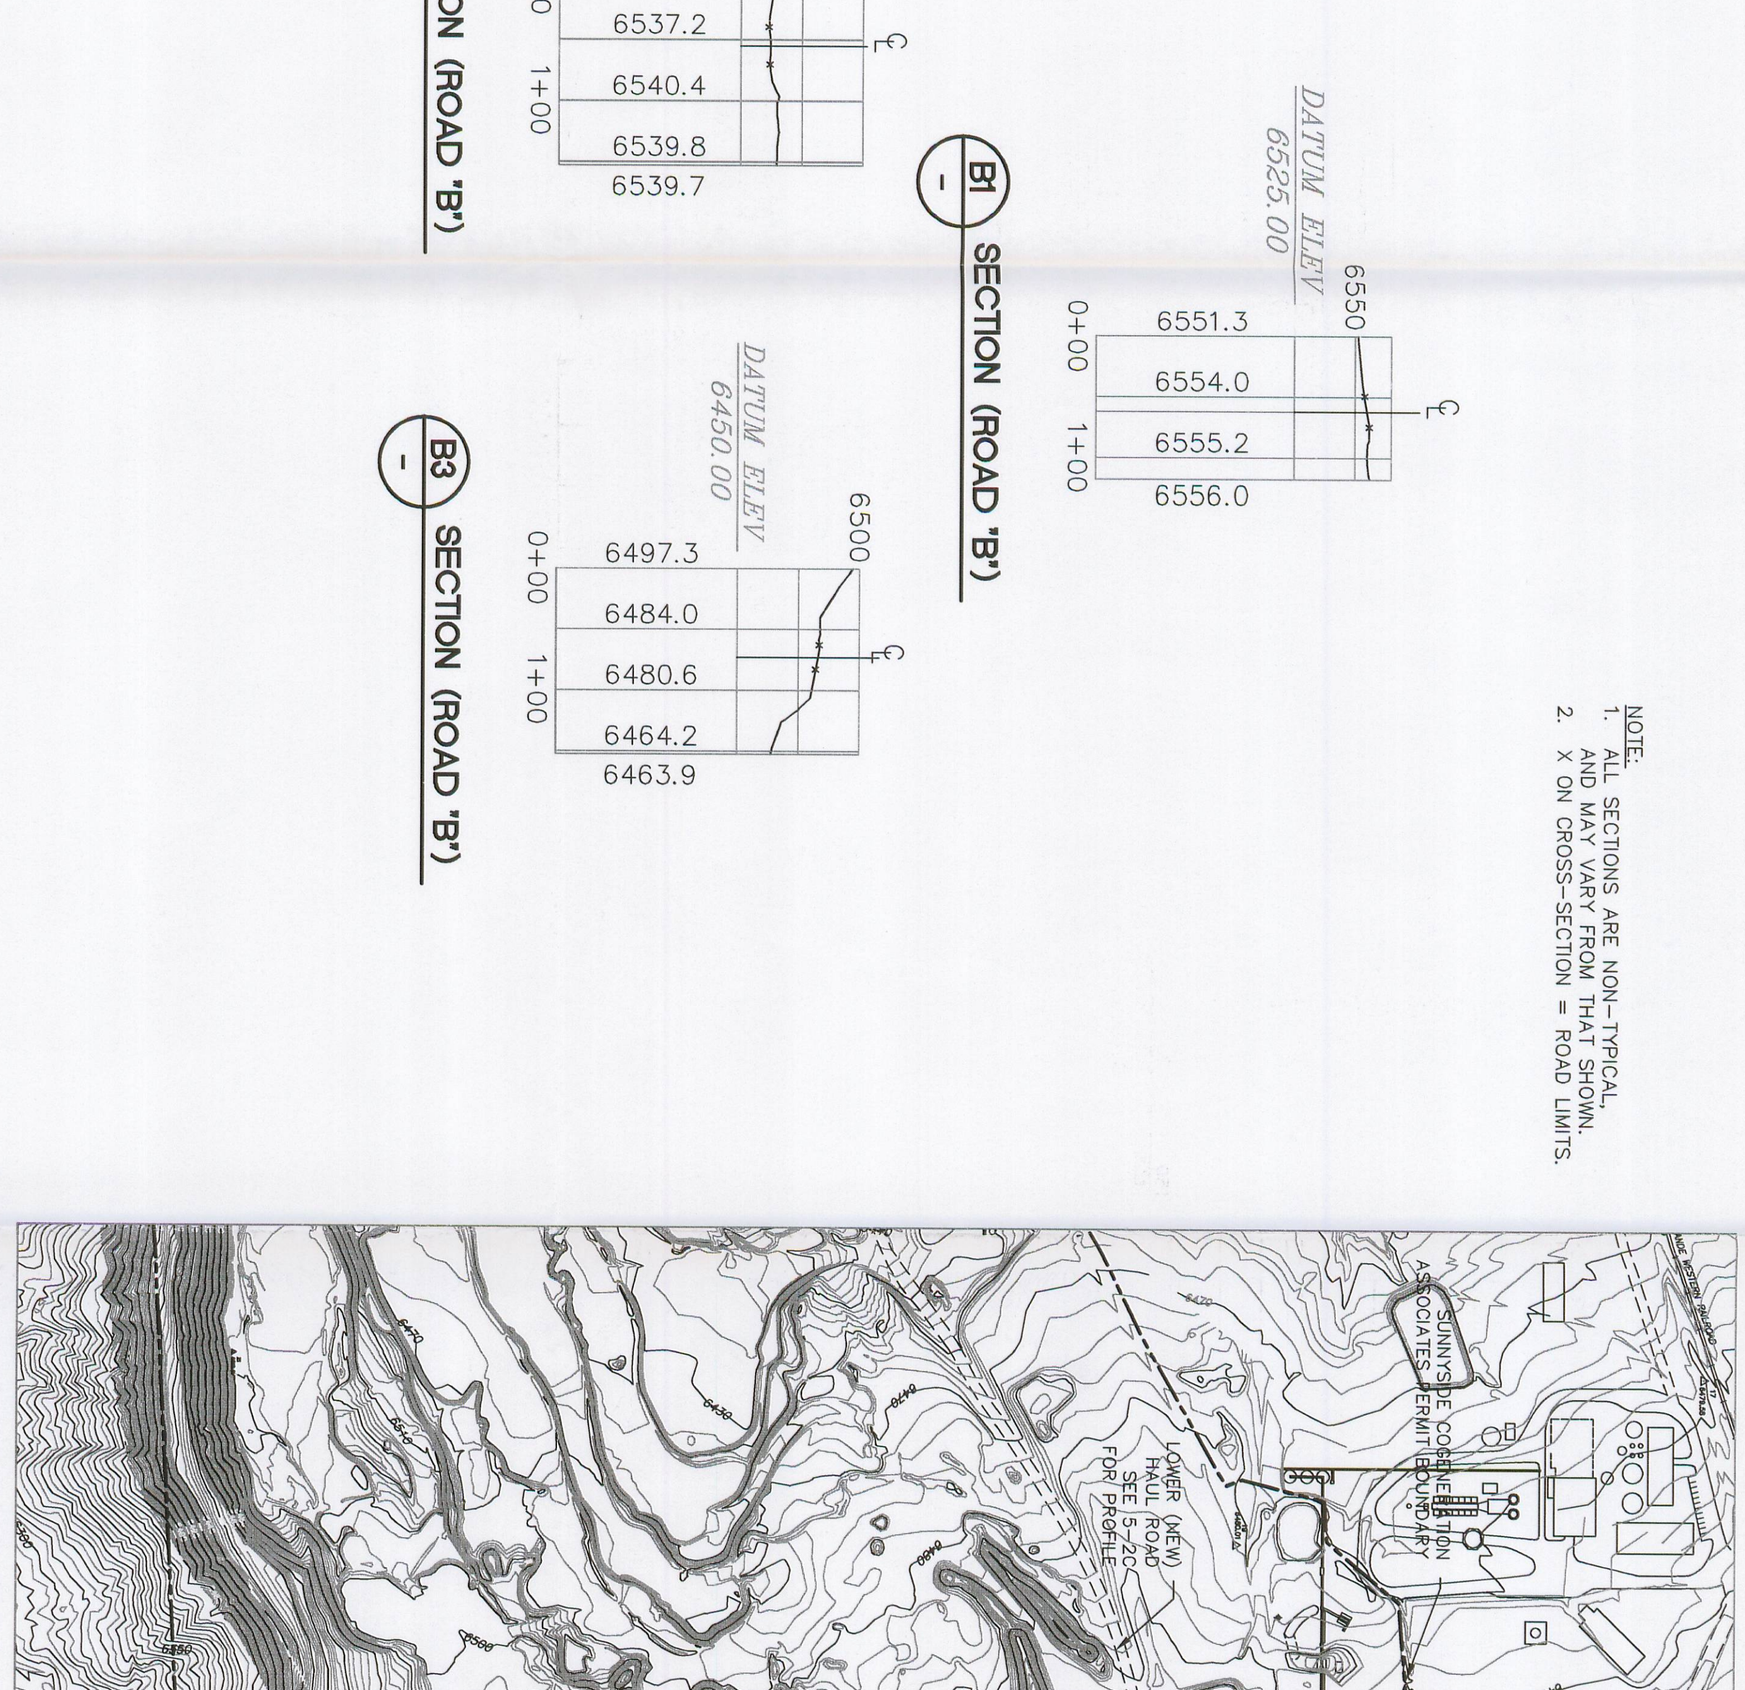

REV	DATE	BY	APP'D	DESCRIPTION
△				
5	11/10	AH		BOUNDARY AND TOPO UPDATES
4	9/02	PAM		2002 PERMIT RENEWAL
3	9/97	CAC		PERMIT RENEWAL-UPDATE
2	9/94	AJZ		CHANGE IN ROAD-B & SECTIONS
1	2/94	AH		CHANGE IN ROAD-B & SECTIONS

File in:
☐ Confidential
☐ Shelf
☒ Expandable
Date Folder 10/18/11
C/0070036

RECEIVED
OCT 18 2011
DIV. OF OIL, GAS & MINING

SHEET 5-2H

DESIGNED AH
DRAWN AH
CHECKED SSC

TWIN PEAKS
Engineering & Land Surveying
2264 NORTH 1450 EAST LEHI, UTAH 84043
(801) 450-3511, (801) 439-0700 FAX

Sunnyside Cogeneration Associates
PLAN AND PROFILE
ROAD "B"

9-28-98

SCALE 1" = 150'

PROJECT NO. –

REGISTERED PROFESSIONAL ENGINEER
No. 197727
S. SCOTT CARLSON
STATE OF UTAH