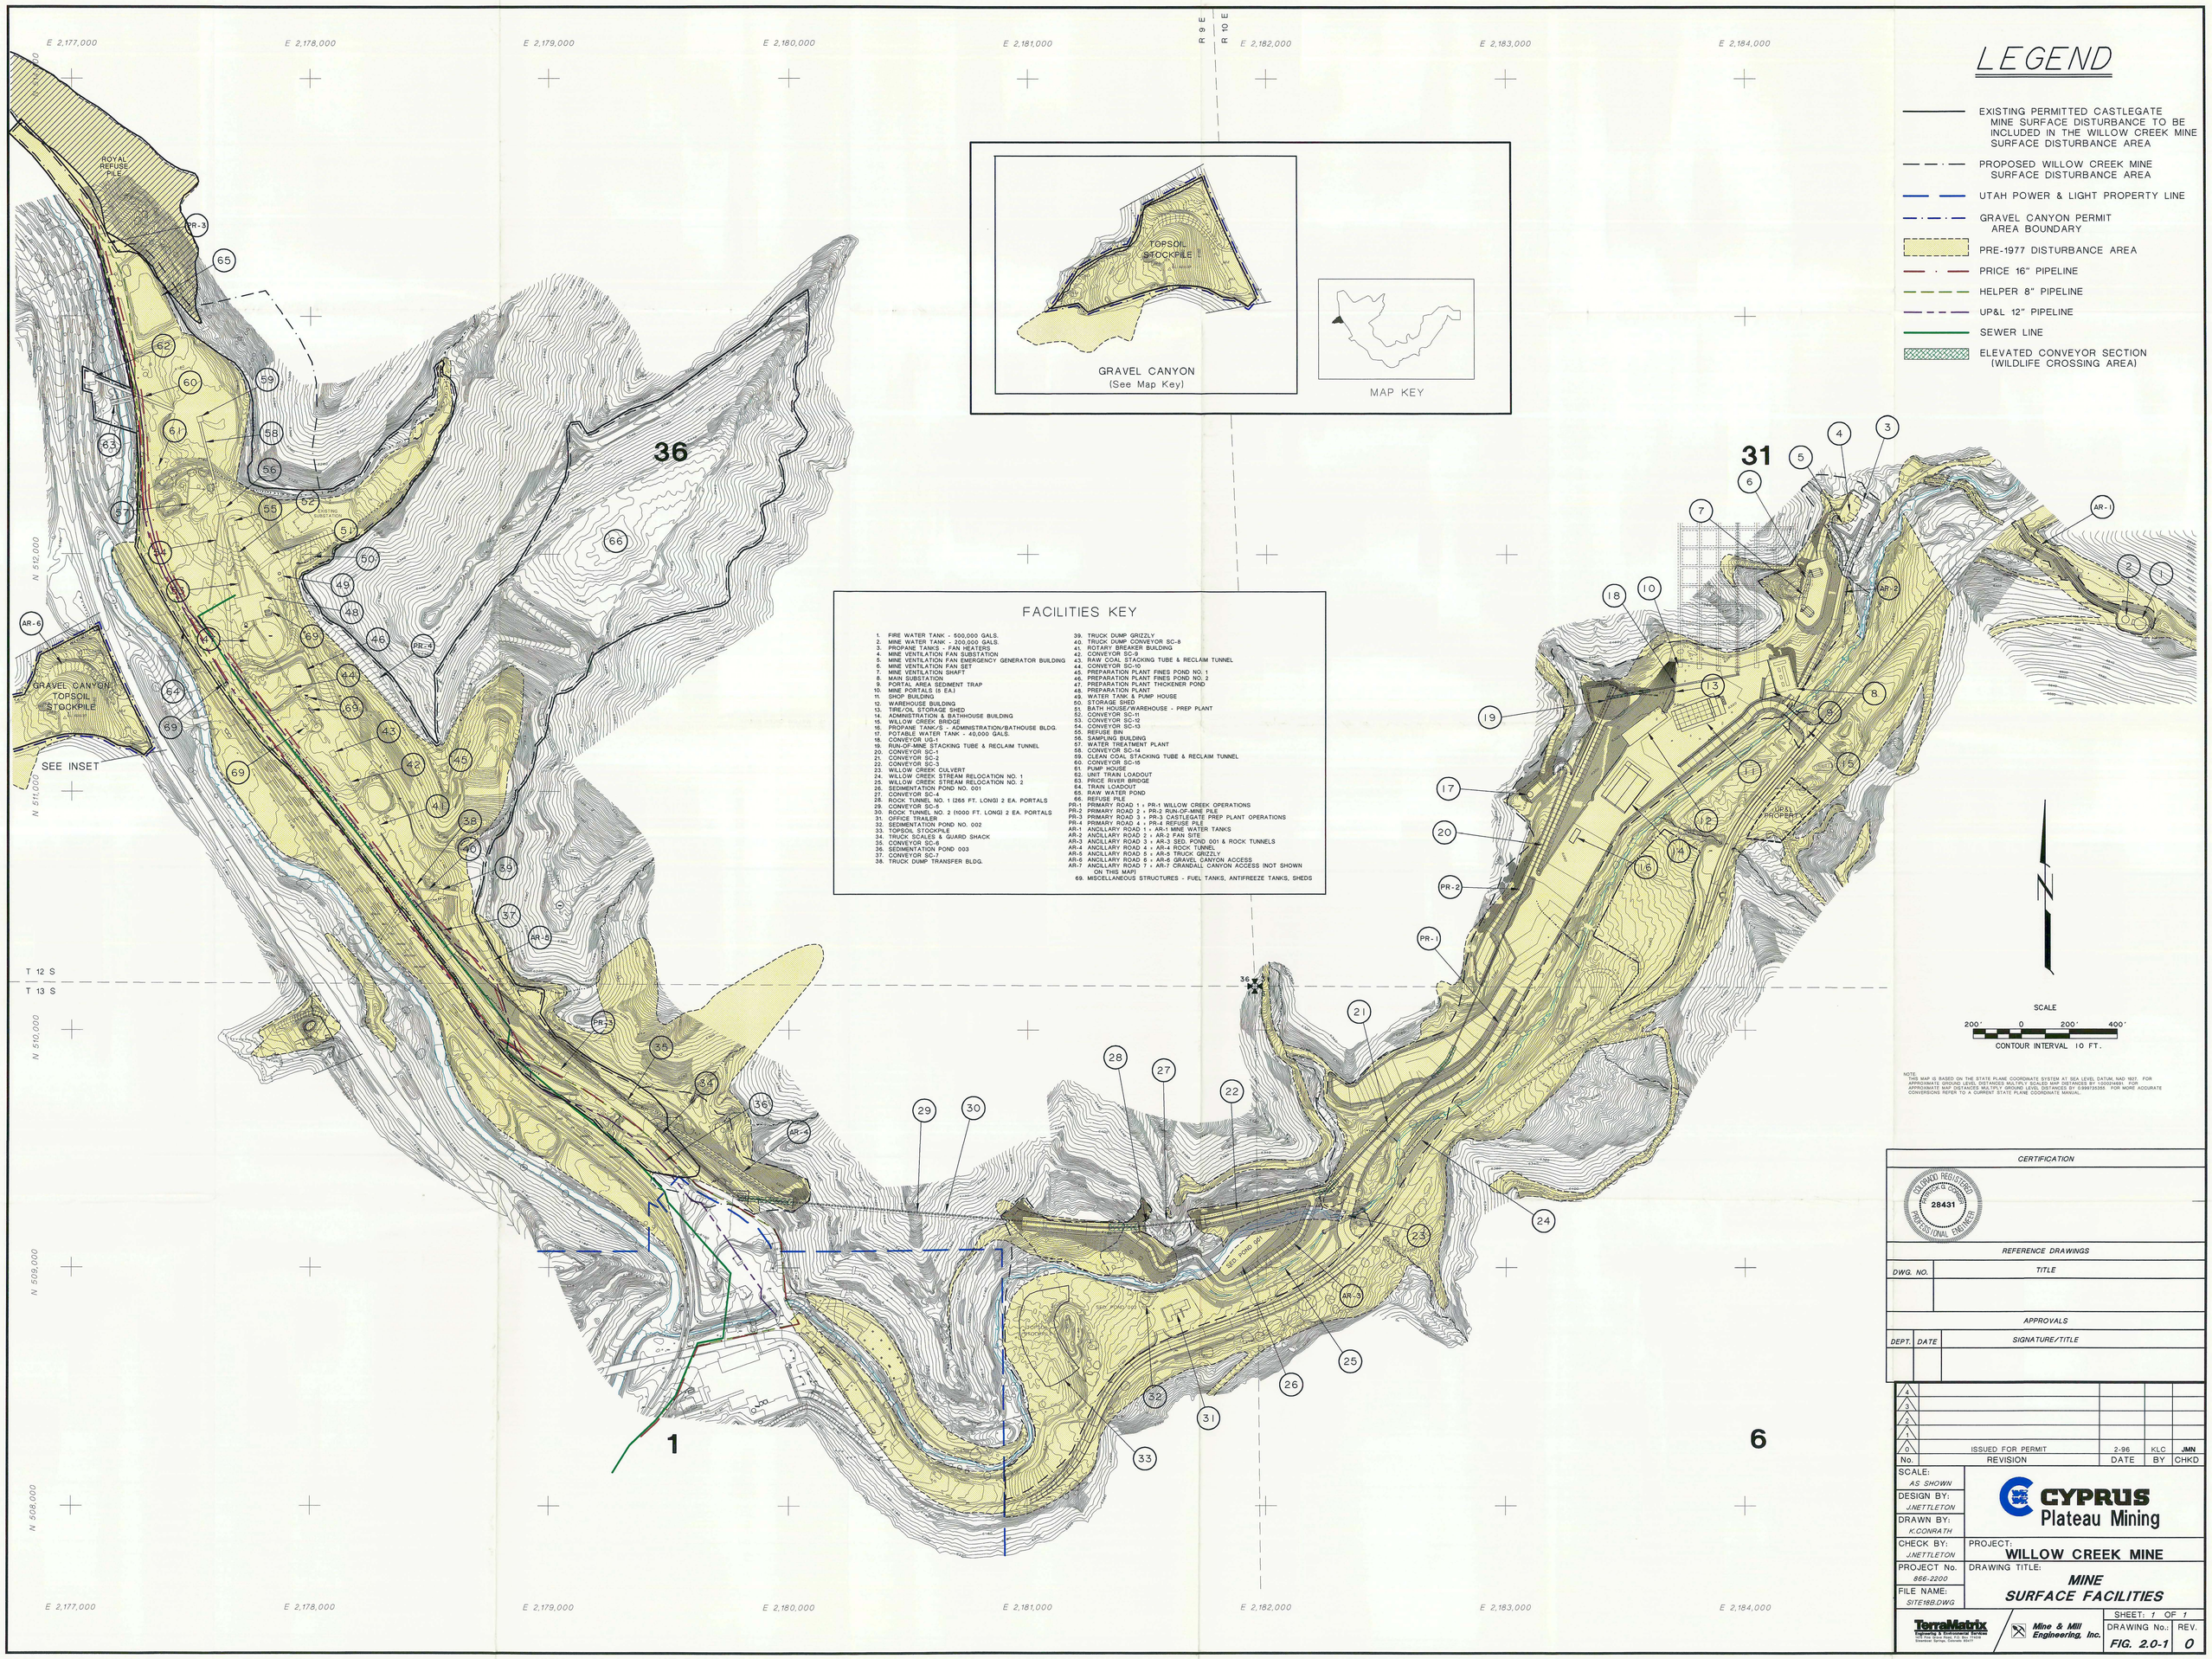

CERTIFICATION

REGISTERED PROFESSIONAL ENGINEER 28431

REFERENCE DRAWINGS

DWG. NO.	TITLE

APPROVALS

DEPT.	DATE	SIGNATURE/TITLE

No.	REVISION	DATE	BY	CHKD
4				
3				
2				
1				
0	ISSUED FOR PERMIT	2-96	KLC	JMN

SCALE: AS SHOWN
DESIGN BY: J.NETTLETON
DRAWN BY: K.CONRATH
CHECK BY: J.NETTLETON
PROJECT No. 866-2200
FILE NAME: SITE189.DWG

CYPRUS Plateau Mining

PROJECT: WILLOW CREEK MINE

DRAWING TITLE: MINE SURFACE FACILITIES

TerraMatrix Engineering & Environmental Services
5175 Fox Street Bldg. P.O. Box 11408
Steamboat Springs, Colorado 80477

Mine & Mill Engineering, Inc.

SHEET: 1 OF 1
DRAWING No.: FIG. 2.0-1
REV.: 0