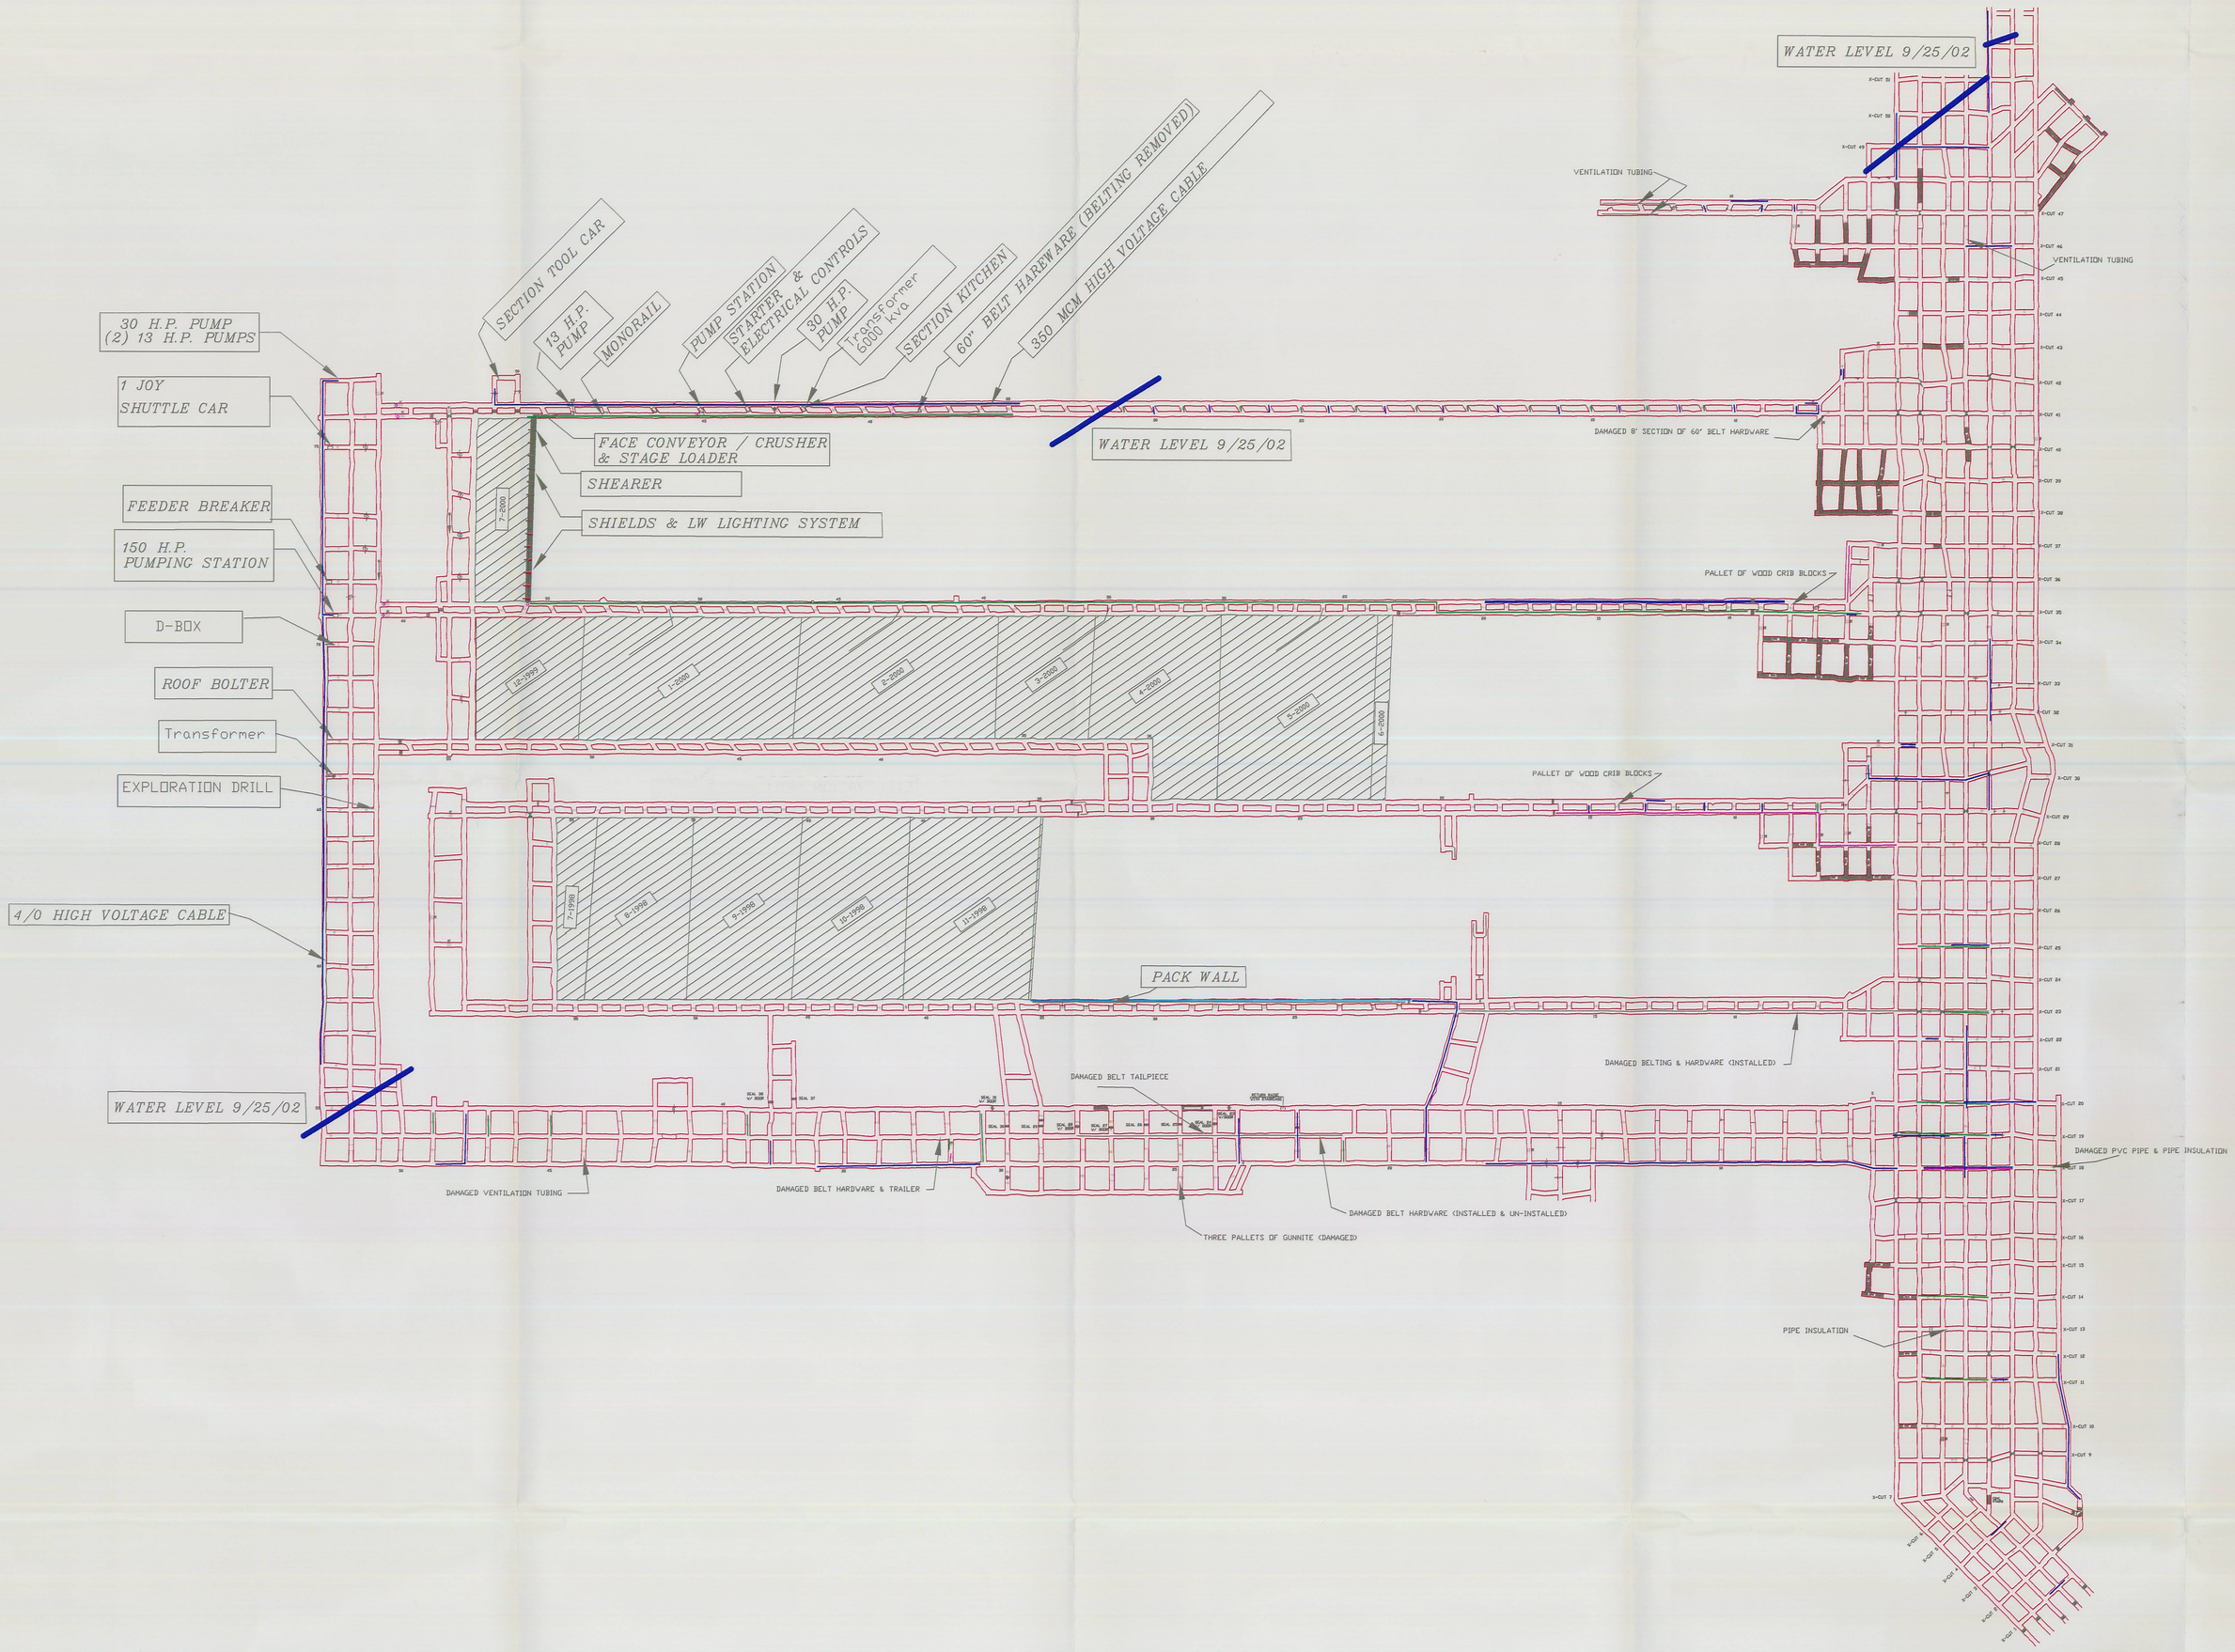

RECEIVED
MAR 0 7 2003
DIV. OF OIL, GAS & MINING

LEGEND

ALUMINUM PIPE (8", 6", 4", OR 2")	STEEL SETS
2" ROCK DUST LINE	ROCK TUNNEL
HDPE DE-GAS PIPE (10", 12", OR 14")	
AQUA MINE PIPE (8", 4", OR 6")	ROOF FALL
	ROOF FALL - REMOVED
	SHAFT
STOPPINGS	CHECK CURTAIN
MANDOOR	CH4, CO, OR OTHER ENVIRONMENT MONITOR
EQUIPMENT DOOR	
AIR LOCK	
REGULATOR	
SEAL	
OVERCAST	

SCALE 1" = 300'

RAG

NOTE: ITEMS SHOWN ARE A GENERALIZATION OF MATERIALS & EQUIPMENT SEALED IN MINE. ADDITIONAL OTHER ITEMS EXIST. SOME STOPPINGS & OVERCASTS HAVE BEEN REMOVED, BUT CONSTRUCTION MATERIALS REMAIN IN MINE.

PLATEAU MINING CORPORATION

847 NORTHWEST HWY. 191 HELPER, UTAH 84526
P.O. BOX 30

TITLE: WILLOW CREEK MINE
MINE EQUIPMENT
SEALED IN MINE

DRAWN BY: JOHN BORLA DATE: OCTOBER 1, 2002
CHECKED BY: STEVE RIGBY REVISED:

M.S.H.A. ID NO. 42-02113