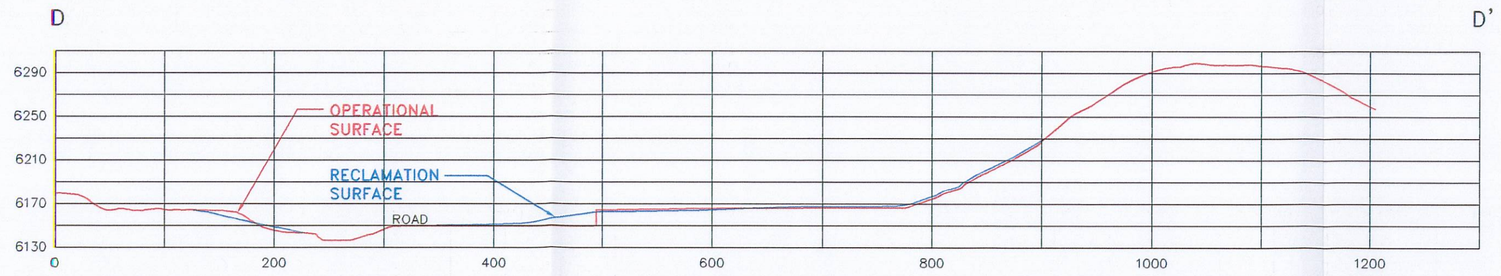

SECTION A–A'

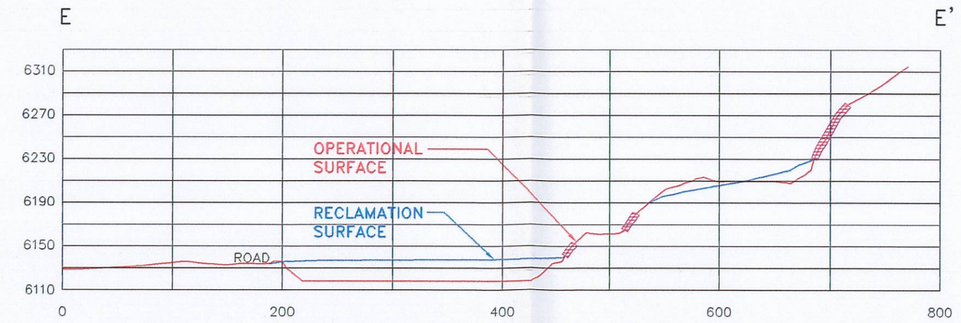

SECTION B–B'

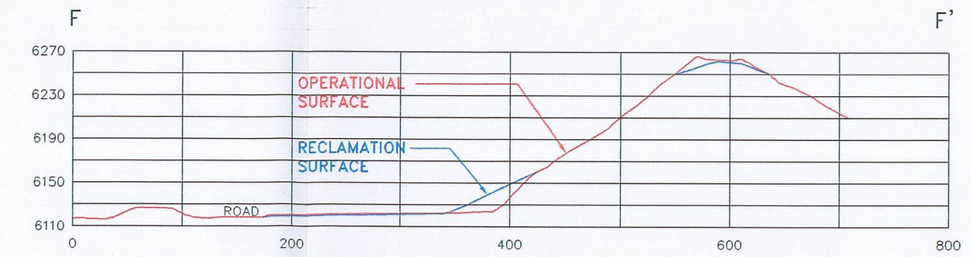

SECTION C–C'

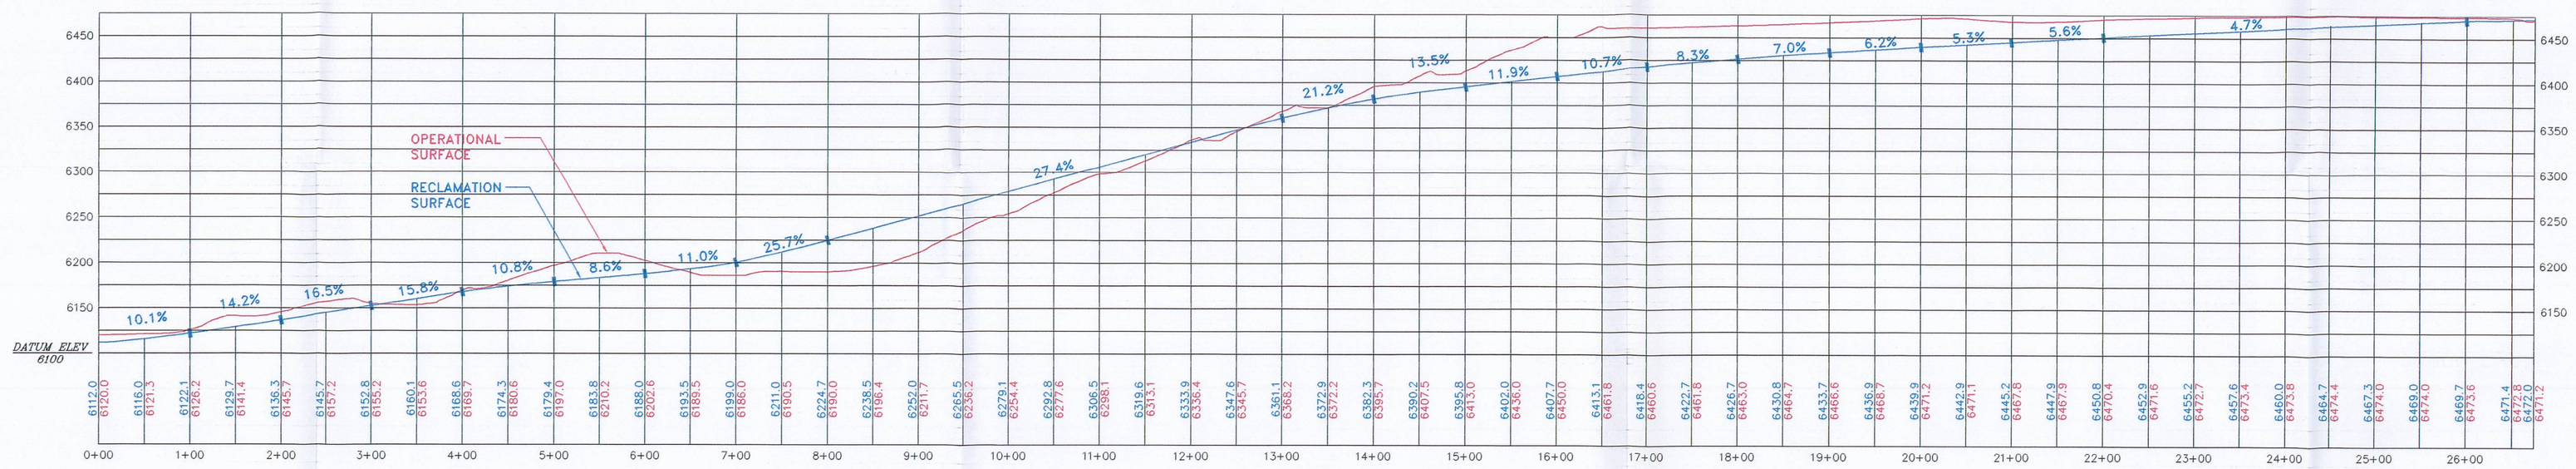

CGRD–1 CHANNEL PROFILE

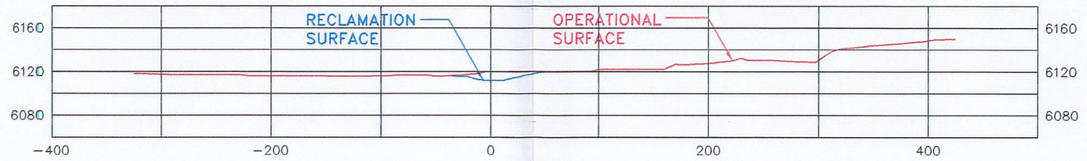

0+00

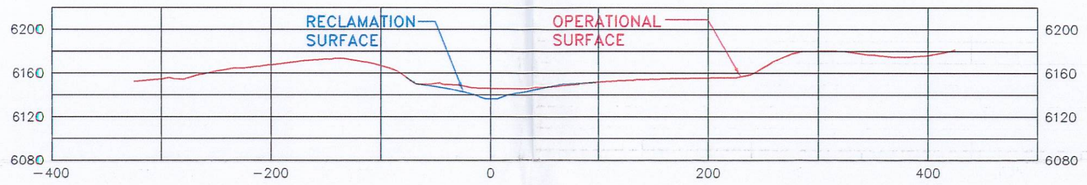

2+00

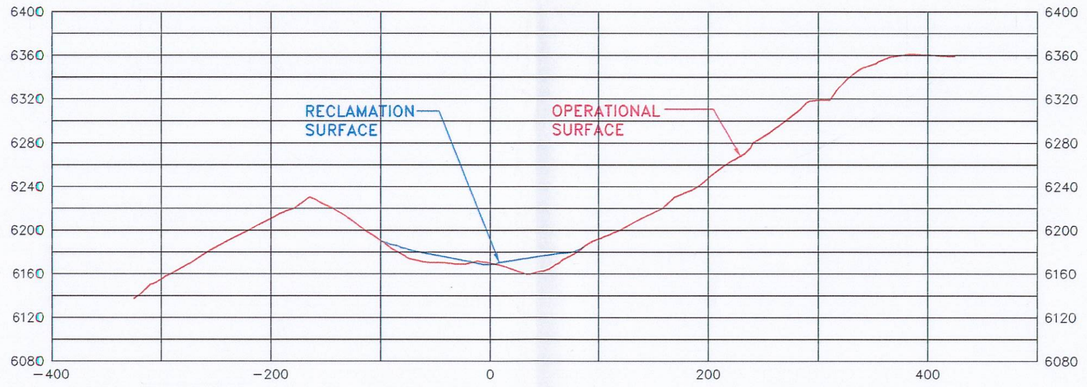

4+00

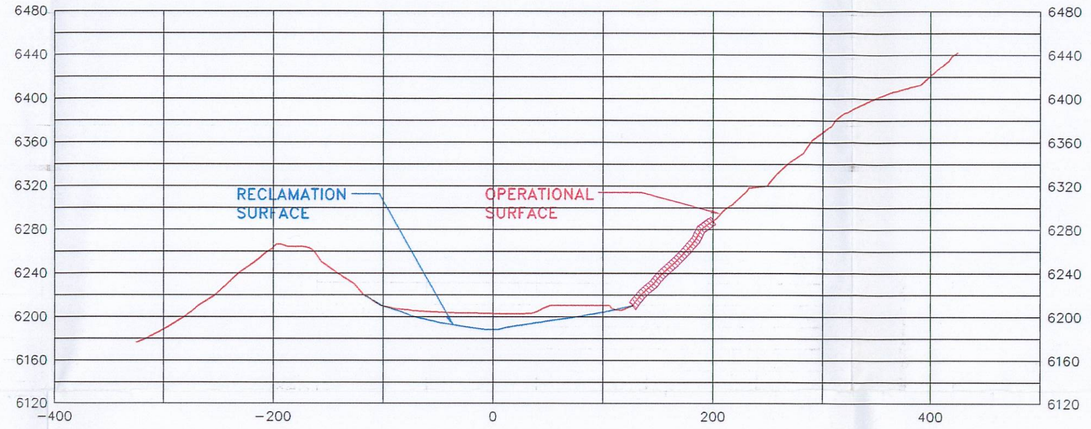

6+00

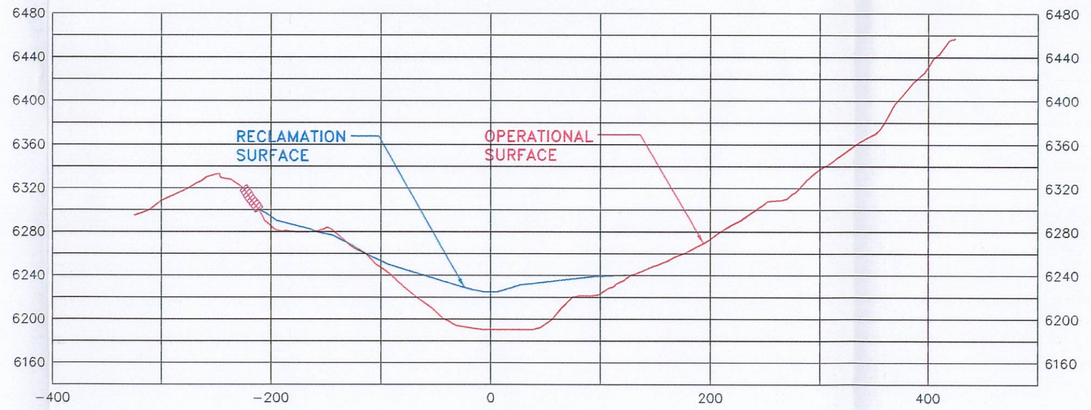

8+00

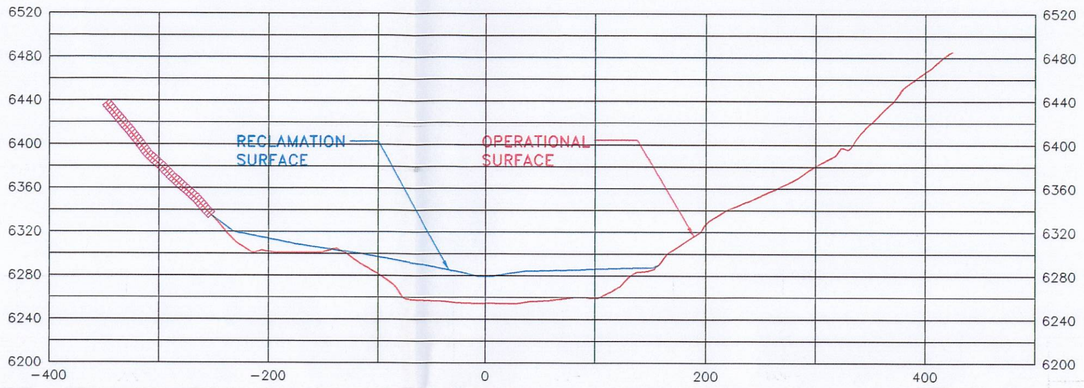

10+00

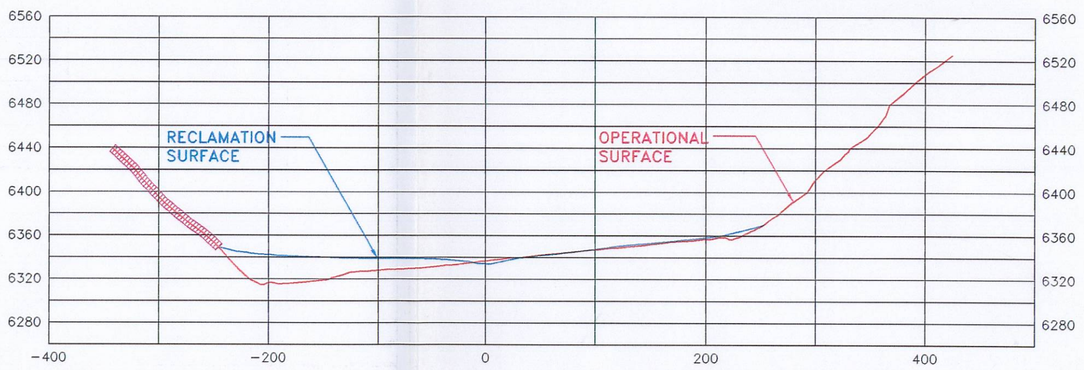

12+00

RECEIVED
MAR 2 2 2004
DIV. OF OIL, GAS & MINING

LEGEND

RETAINED PRE-SMCRA CUTSLOPE	

NOTES:

REGISTERED PROFESSIONAL ENGINEER
No. 189797
LAYNE D. JENSEN
NOT VALID WITHOUT A SIGNATURE
3-15-04
STATE OF UTAH

100′ 0′ 100′ 200′
HORIZONTAL AND VERTICAL

XREF'S

EarthFax Engineering, Inc.
Engineers/Scientists

REVISION/HISTORY

BY	DATE	DESCRIPTION
LDJ	03-04	RESPOND TO TA

PLATEAU MINING CORPORATION
847 NW HIGHWAY 191 HELPER, UTAH 84526
PHONE: (435) 472-0475

TITLE: WILLOW CREEK MINE PREP PLANT AREA AND REFUSE PILE RECLAMATION CROSS-SECTIONS AND PROFILE

DRAWN BY: SHAUN FRANDSEN DATE: DEC 2003
CHECKED BY: JOHNNY PAPPAS DATE: DEC 2003
DRAWING NO. G:\UC709\17\DWG\FINAL-WORK\EX3.4-10.DWG

EXHIBIT 3.4-10