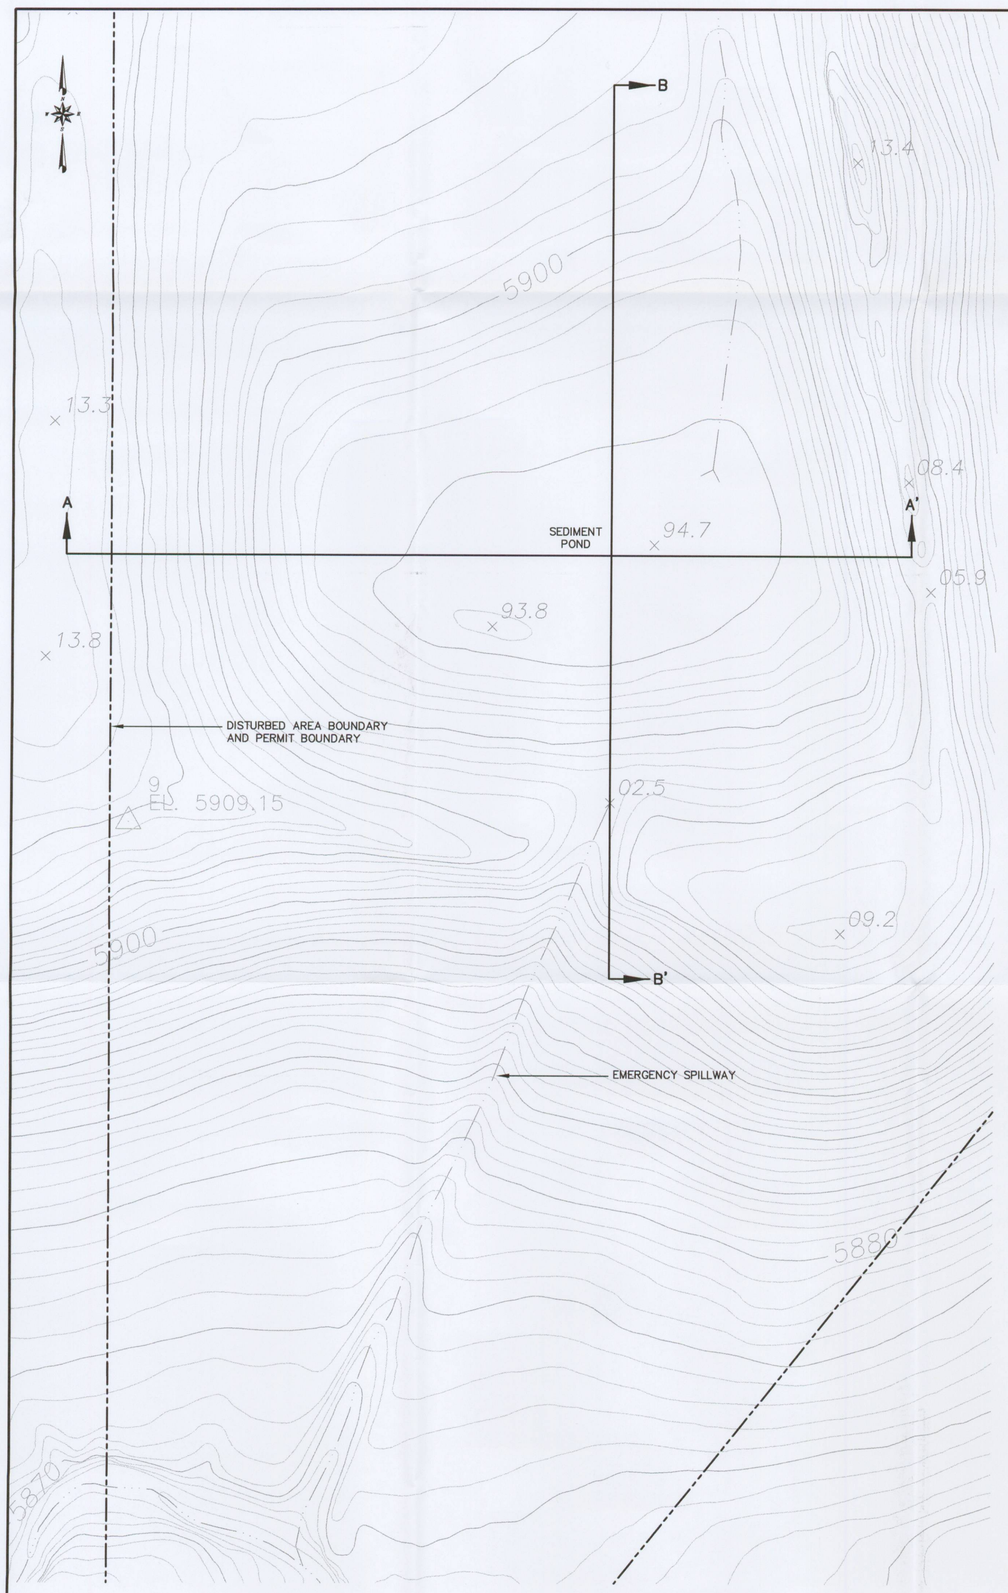

SEDIMENT POND PLAN
SCALE: 1" = 20'-0"

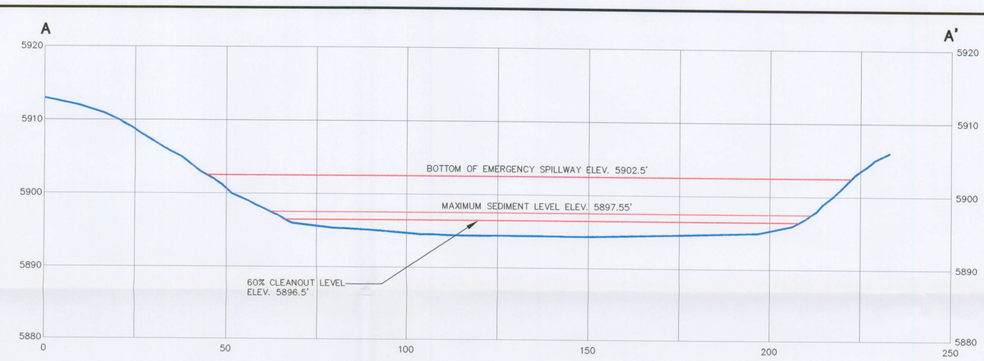

SECTION A–A'
HORIZONTAL SCALE: 1" = 20'
VERTICAL SCALE: 1" = 10'

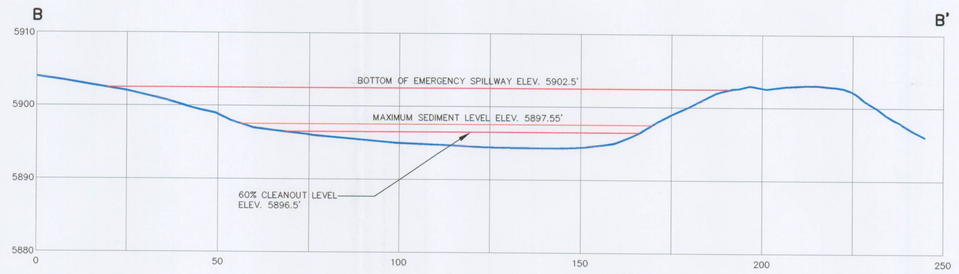

SECTION B–B'
HORIZONTAL SCALE: 1" = 20'
VERTICAL SCALE: 1" = 10'

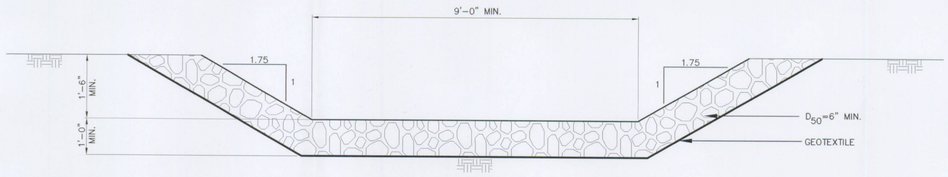

EMERGENCY SPILLWAY CHANNEL
CROSS–SECTION
SCALE: 1" = 2'

RECEIVED
FEB 18 2005
DIV. OF OIL, GAS & MINING

REGISTERED PROFESSIONAL ENGINEER
No. 169797
LAYNE D. JENSEN
2-11-05
STATE OF UTAH

REVISION	
DATE	BY

Canyon Fuel Company, LLC
Soldier Canyon & Dugout Canyon Mines

AS–BUILT SEDIMENT POND DETAILS

Dugout Canyon Mine

DRAWN BY: SWF	DATE: FEB 2005	SCALE: AS SHOWN	
APPROVED BY: VSM	FILE NAME: G:\UC801\08\PLATE-RA7-2 DWG\02-07-05	DRAWING OR MAP NUMBER	RA PLATE 7-2