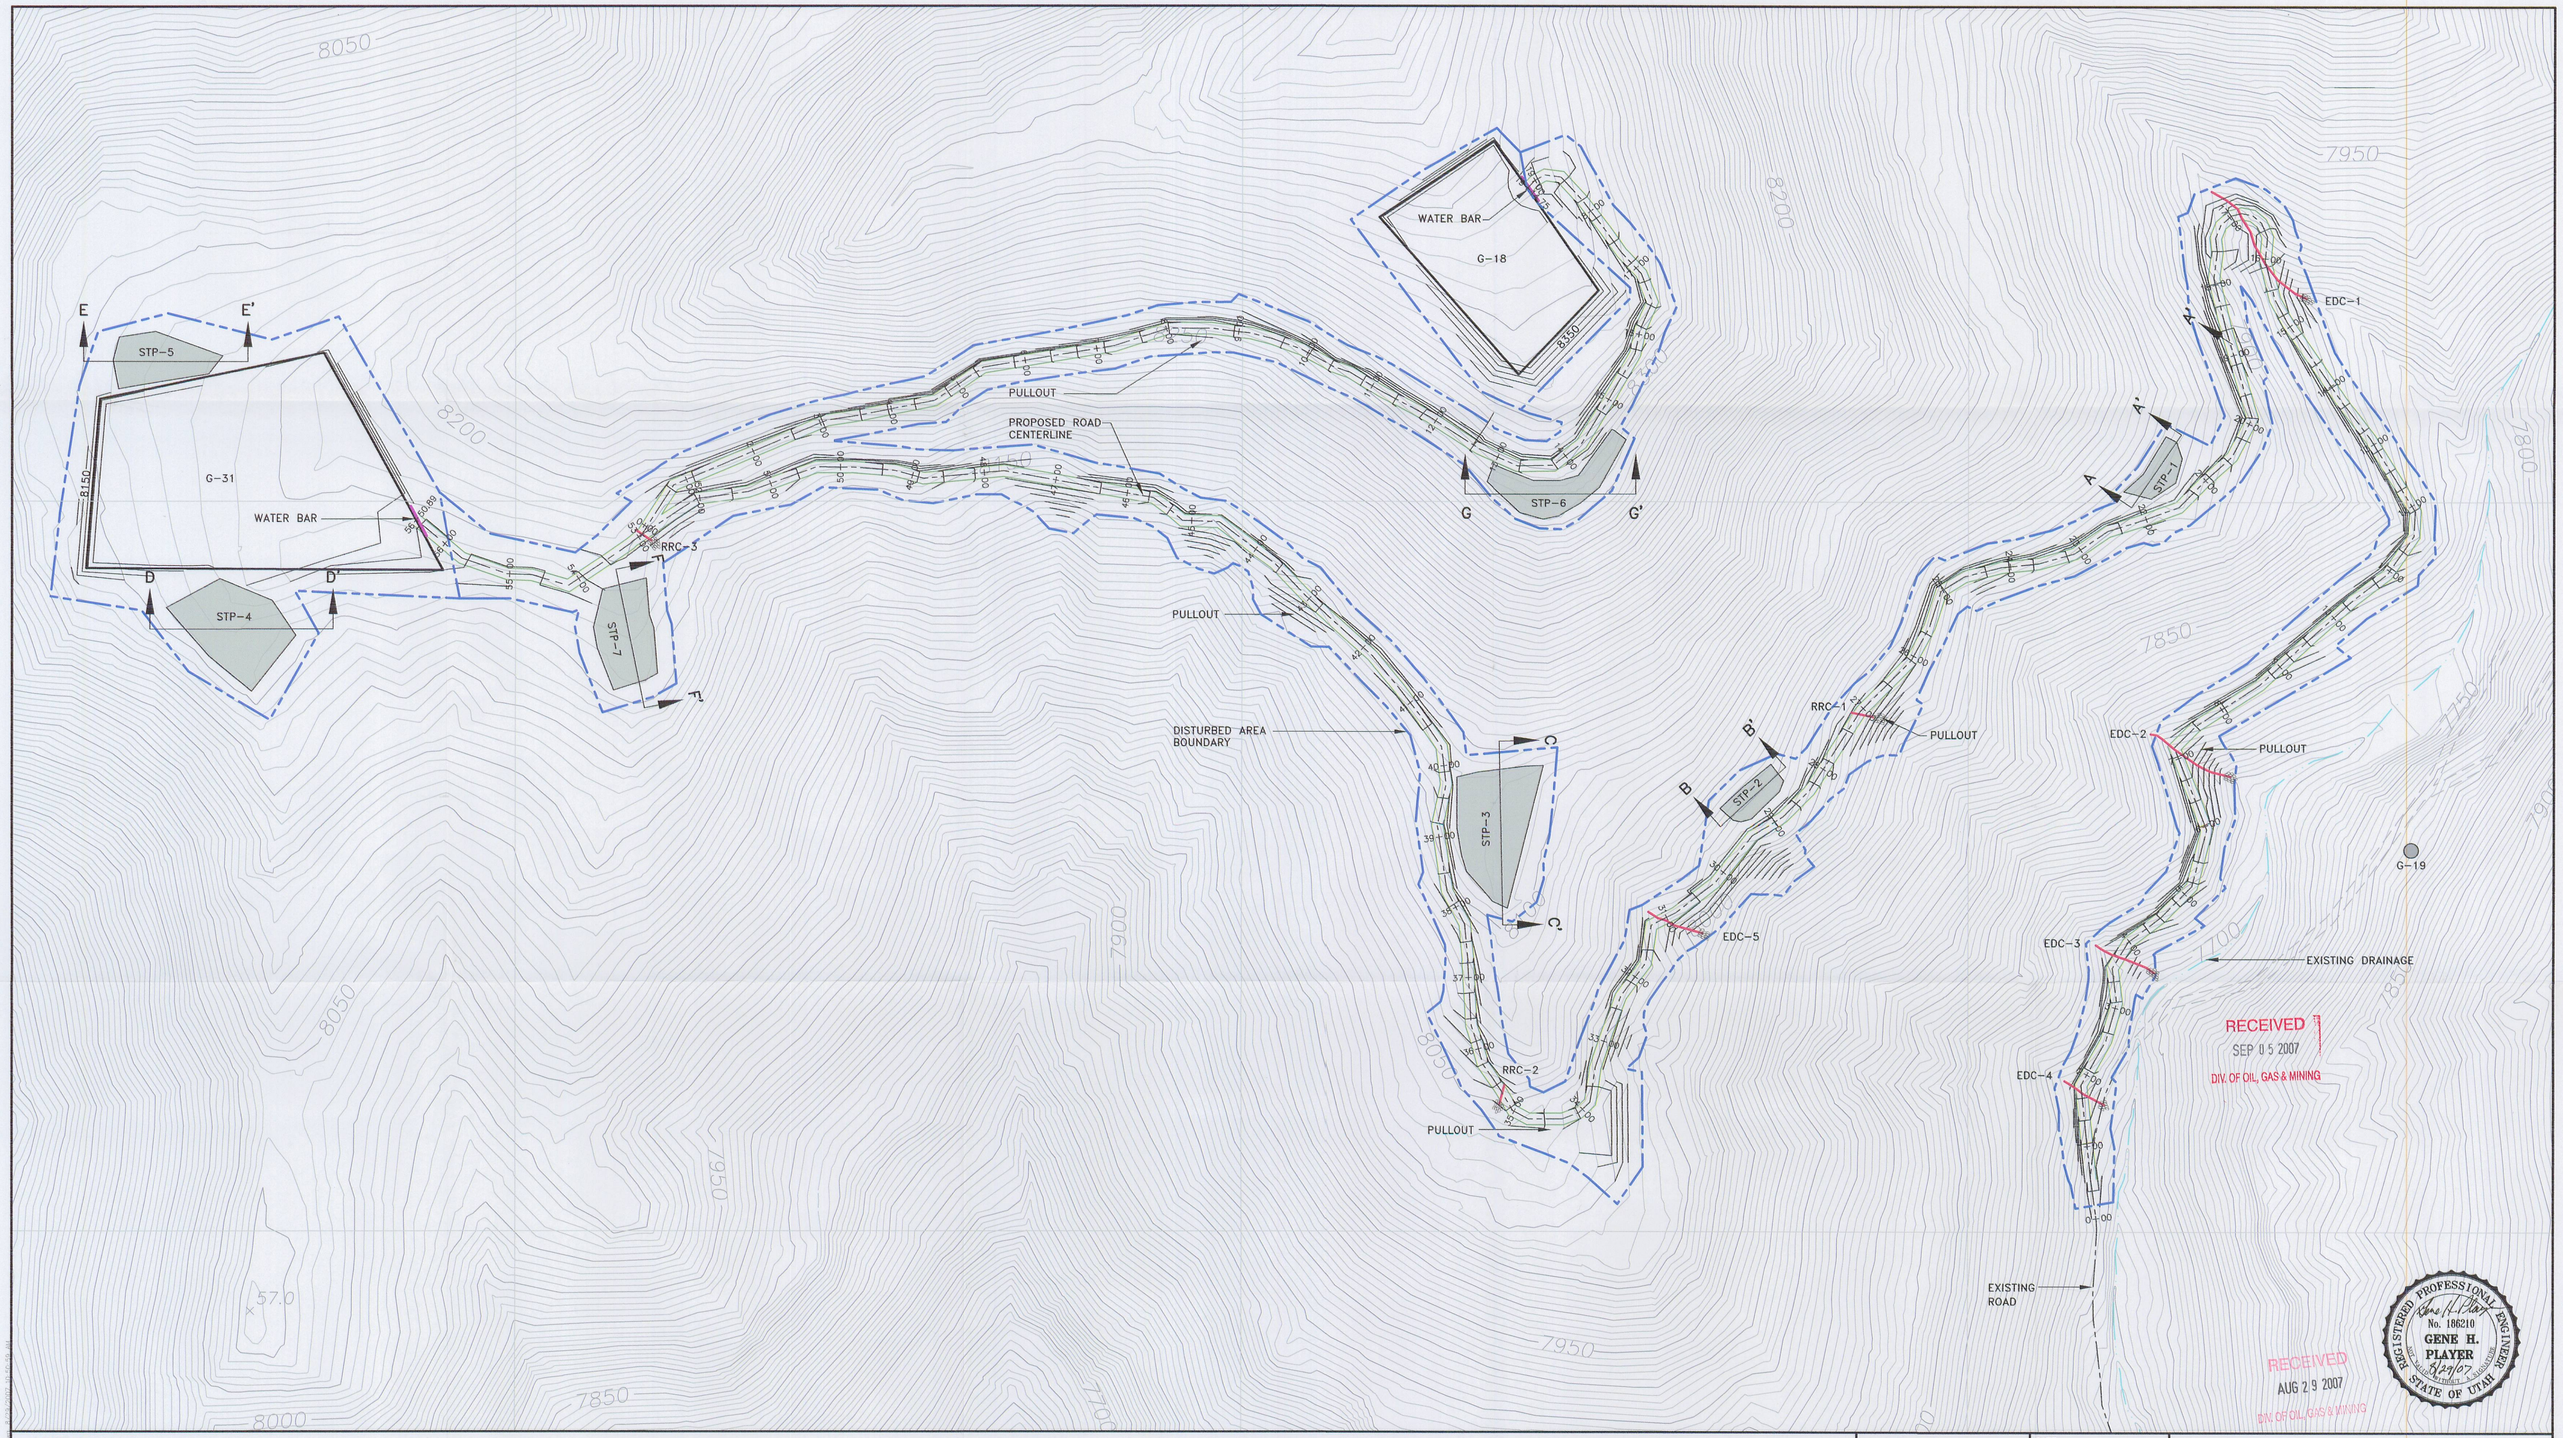

LEGEND

	STOCKPILE LOCATIONS (APPROXIMATE)
	WATER BAR
EDC-4	EPHEMERAL DRAINAGE CULVERT (ALSO SERVES TO CONVEY ROAD RUNOFF)
RRC-2	ROAD RUNOFF CULVERT

REVISIONS OR UP-DATES		
NO.	DATE	BY

DATE:	AUGUST, 2007
DESIGNED BY:	ADM
DRAWN BY:	SWF
CHECKED BY:	
SCALE:	1"=100'

FILENAME: G:\1098-03 ACCESS ROAD\ROAD DESIGN.DWG

Canyon Fuel Company, LLC
Dugout Canyon Mine

DEGAS WELL G-31, G-18 AND ACCESS ROAD

P.O BOX 1029
WELLINGTON, UTAH 84542

DRAWING OR MAP NUMBER: ATTACHMENT 5-4 PLATE 1