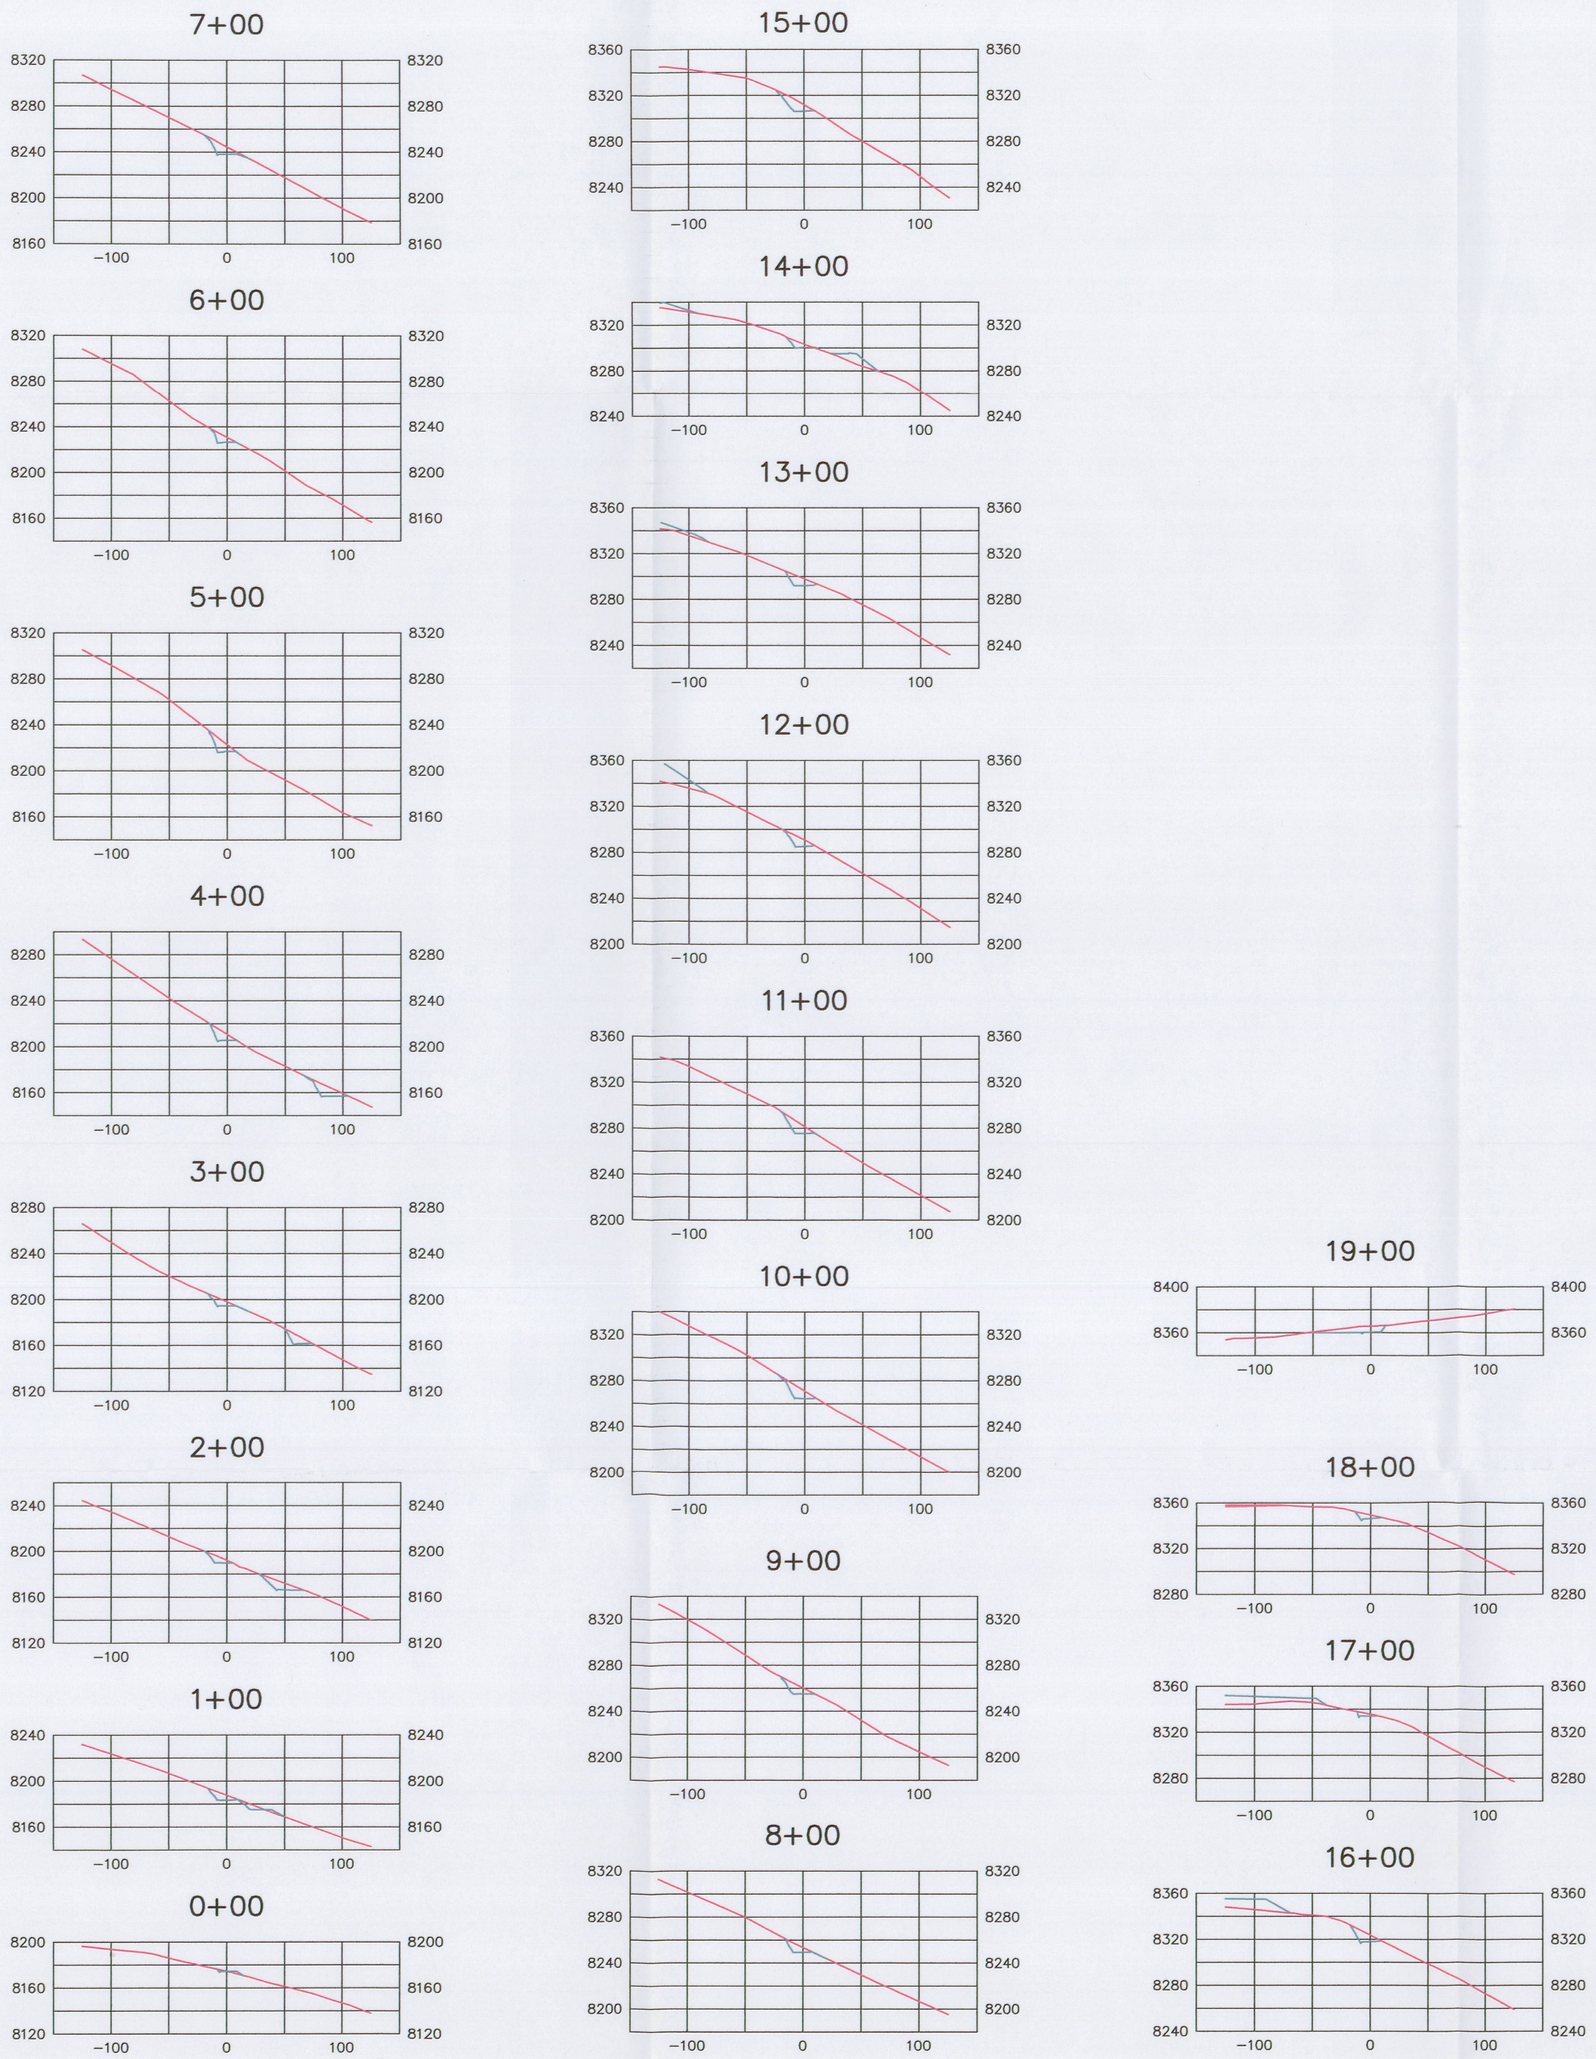

SECTIONS 0+00 TO 19+00

(TO G-18)

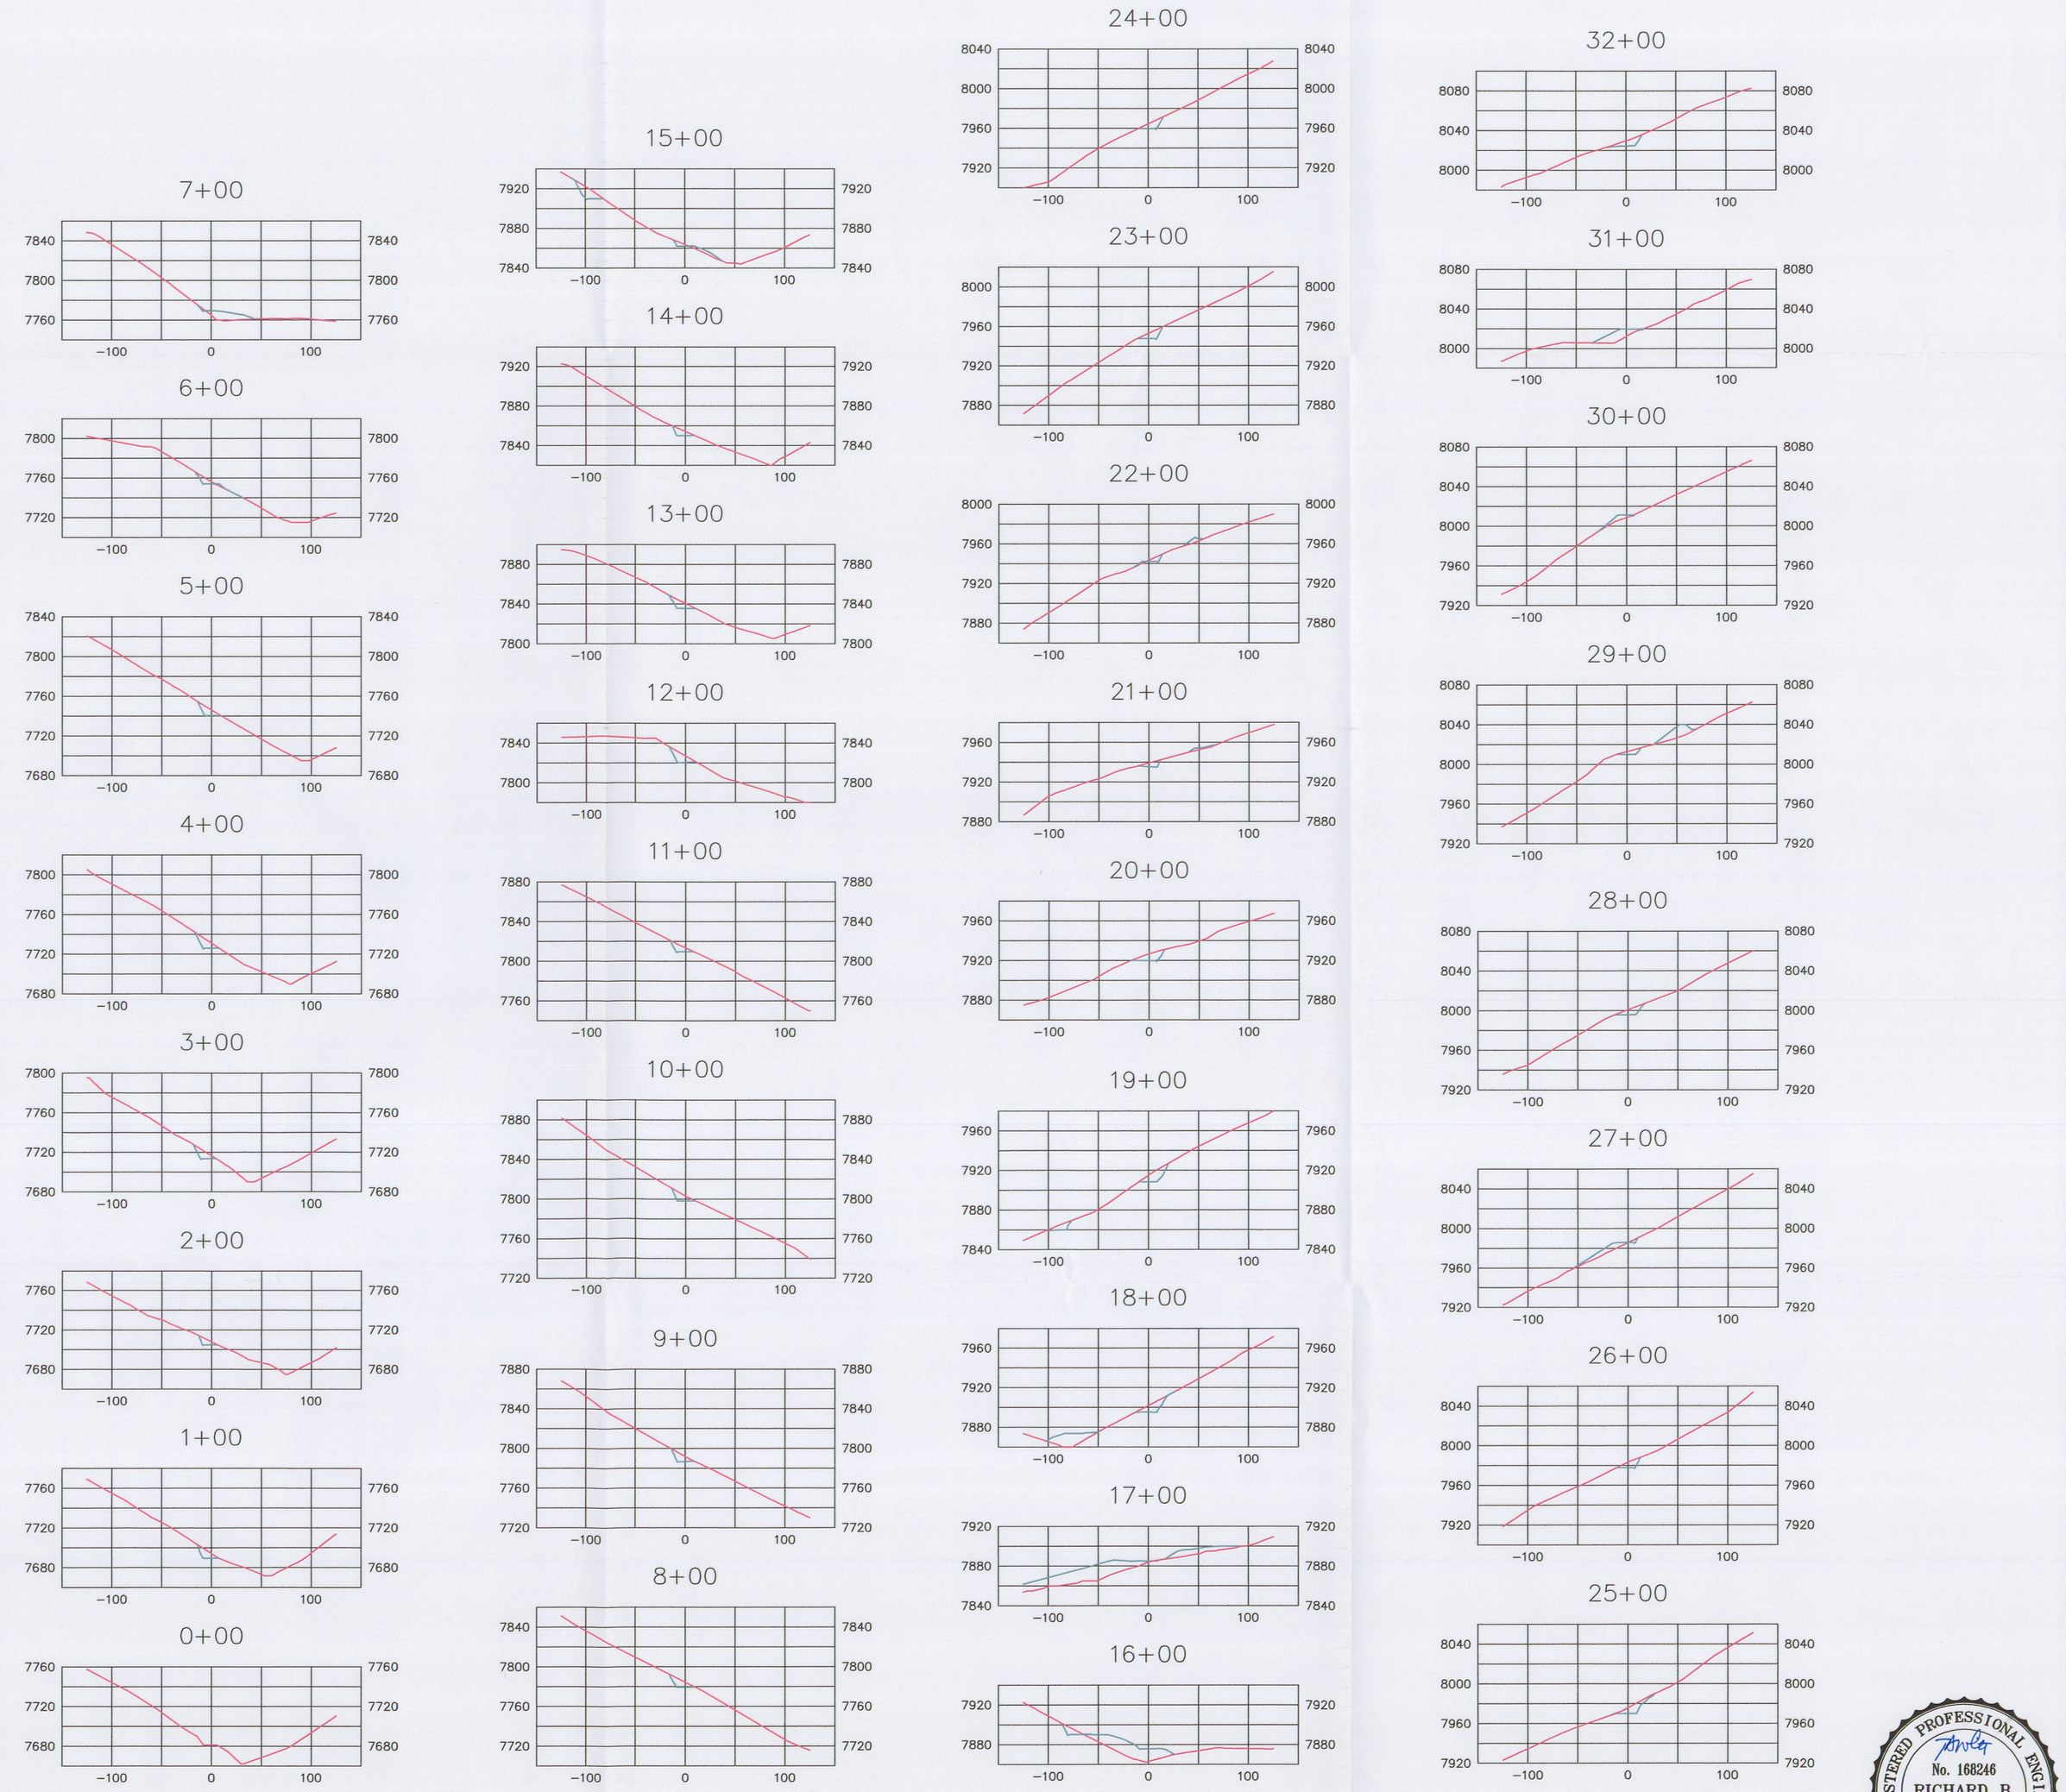

SECTIONS 0+00 TO 32+00

(TO G-31)

RECEIVED
SEP 20 2007
DIV. OF OIL, GAS & MINING

REGISTERED PROFESSIONAL ENGINEER
No. 168246
RICHARD B. WHITE
STATE OF UTAH

LEGEND

PRE-MINING/POST-MINING TOPOGRAPHY

OPERATIONAL TOPOGRAPHY

REVISIONS OR UP-DATES		
NO.	DATE	BY

DATE:	AUGUST, 2007
DESIGNED BY:	ADM
DRAWN BY:	SWF
CHECKED BY:	
SCALE:	1"=100'

FILENAME: G:\1098-03 ACCESS ROAD\ROAD DESIGN.DWG

Canyon Fuel Company, LLC
Dugout Canyon Mine

DEGAS WELL G-31, G-18 CROSS-SECTIONS

P.O BOX 1029
WELLINGTON, UTAH 84542

DRAWING OR MAP NUMBER: ATTACHMENT 5-4 PLATE 2

D:\UC1098\03 Access Road\ATT5-4-PLATE2.dwg, 9/18/2007 3:49:49 PM