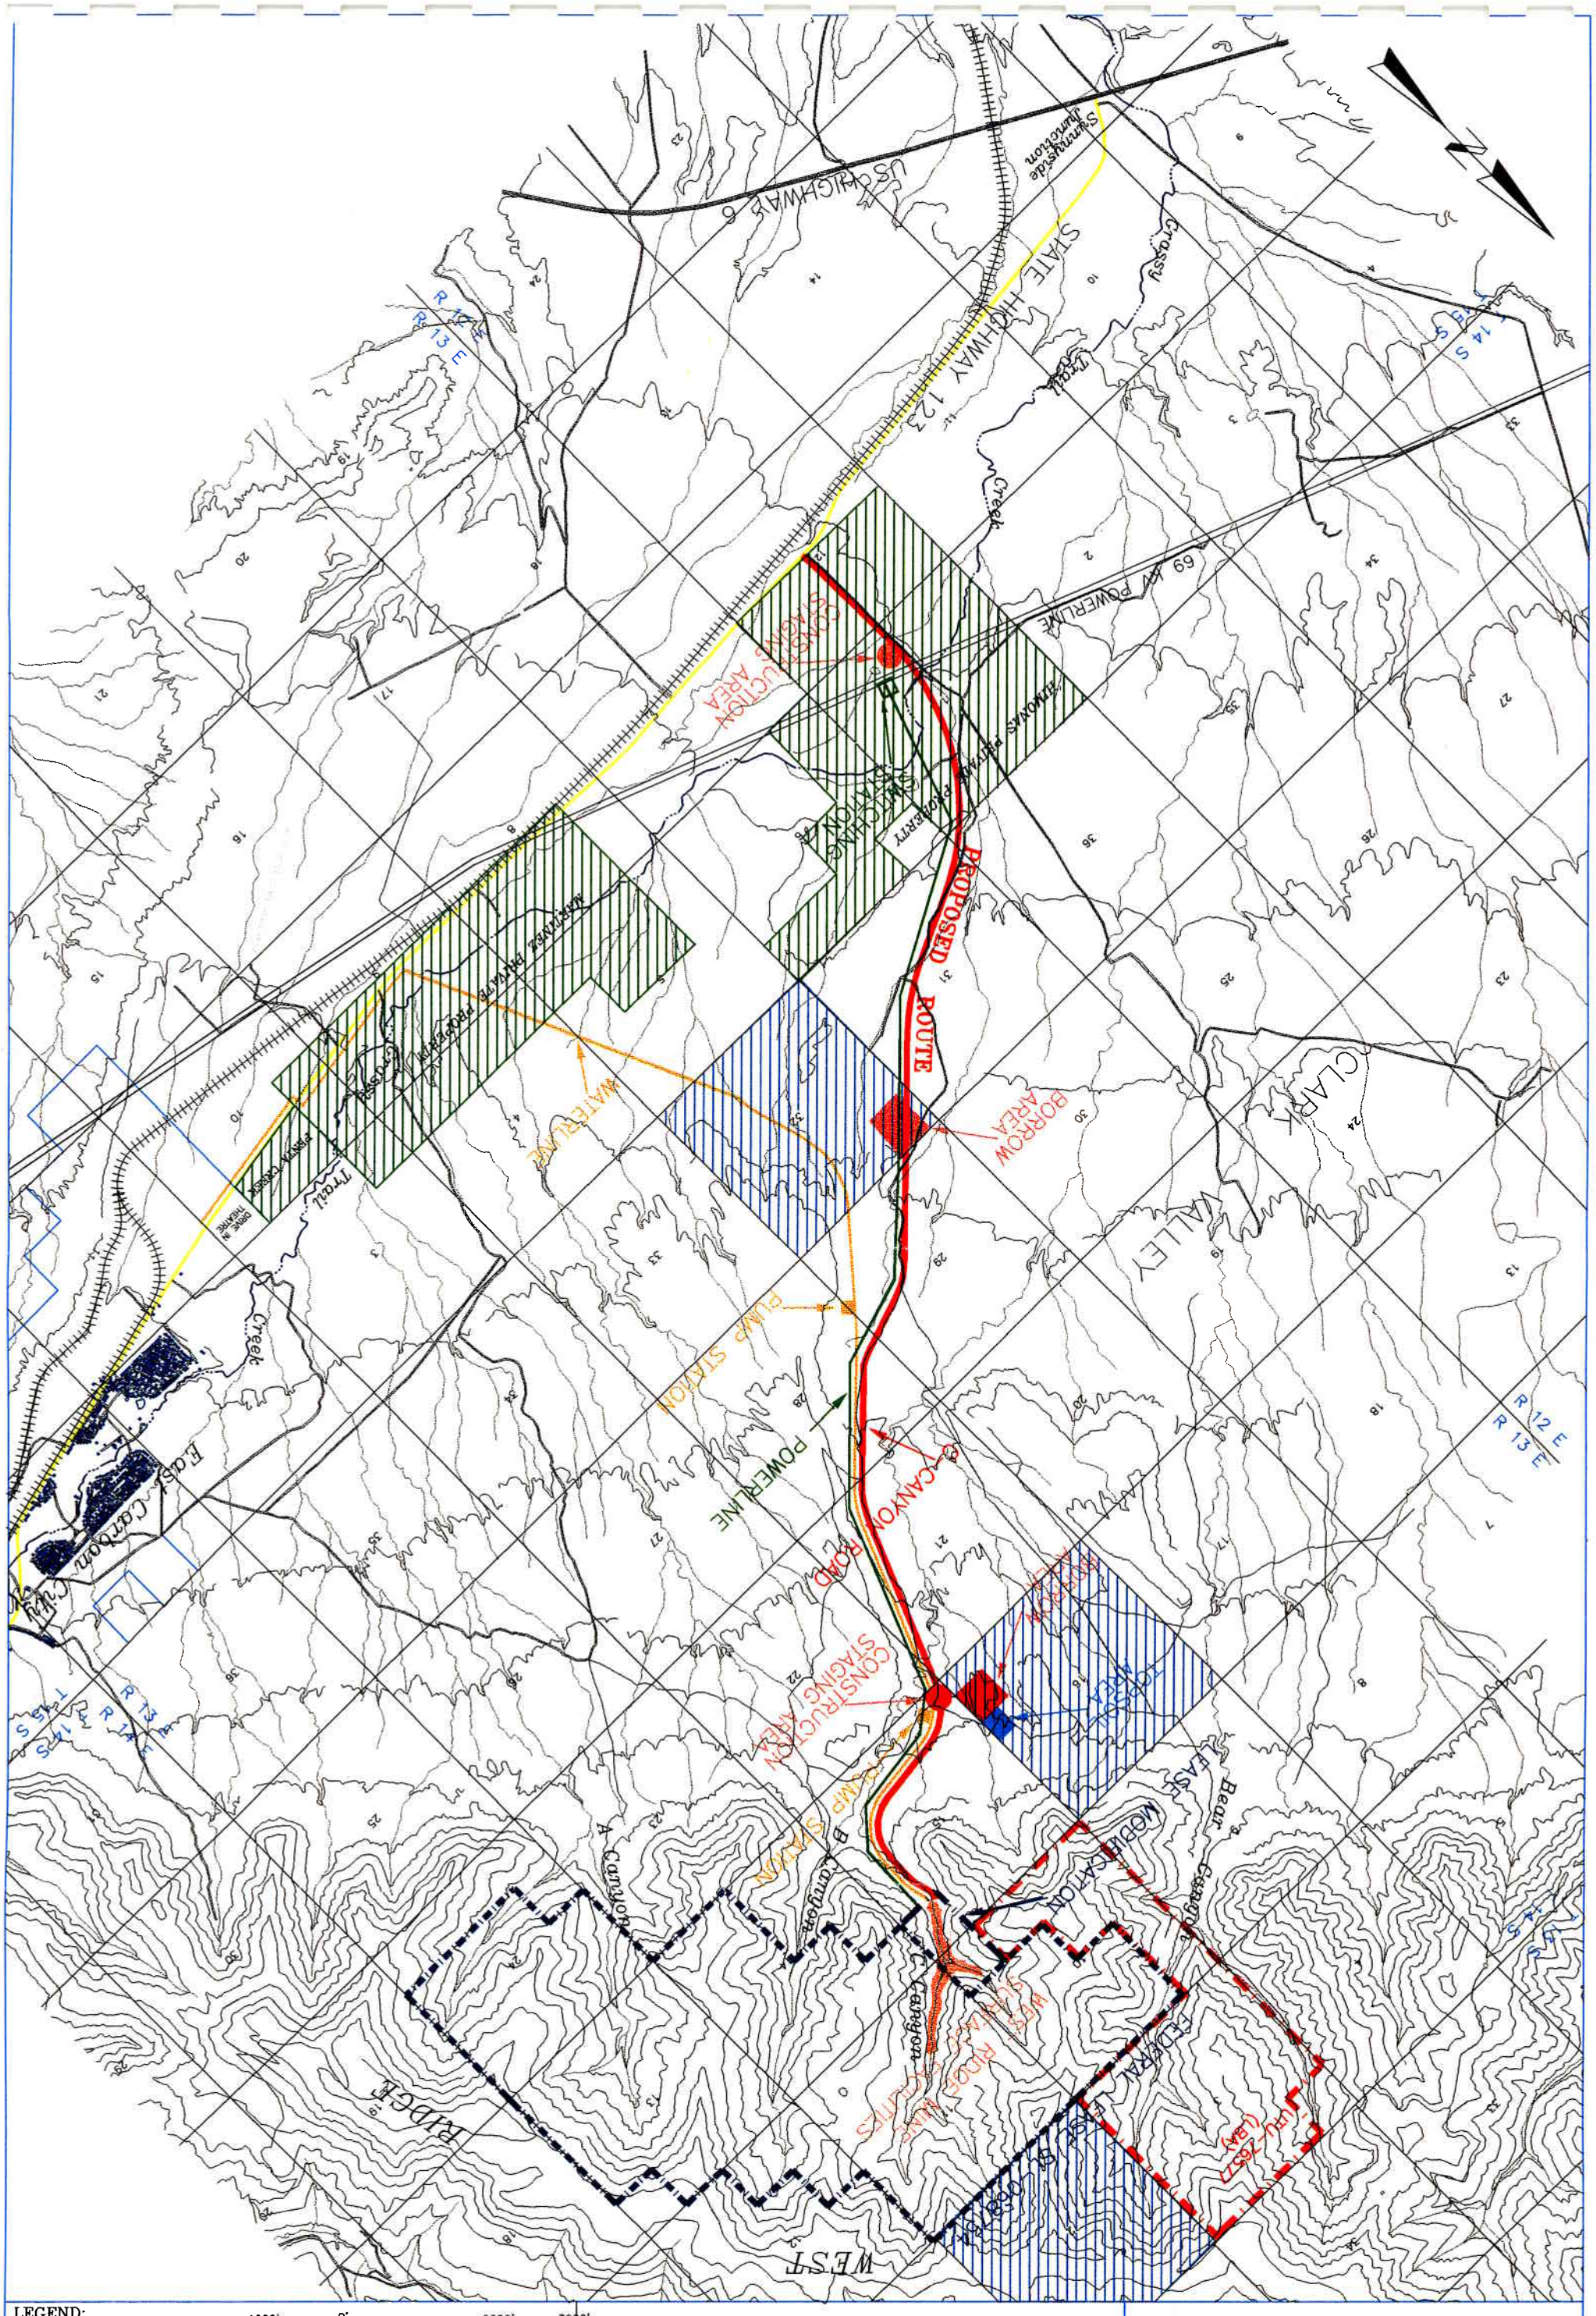
US HIGHWAY 6
STATE HIGHWAY 123
Spring Canyon
Creek
Trail
Creek
69 kV POWERLINE
CONSTRUCTION STAGING AREA
PROPOSED ROUTE
BORROW AREA
WATERLINE
PUMP STATION
POWERLINE
CANYON ROAD
BORROW AREA
CONSTRUCTION STAGING AREA
MODIFICATION
FEDERAL LEASE BOUNDARY
WEST RIDGE RESOURCES
(UTU-73537)
CLARK
VALLEY
RIDGE
WEST
Beaver
Canyon
Canyon
Canyon
R 12 E
R 13 E
T 14 S
T 15 S
LEGEND:
PRIVATE LANDS
STATE LANDS
All Lands are Bureau of Land Management except where identified
1000' 0' 2000' 3000'
LBA BOUNDARY
FEDERAL LEASE BOUNDARY
WEST RIDGE PROJECT
Carbon County
PROPOSED & ALTERNATIVE ACTION
ENVIRONMENTAL INDUSTRIAL SERVICES
HELPER, UTAH
Plate No.: PLATE II

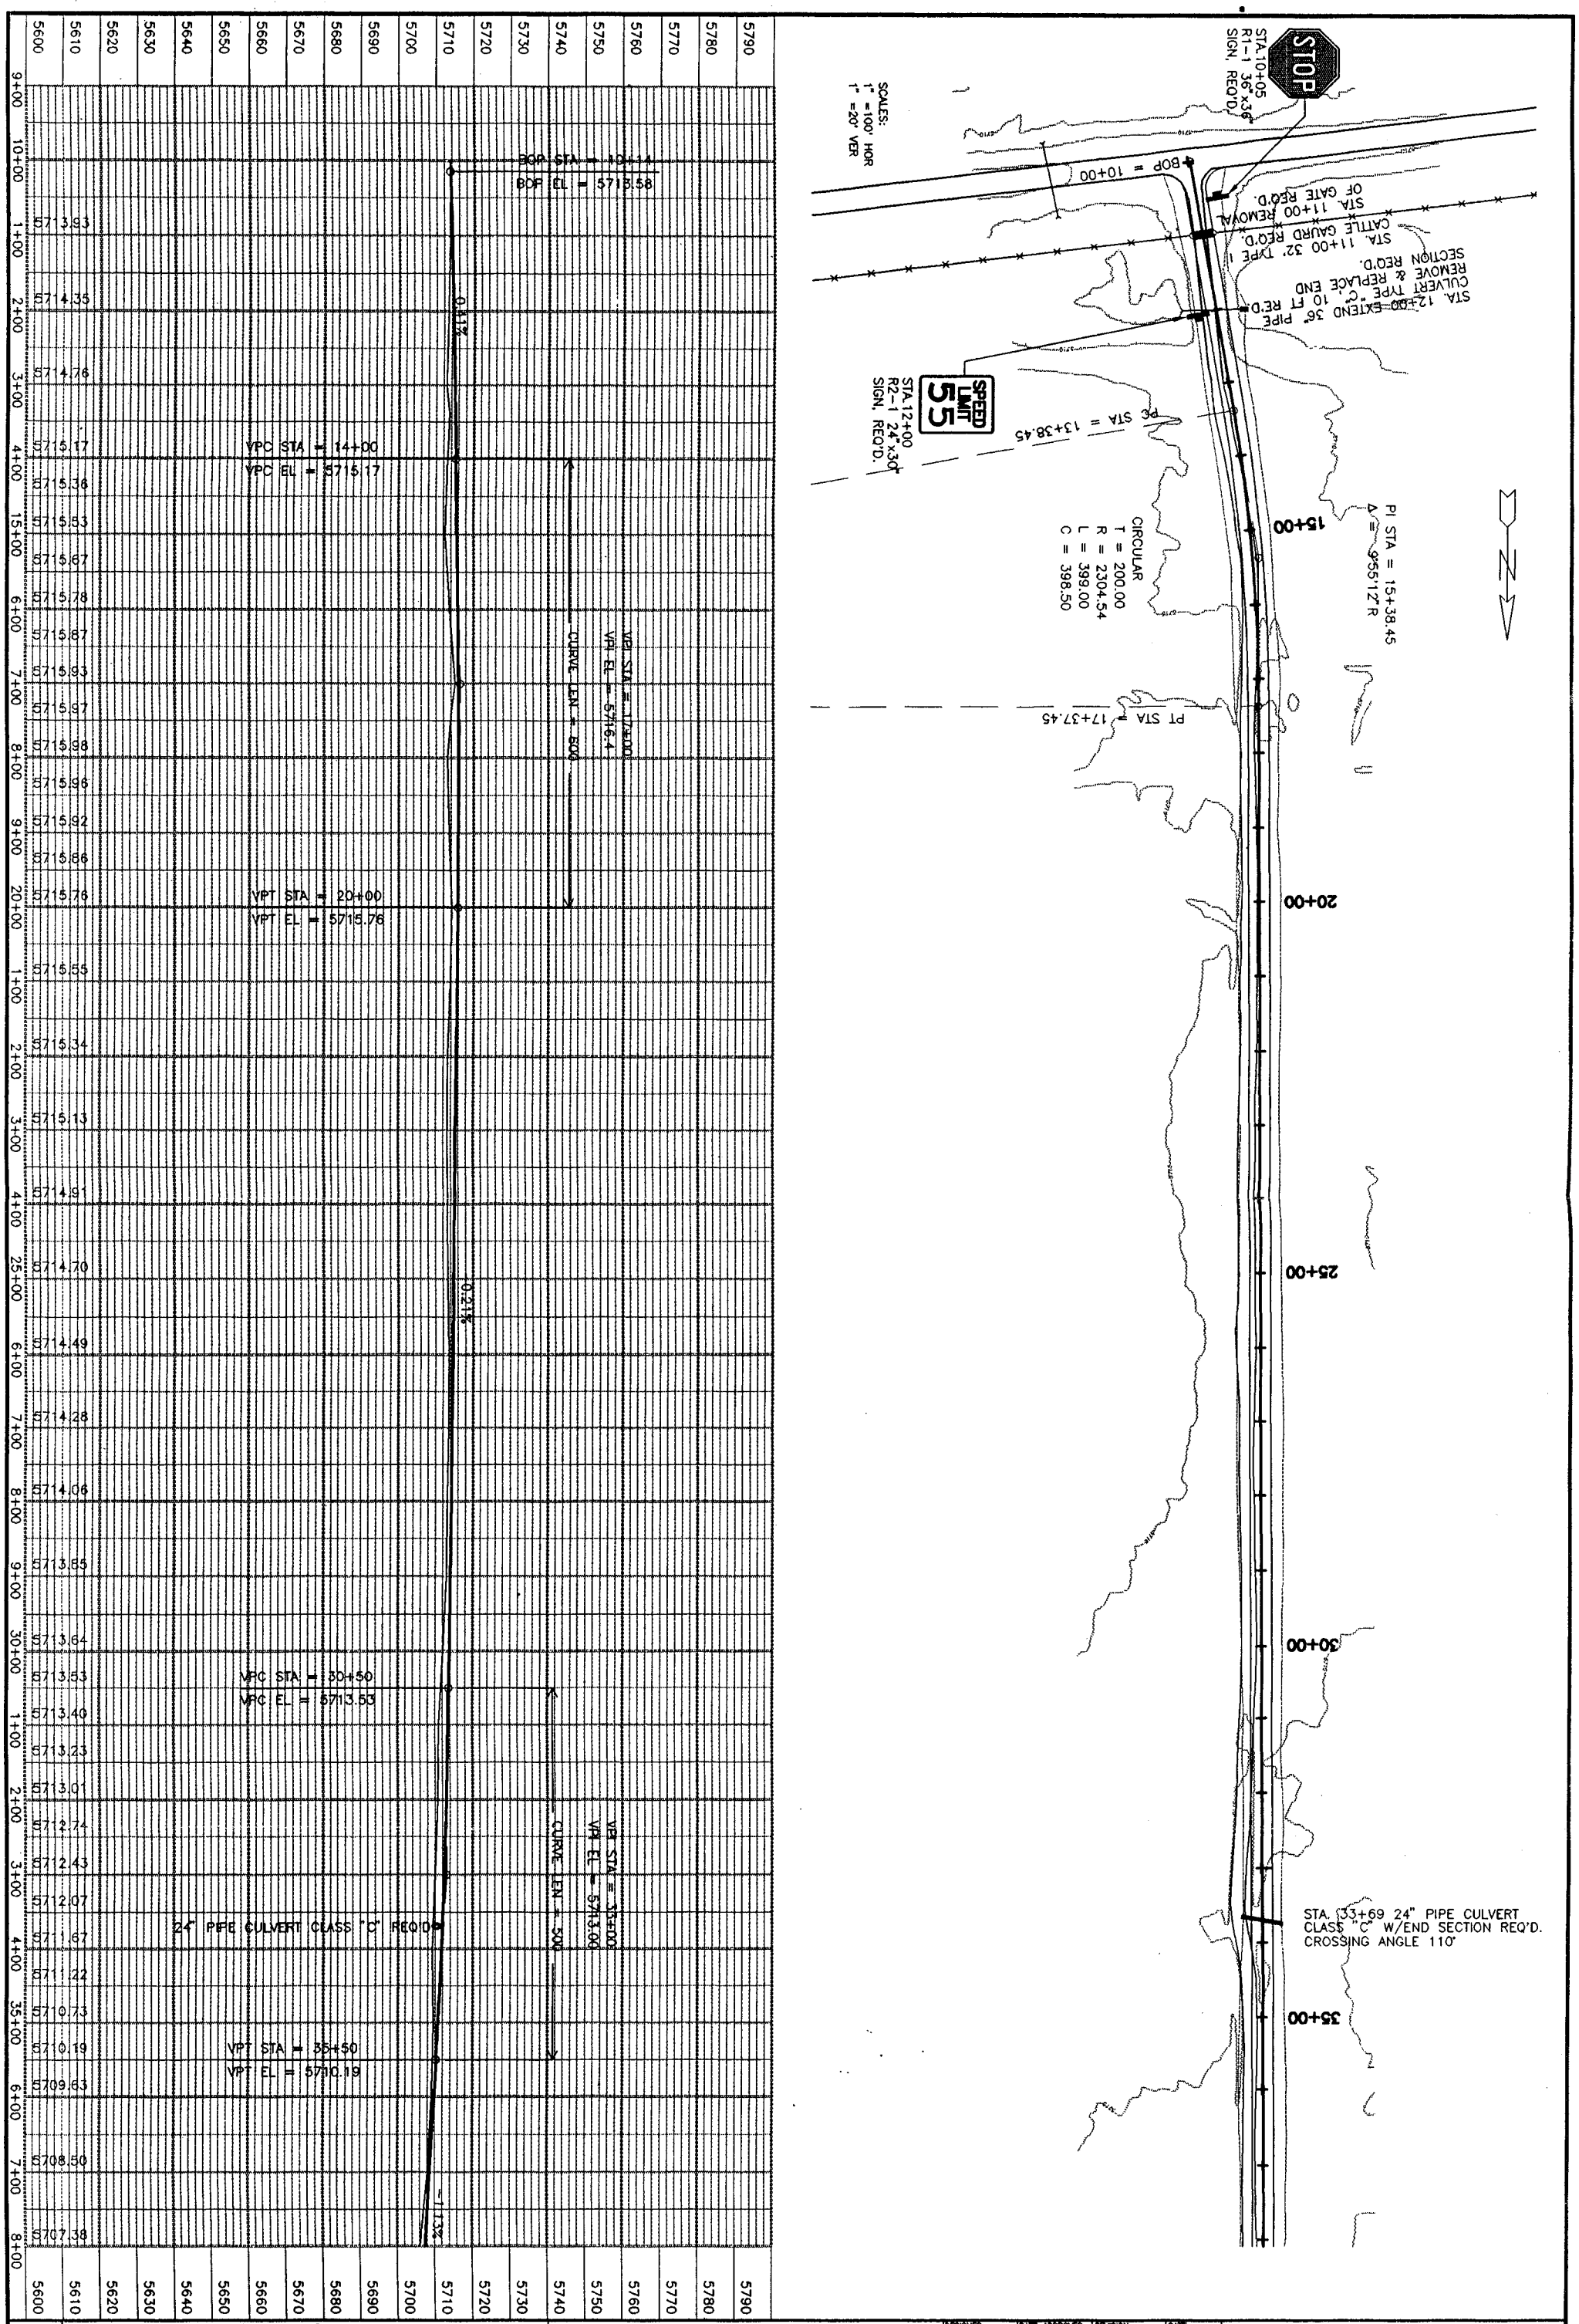

PLATE II-A

SHEET NO.

Carbon County

C Canyon Road

PLAN & PROFILE – STA 9+00 to 38+00

CREAMER & NOBLE ENGINEERS
ST. GEORGE, UTAH

DESIGNED DJS	DATE APPROVED	REVISION	DATE	
CHECKED KRN	PROJECT NO.	REVISION	DATE	
DRAWN LOB	SCALE AS SHOWN	REVISION	DATE	

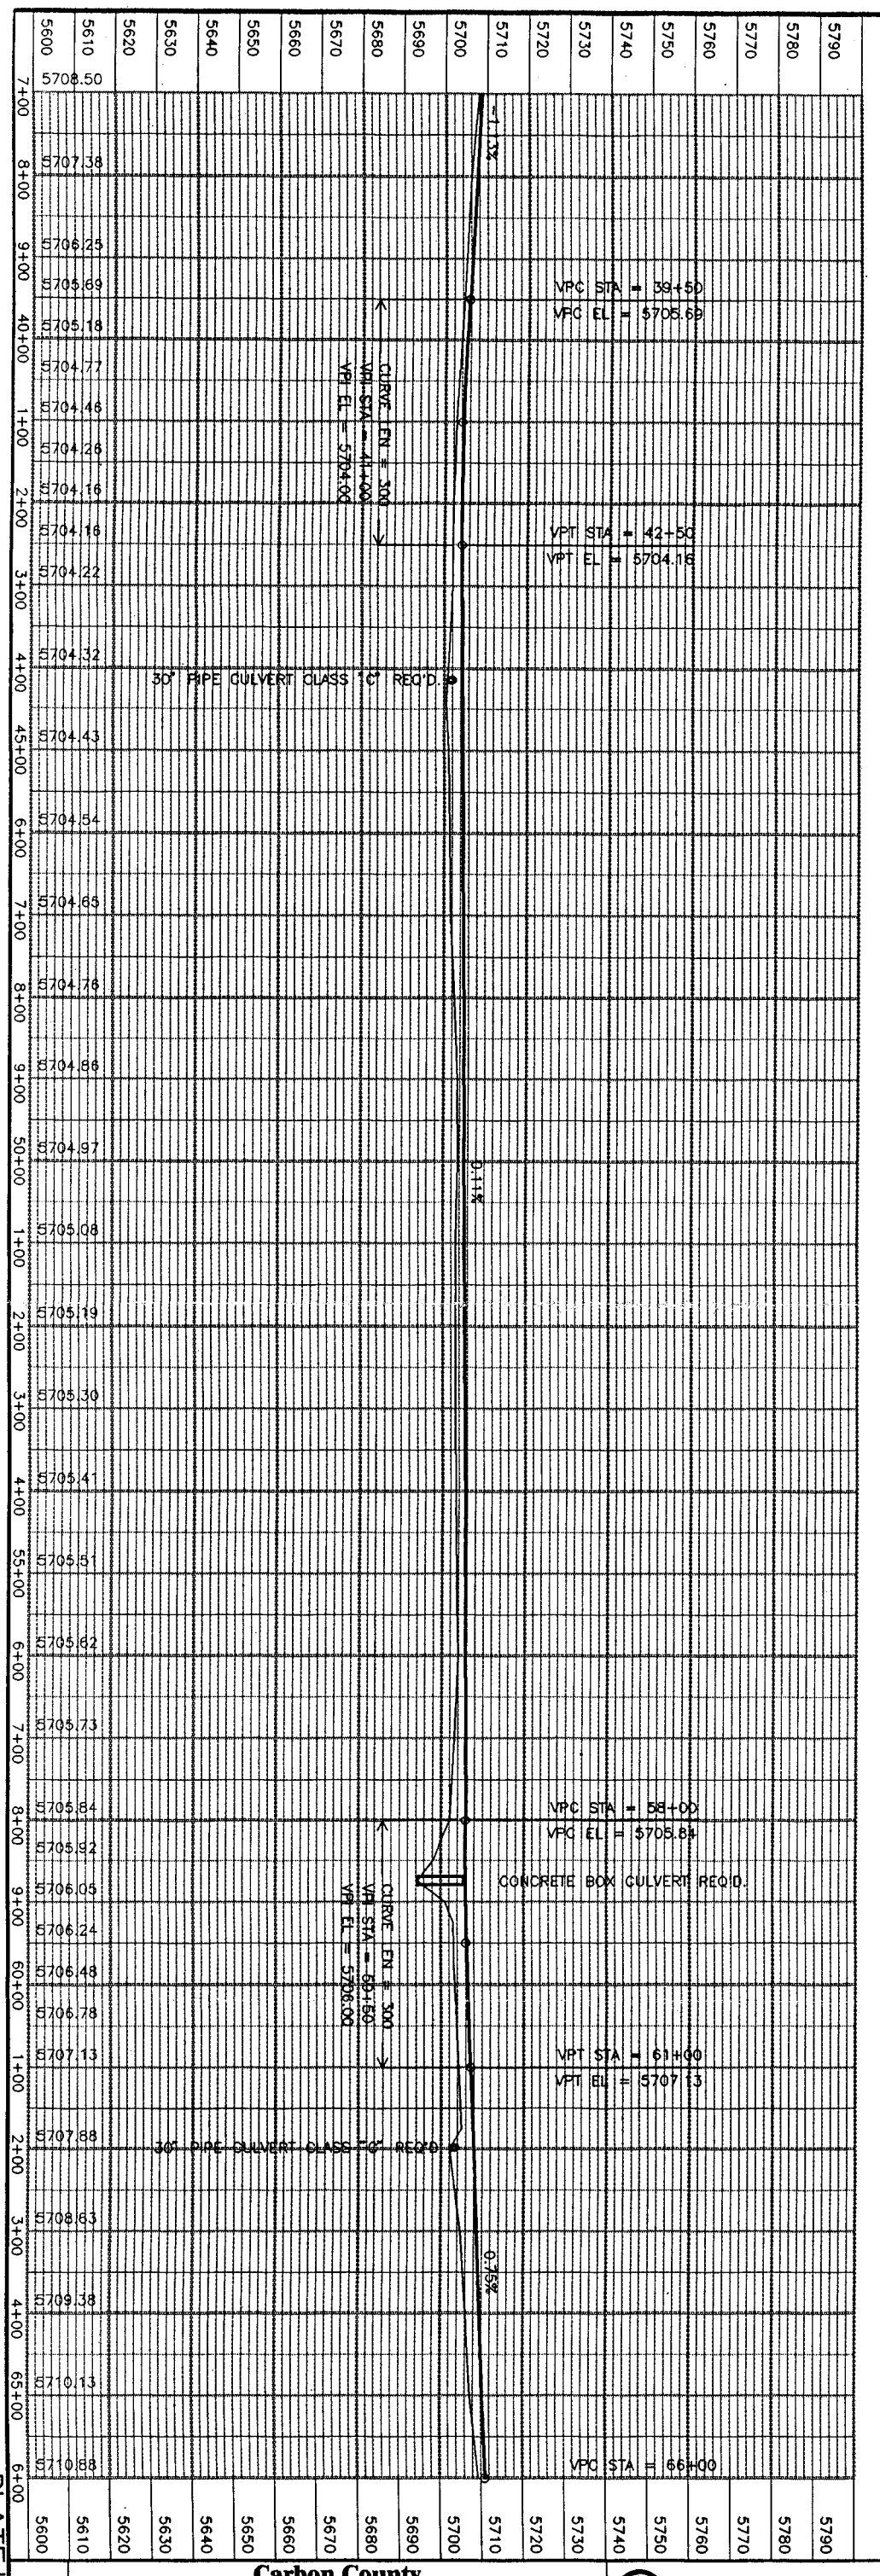

SCALES:
1" =100' HOR
1" =20' VER

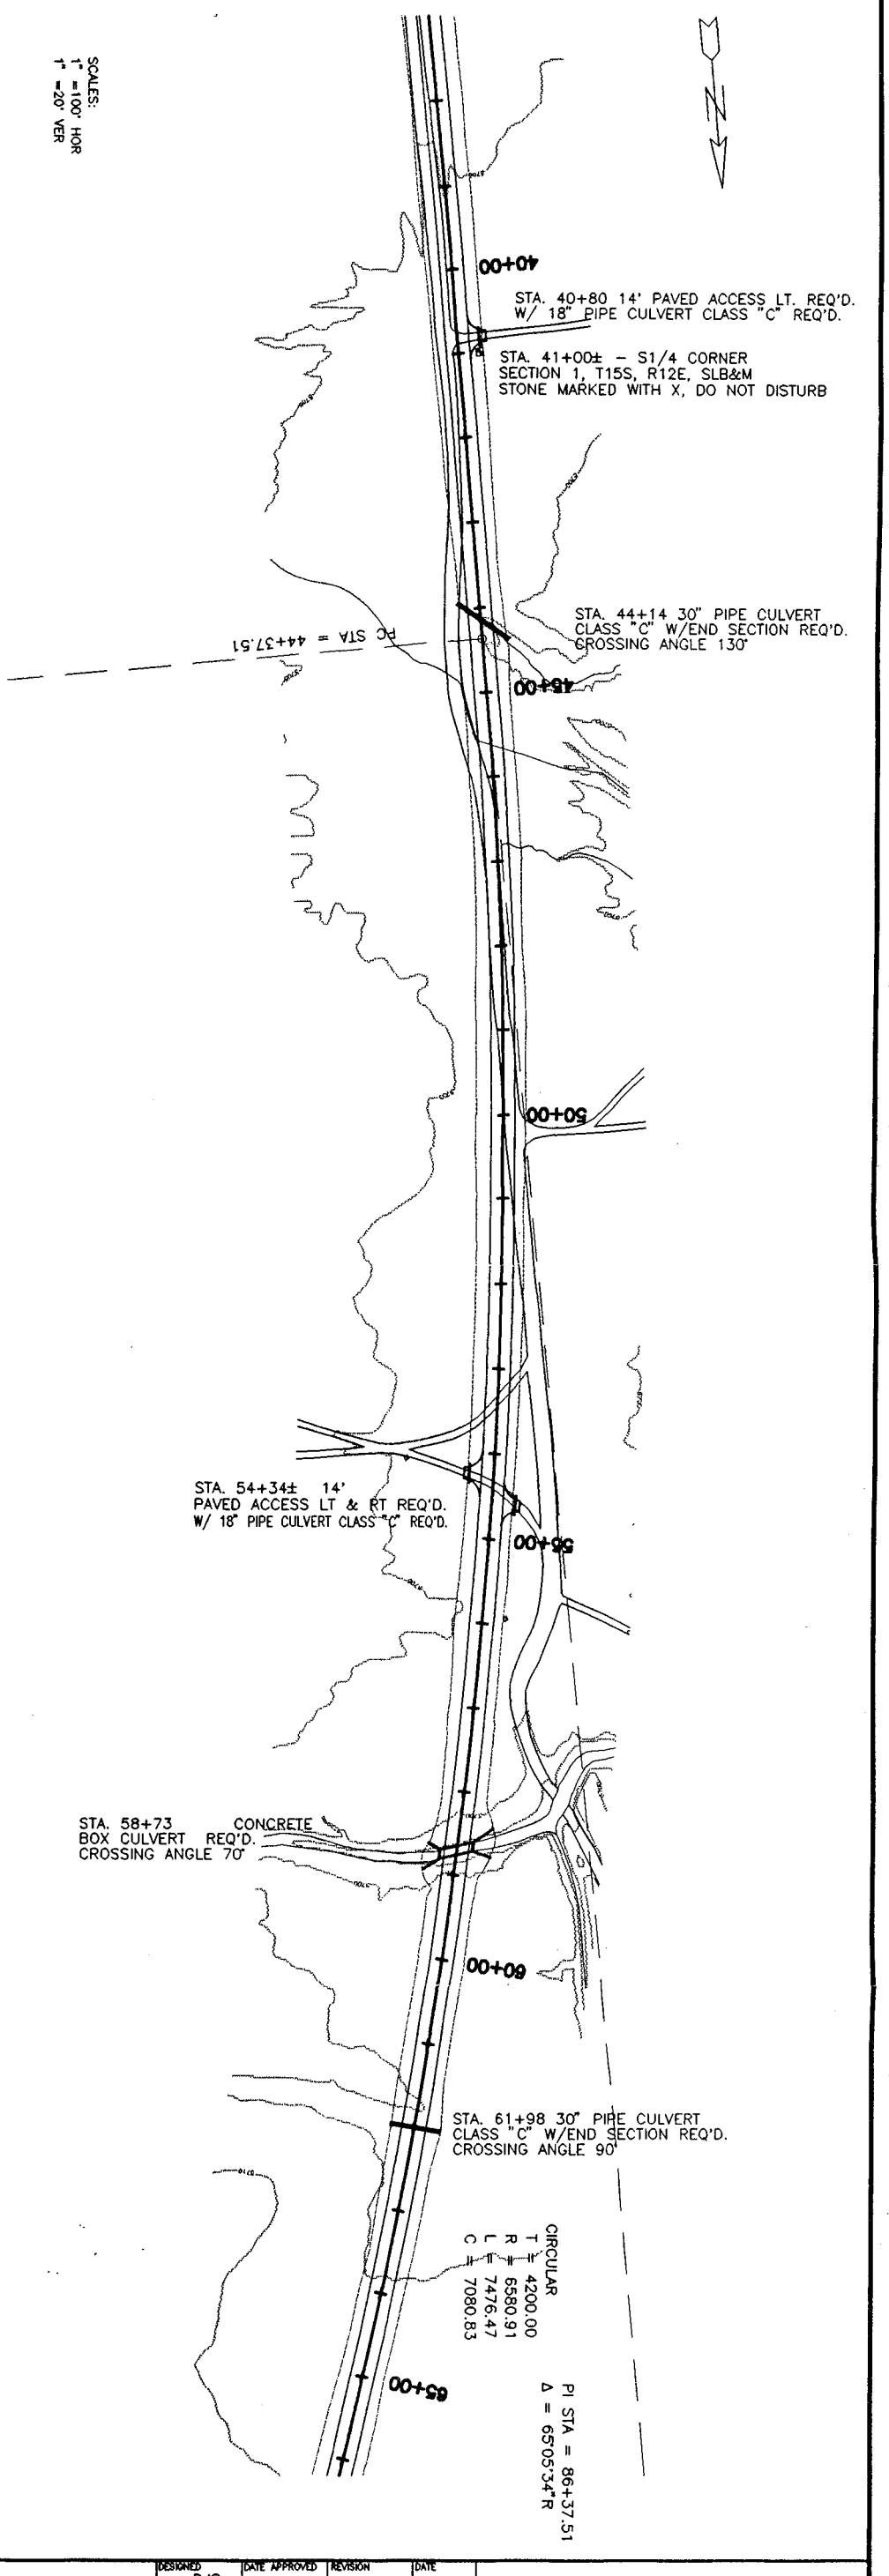

PLATE II-B

SHEET NO.

Carbon County

C Canyon Road

PLAN & PROFILE – STA 37+00 to 66+00

CREAMER & NOBLE ENGINEERS
ST. GEORGE, UTAH

DESIGNED DJS	DATE APPROVED	REVISION	DATE	
CHECKED KRN	PROJECT NO.	REVISION	DATE	
DRAWN LOB	SCALE AS SHOWN	REVISION	DATE	

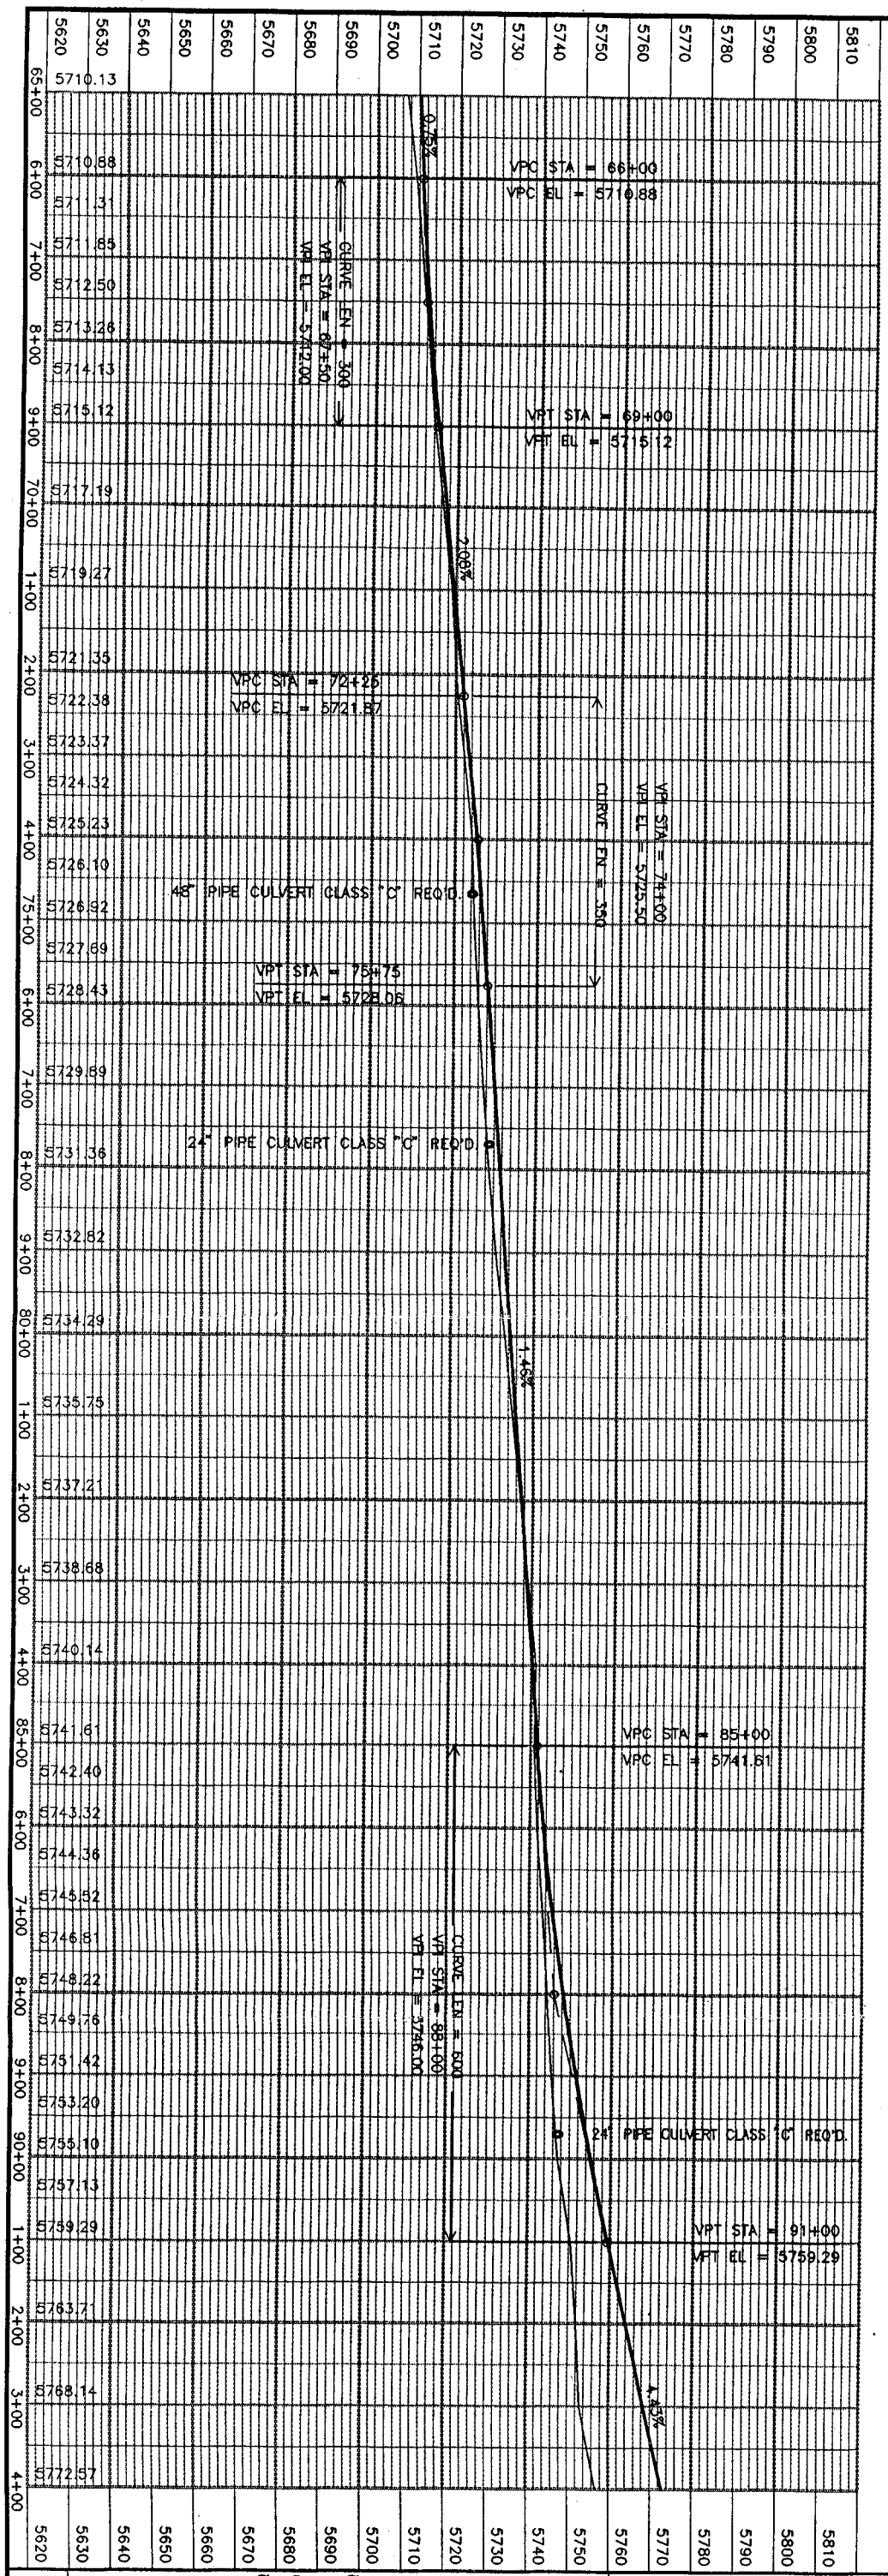

SCALES:
1" =100' HOR
1" =20' VER

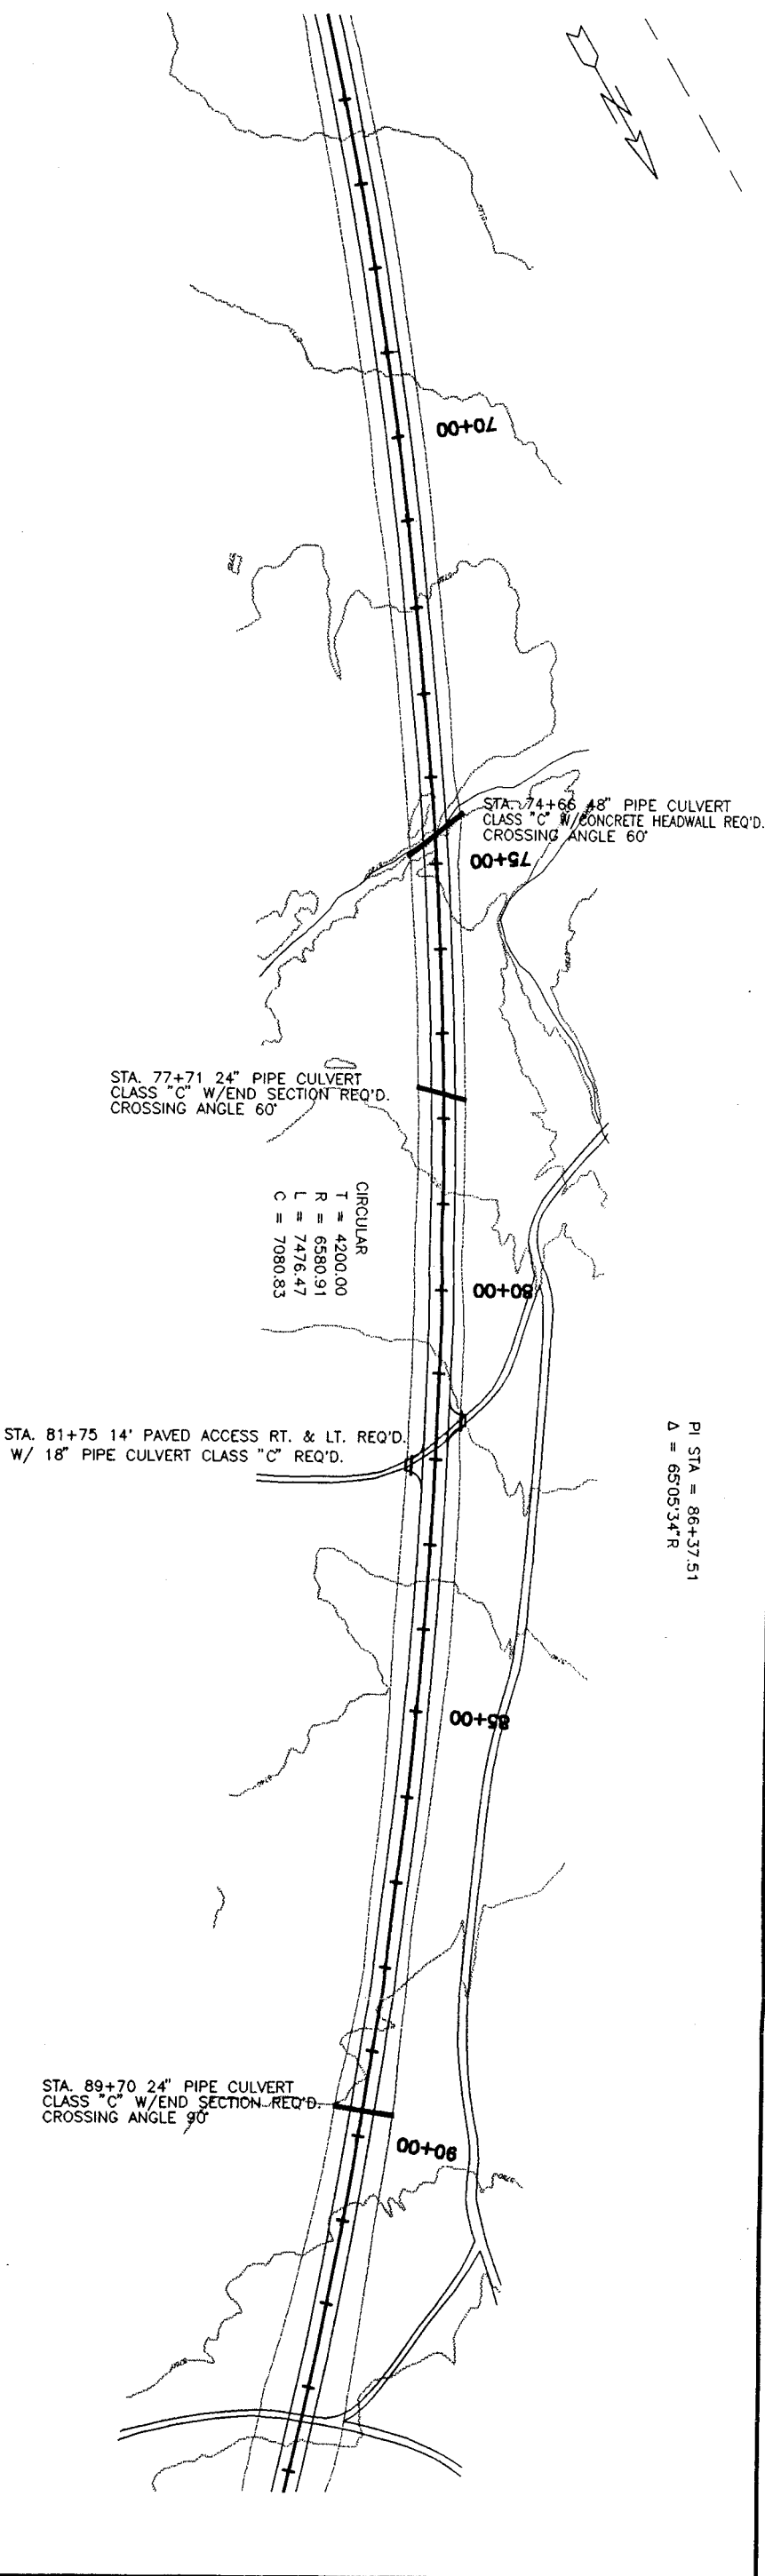

PLATE II-C

SHEET NO.

Carbon County

C Canyon Road

PLAN & PROFILE – STA 65+00 to 94+00

CREAMER & NOBLE ENGINEERS
ST. GEORGE, UTAH

DESIGNED DJS	DATE APPROVED	REVISION	DATE	
CHECKED KRN	PROJECT NO.	REVISION	DATE	
DRAWN LOB	SCALE AS SHOWN	REVISION	DATE	

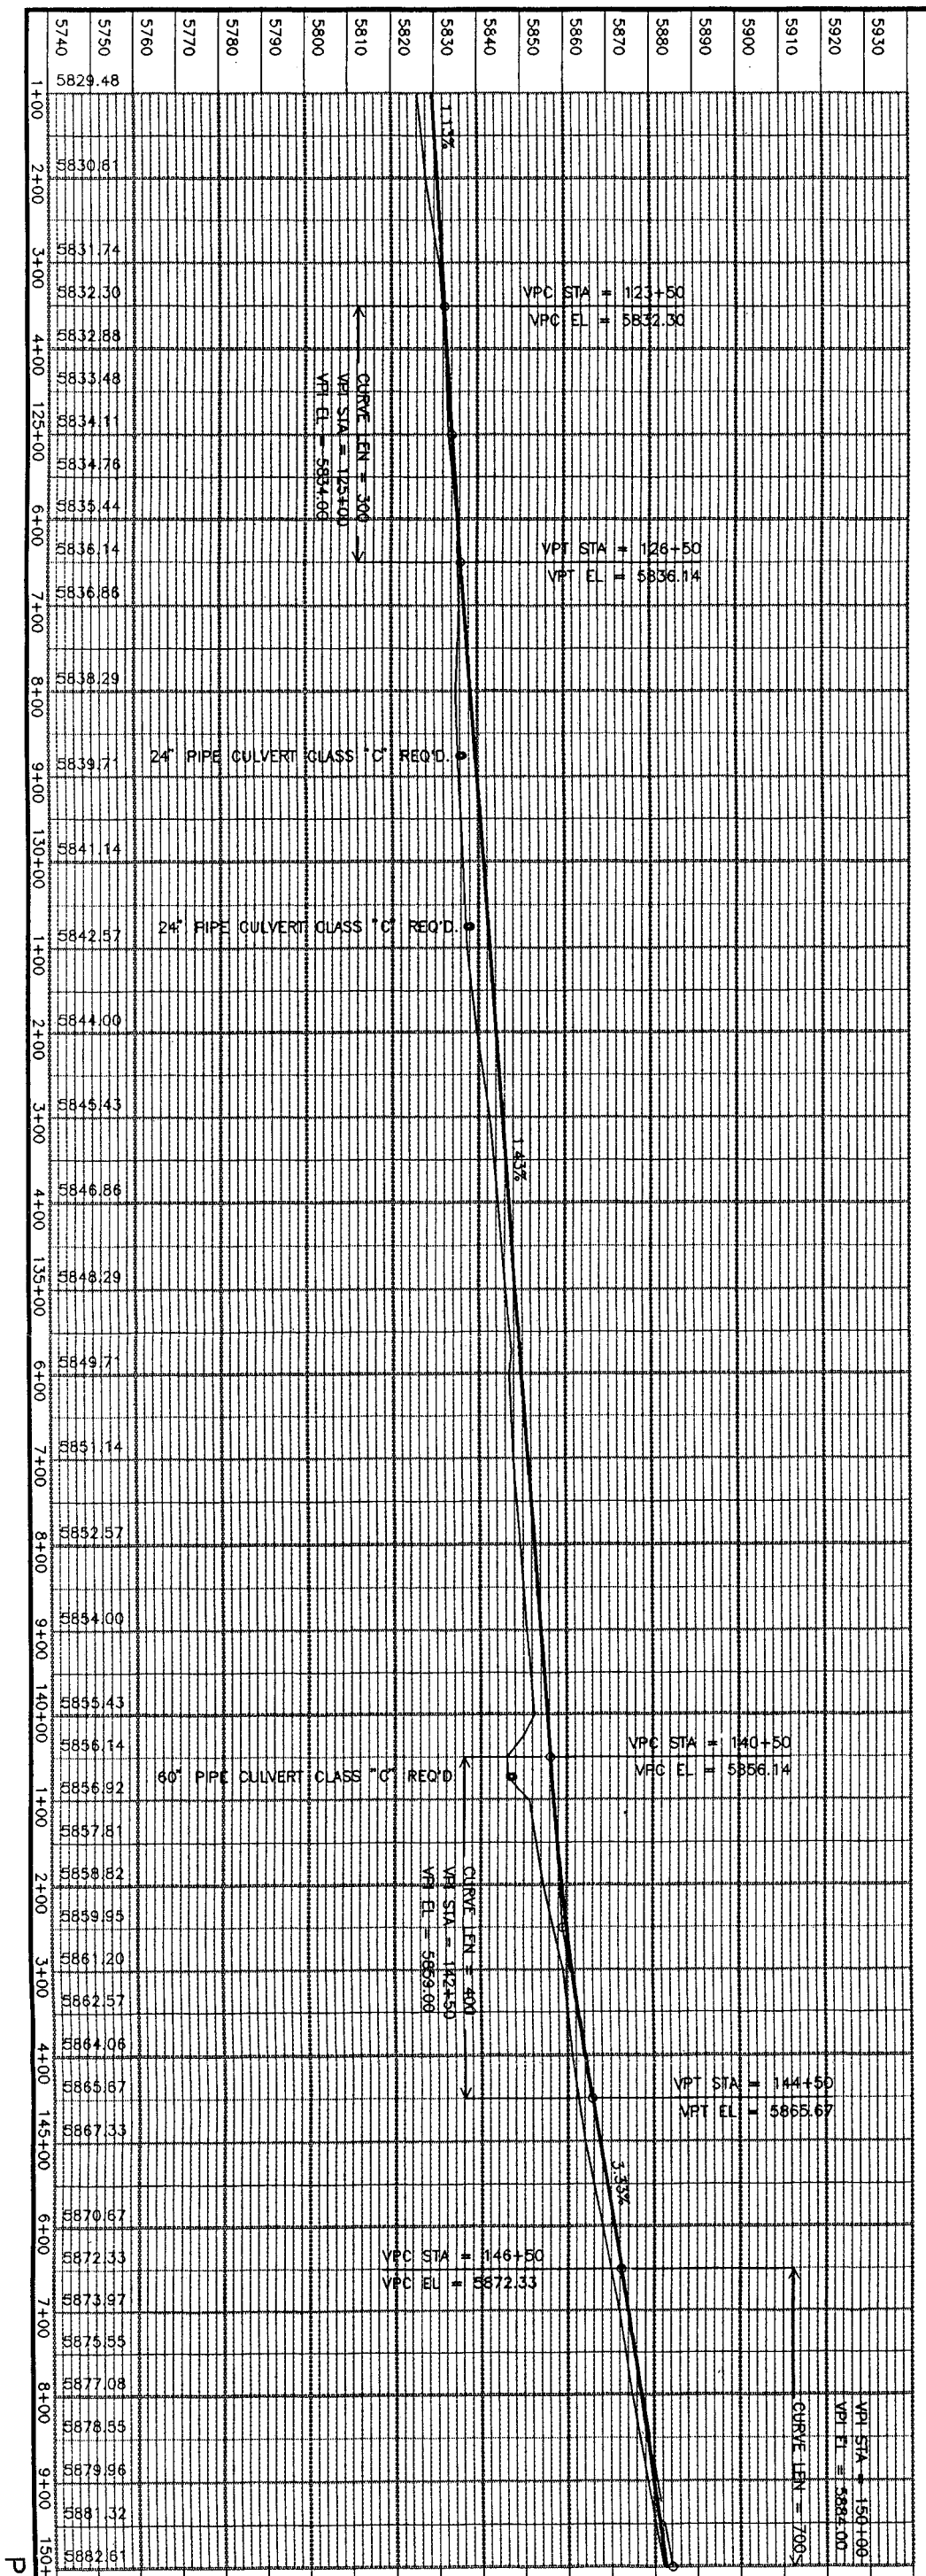

SCALES:
1" = 100' HOR
1" = 20' VER

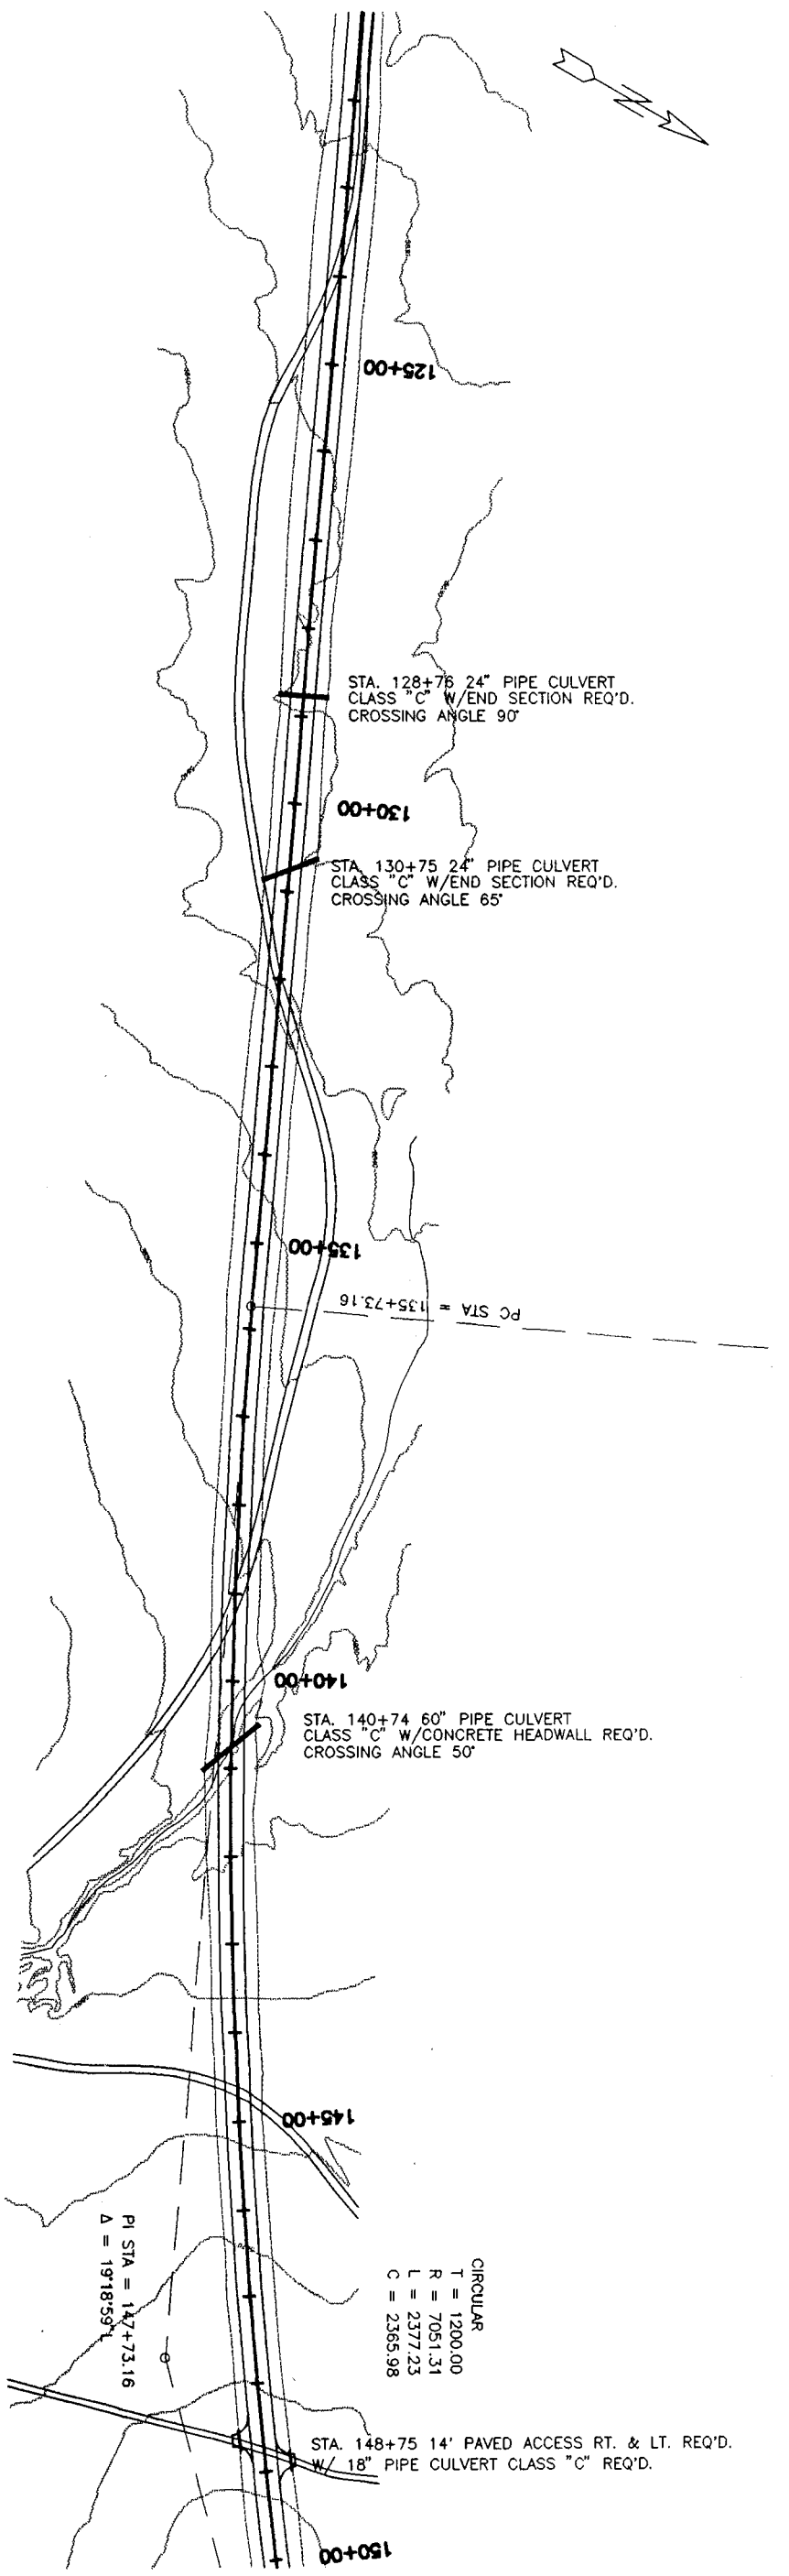

PLATE II-D

SHEET NO.

Carbon County

C Canyon Road

PLAN & PROFILE – STA 121+00 to 150+00

CREAMER & NOBLE ENGINEERS
ST. GEORGE, UTAH

DESIGNED DJS	DATE APPROVED	REVISION	DATE		
CHECKED KRN	PROJECT NO.	REVISION	DATE		
DRAWN LOB	SCALE AS SHOWN	REVISION	DATE		

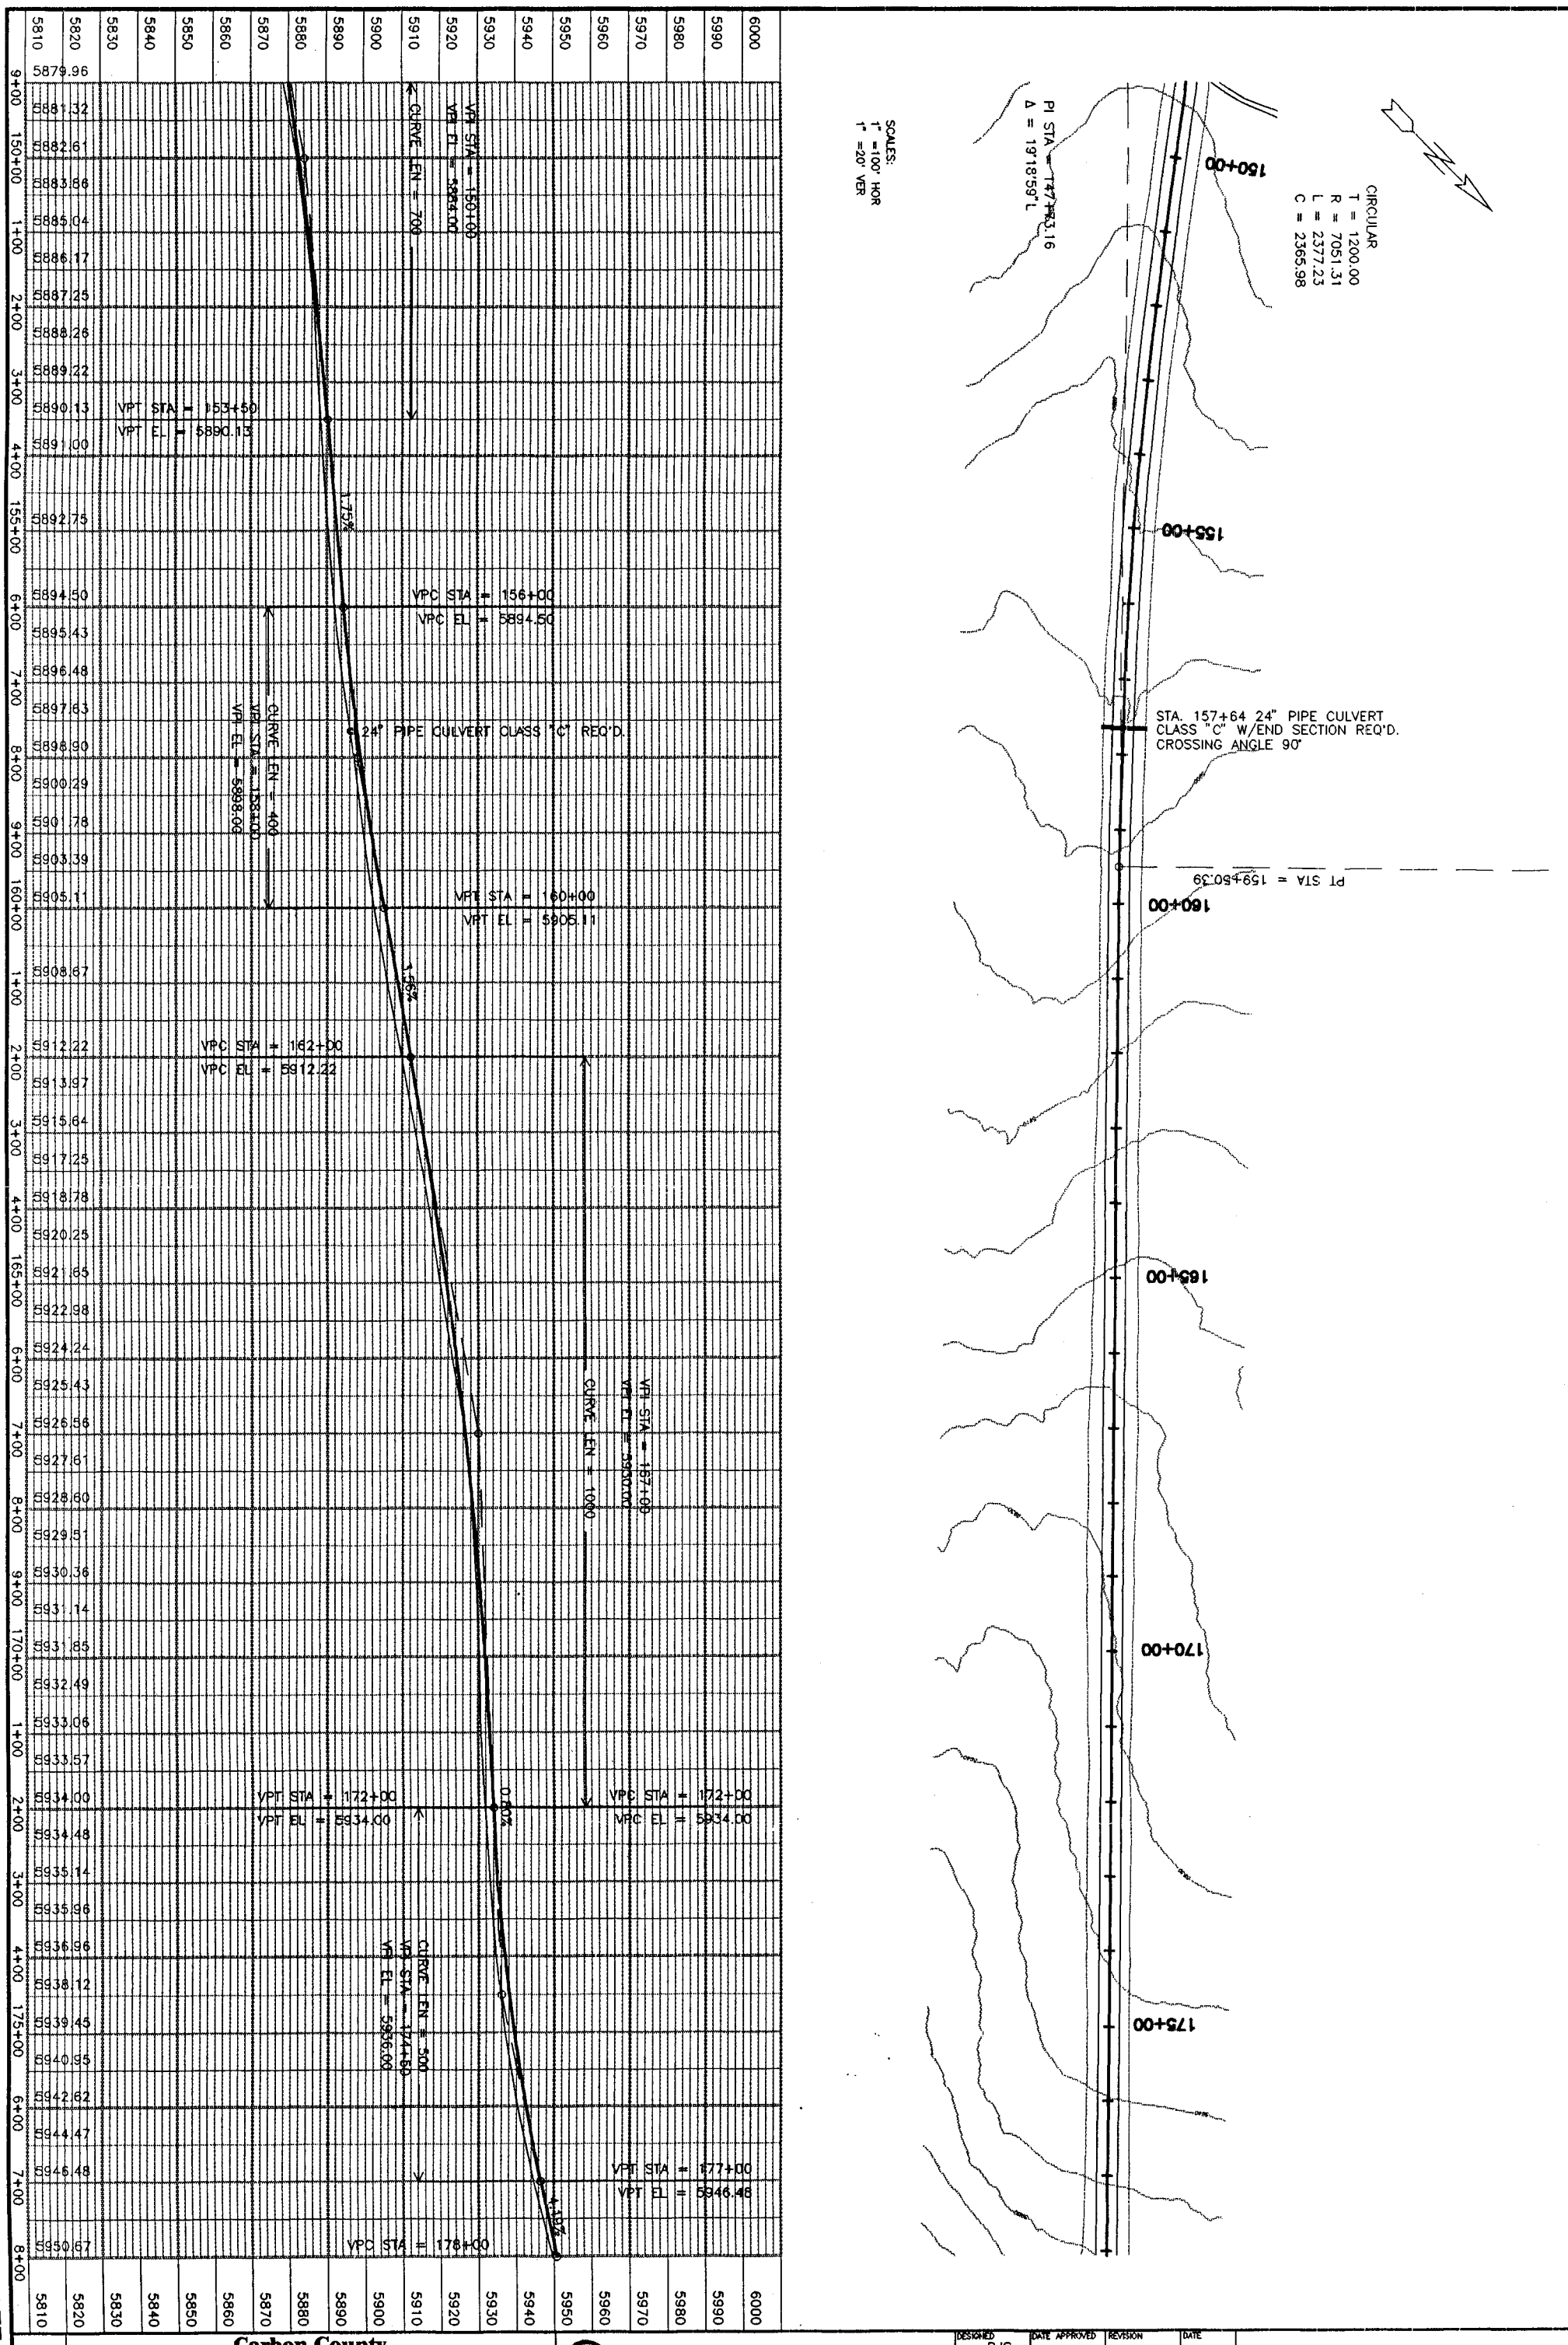

PLATE II-E

Carbon County

C Canyon Road

PLAN & PROFILE – STA 149+00 to 178+00

SHEET NO.

CREAMER & NOBLE ENGINEERS
ST. GEORGE, UTAH

DESIGNED	DATE APPROVED	REVISION	DATE	
DJS				
CHECKED	PROJECT NO.	REVISION	DATE	
KRN				
DRAWN	SCALE	REVISION	DATE	
LOB	AS SHOWN			

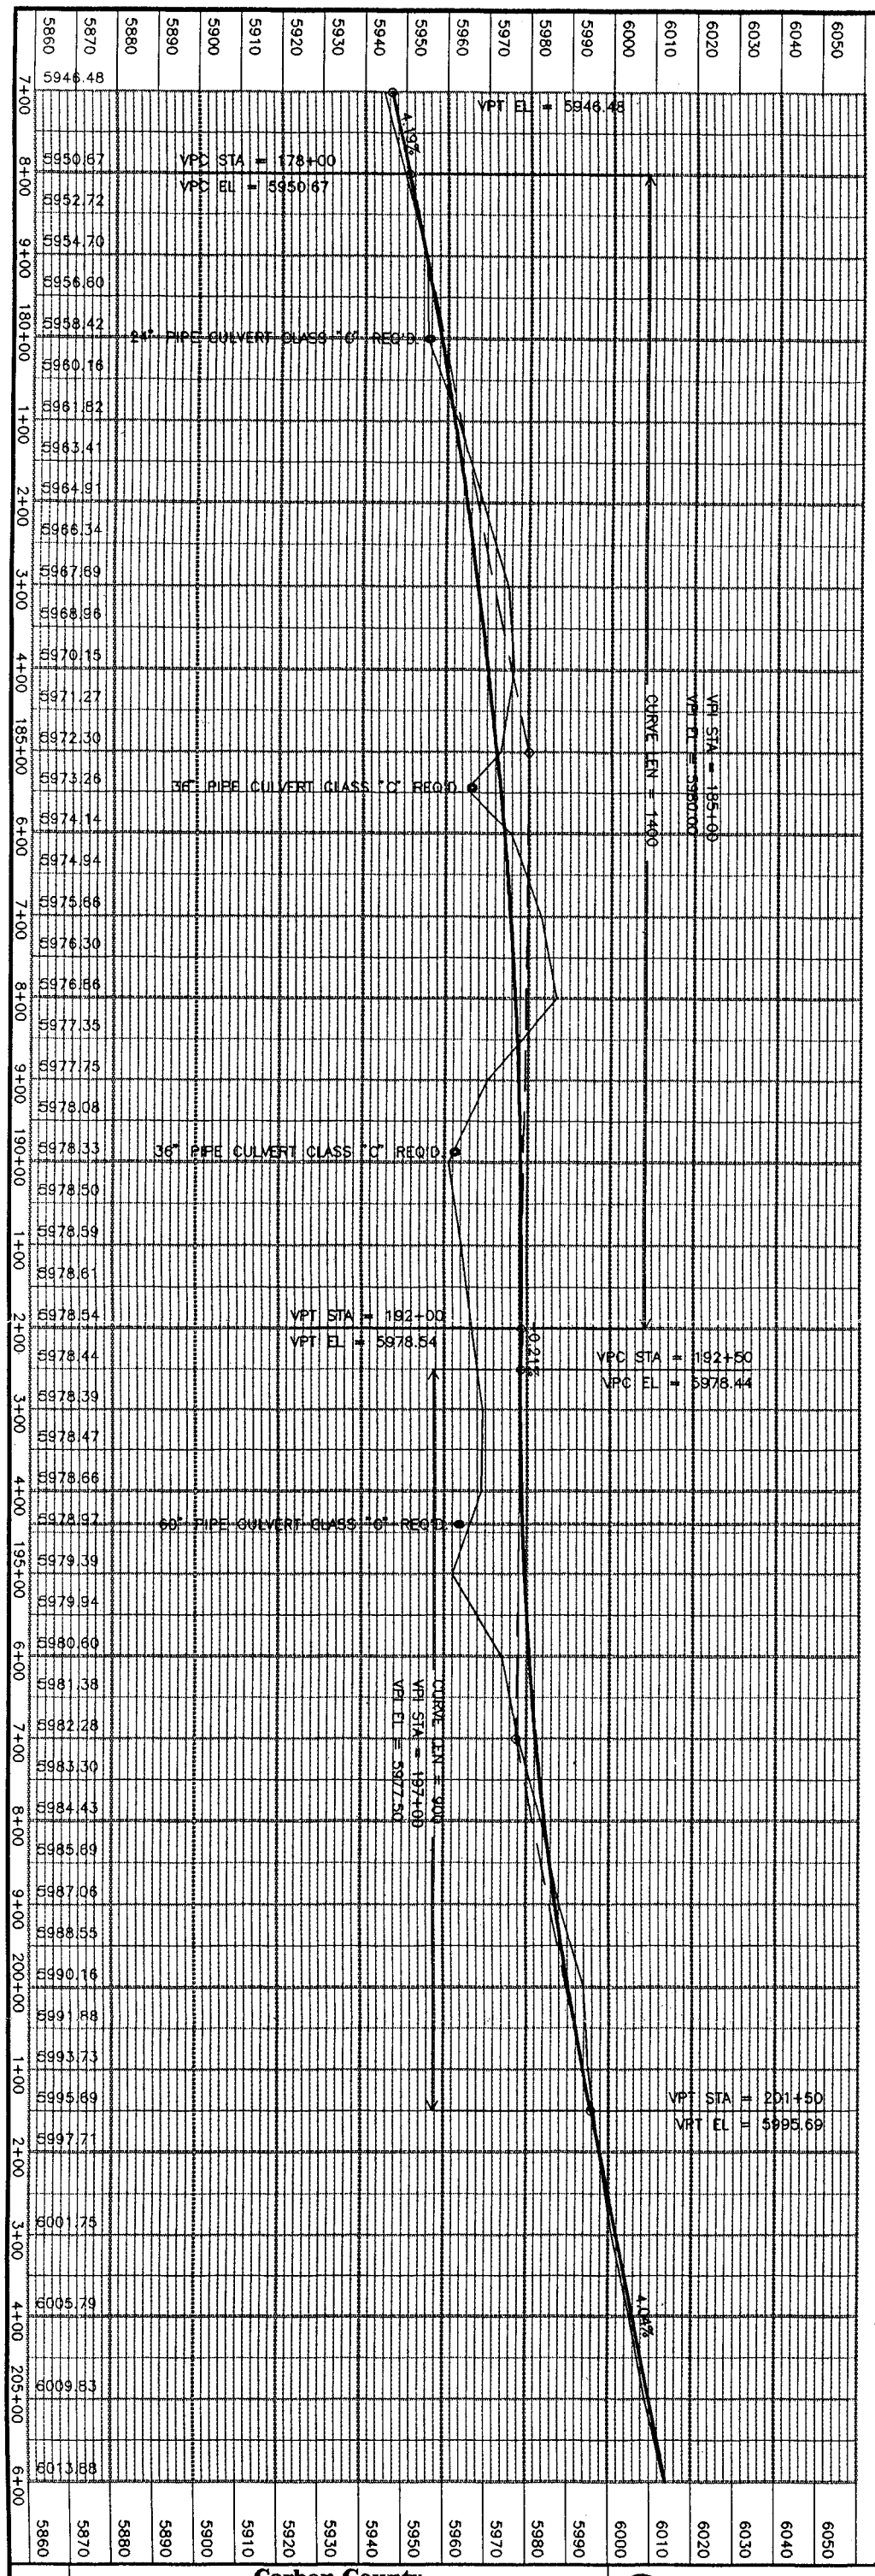

SCALES:
1" =100' HOR
1" =20' VER

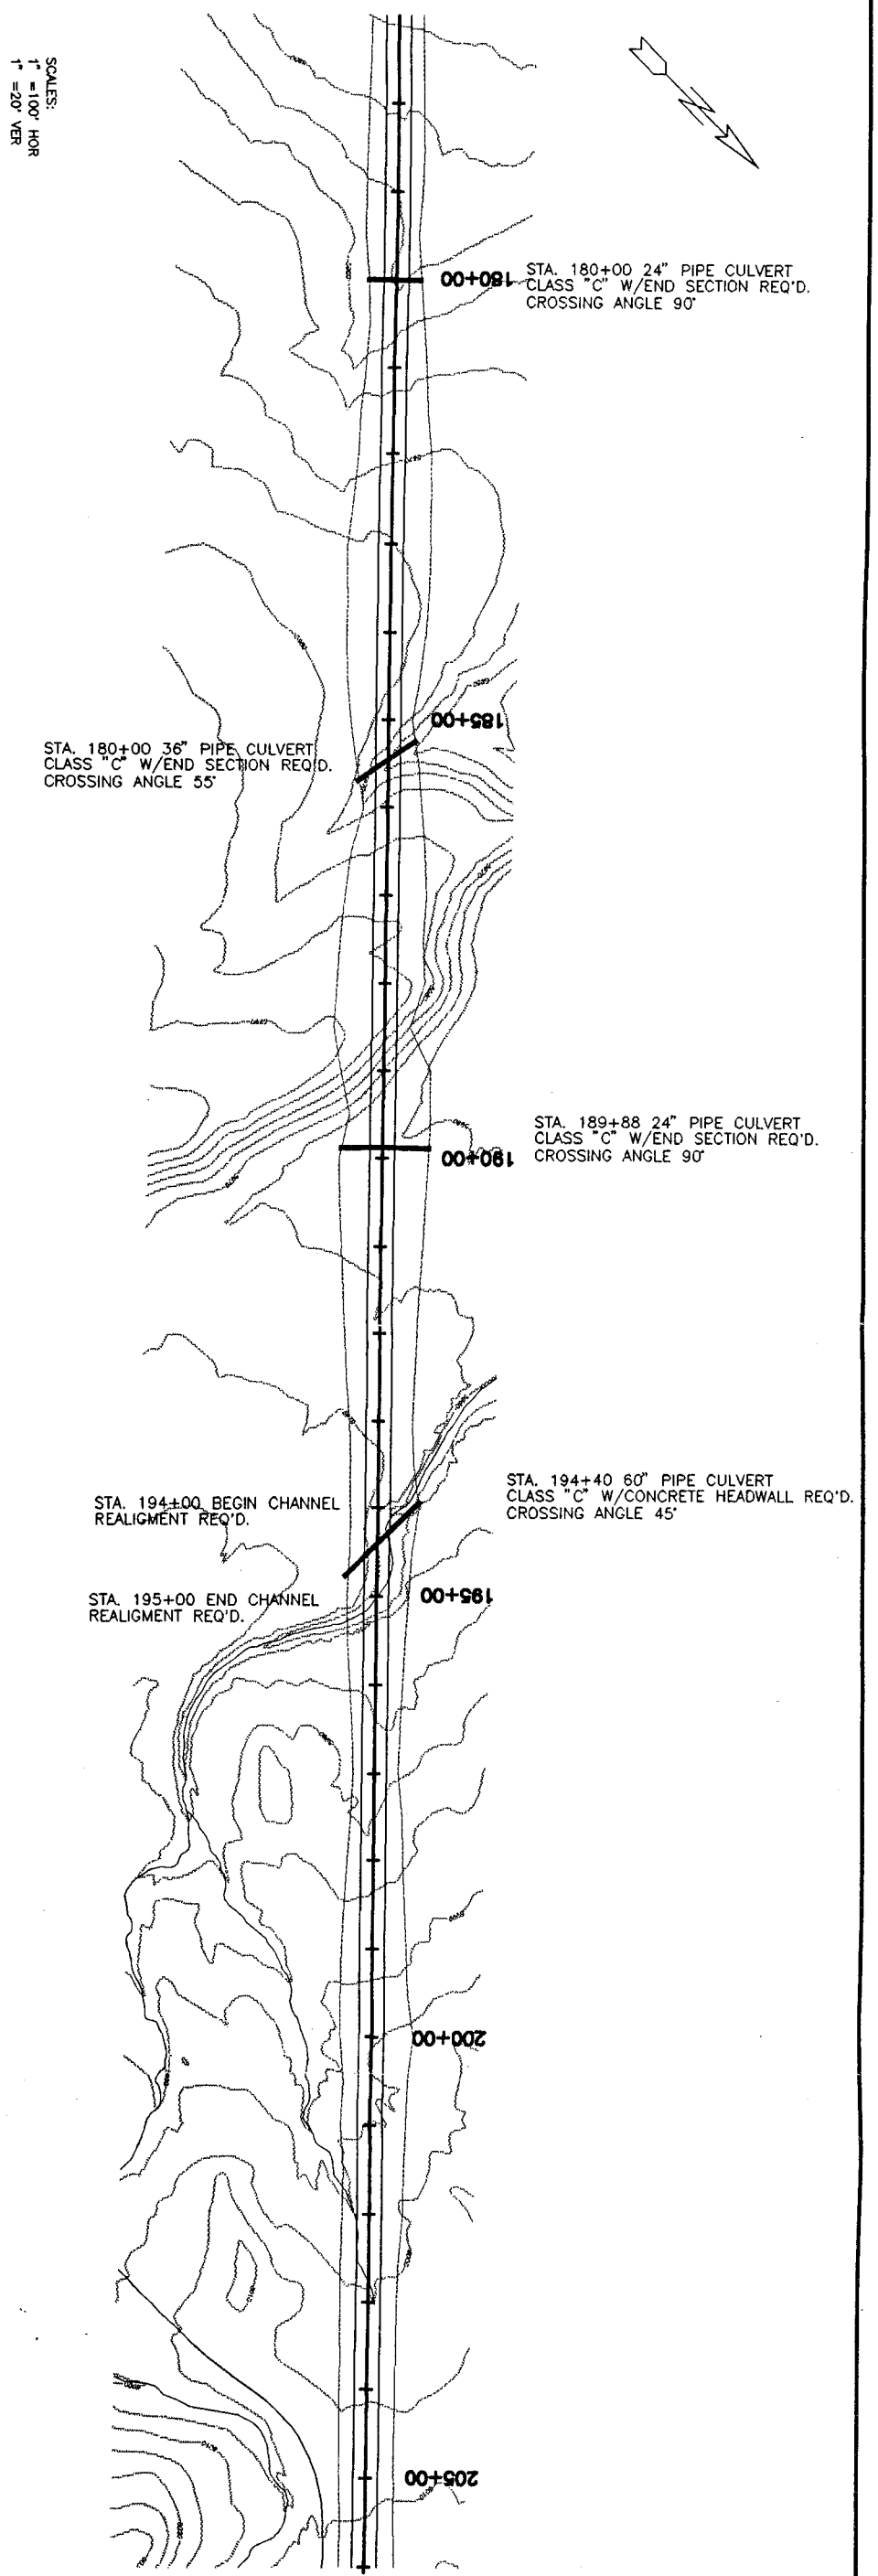

PLATE II-F

SHEET NO.

Carbon County
C Canyon Road

PLAN & PROFILE – STA 177+00 to 206+00

CREAMER & NOBLE ENGINEERS
ST. GEORGE, UTAH

DESIGNED DJS	DATE APPROVED	REVISION	DATE	
CHECKED KRN	PROJECT NO.	REVISION	DATE	
DRAWN LOB	SCALE AS SHOWN	REVISION	DATE	

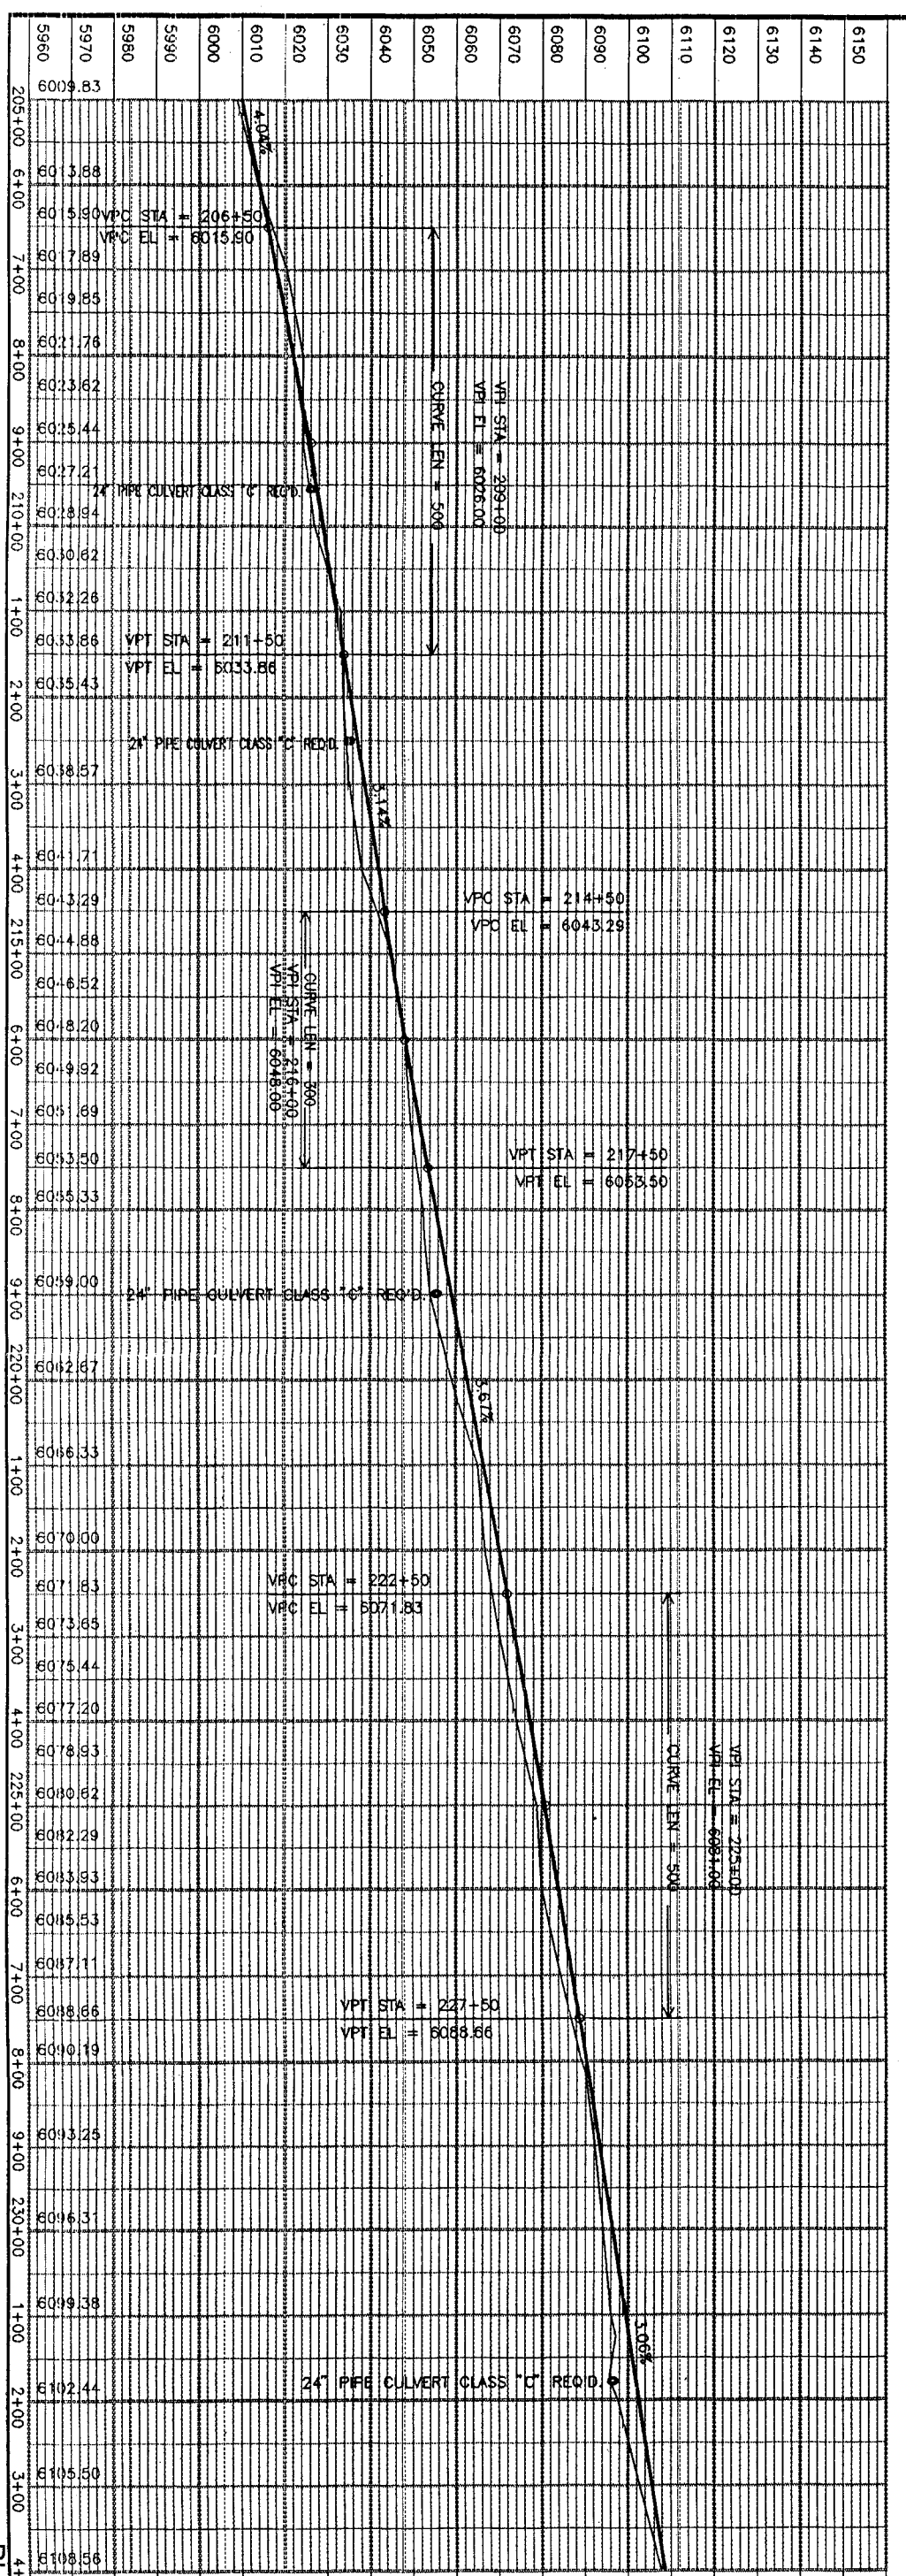

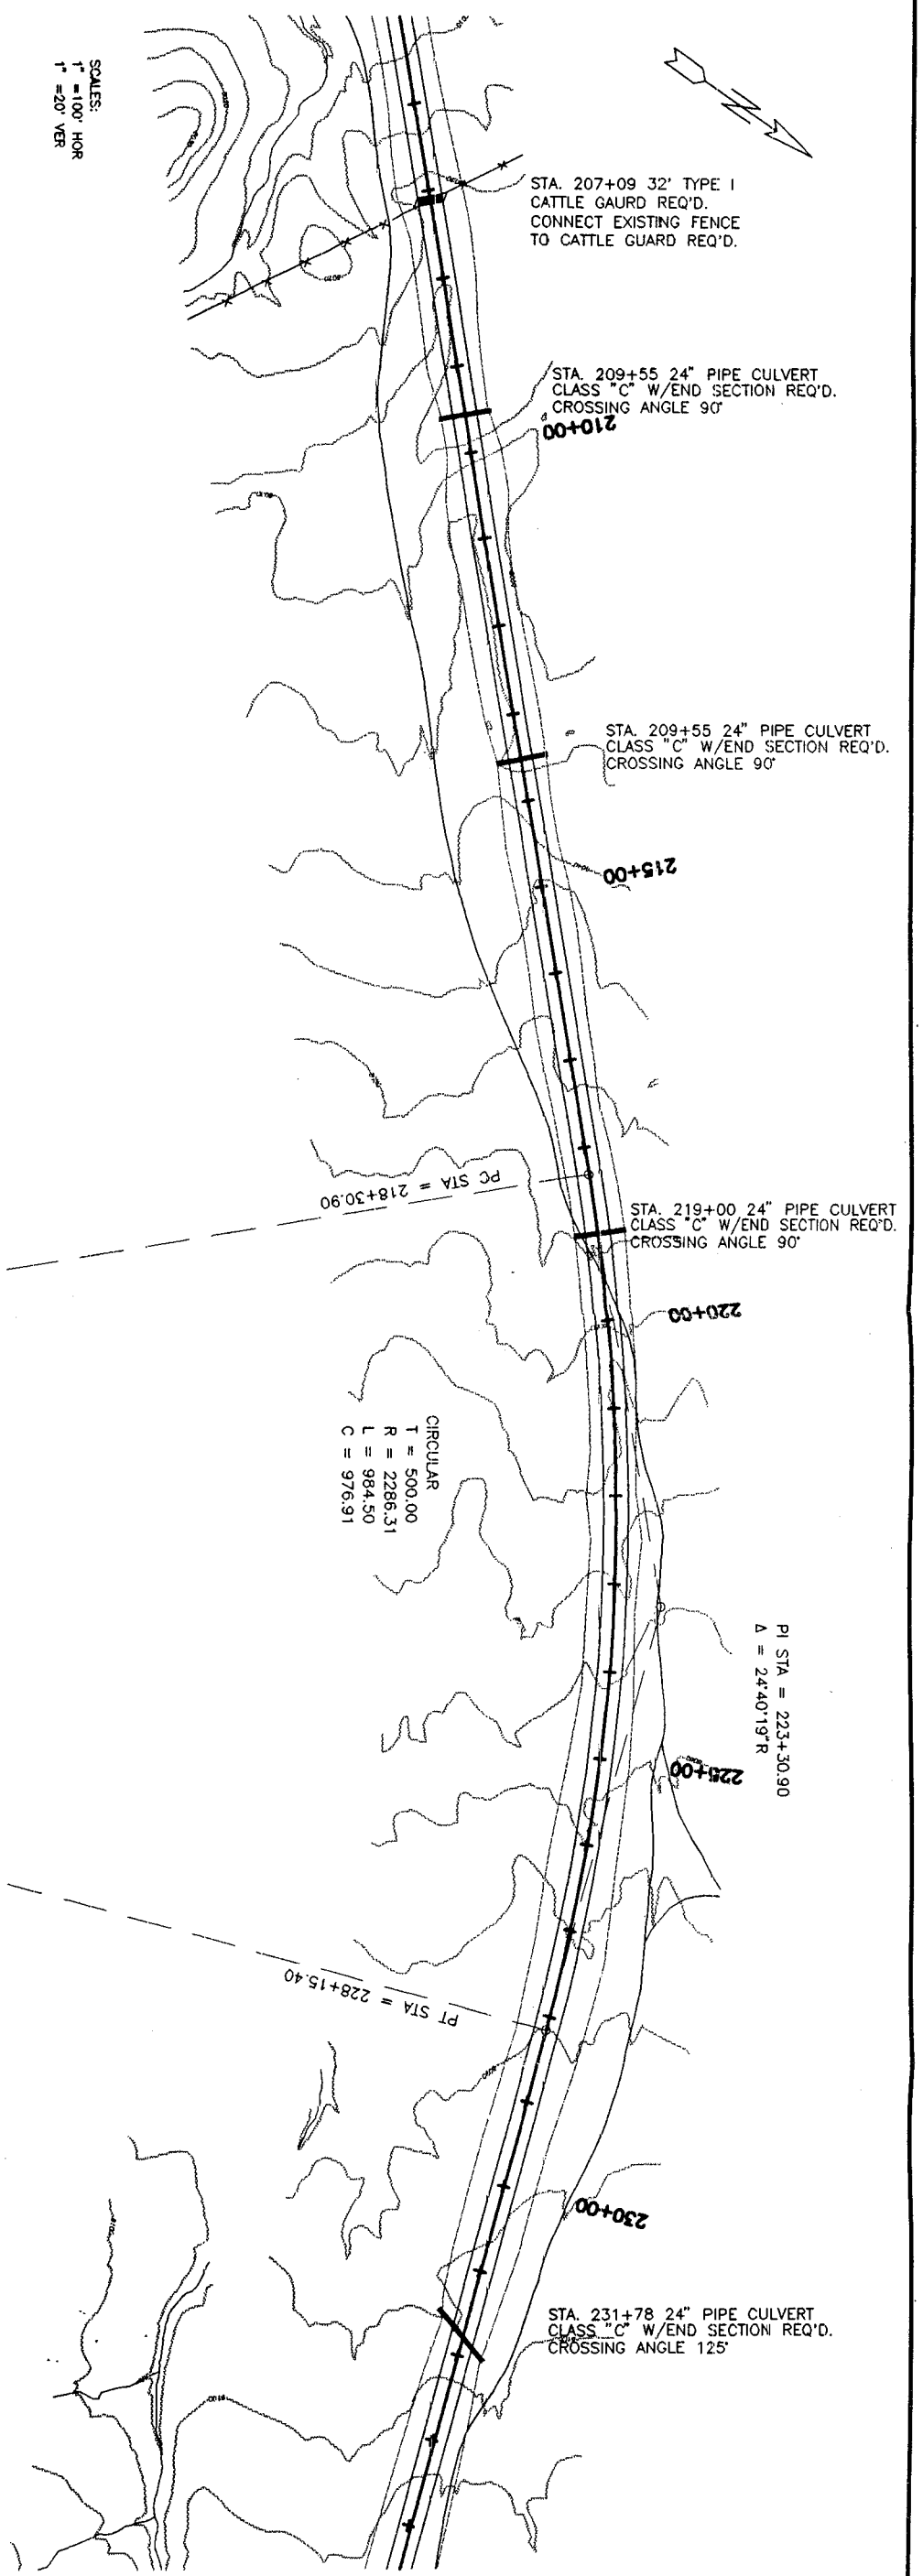

PLATE II-G

Carbon County

C Canyon Road

PLAN & PROFILE – STA 205+00 to 234+00

CREAMER & NOBLE ENGINEERS
ST. GEORGE, UTAH

DESIGNED	DJS	DATE APPROVED		REVISION		DATE	
CHECKED	KRN	PROJECT NO.		REVISION		DATE	
DRAWN	LOB	SCALE	AS SHOWN	REVISION		DATE	

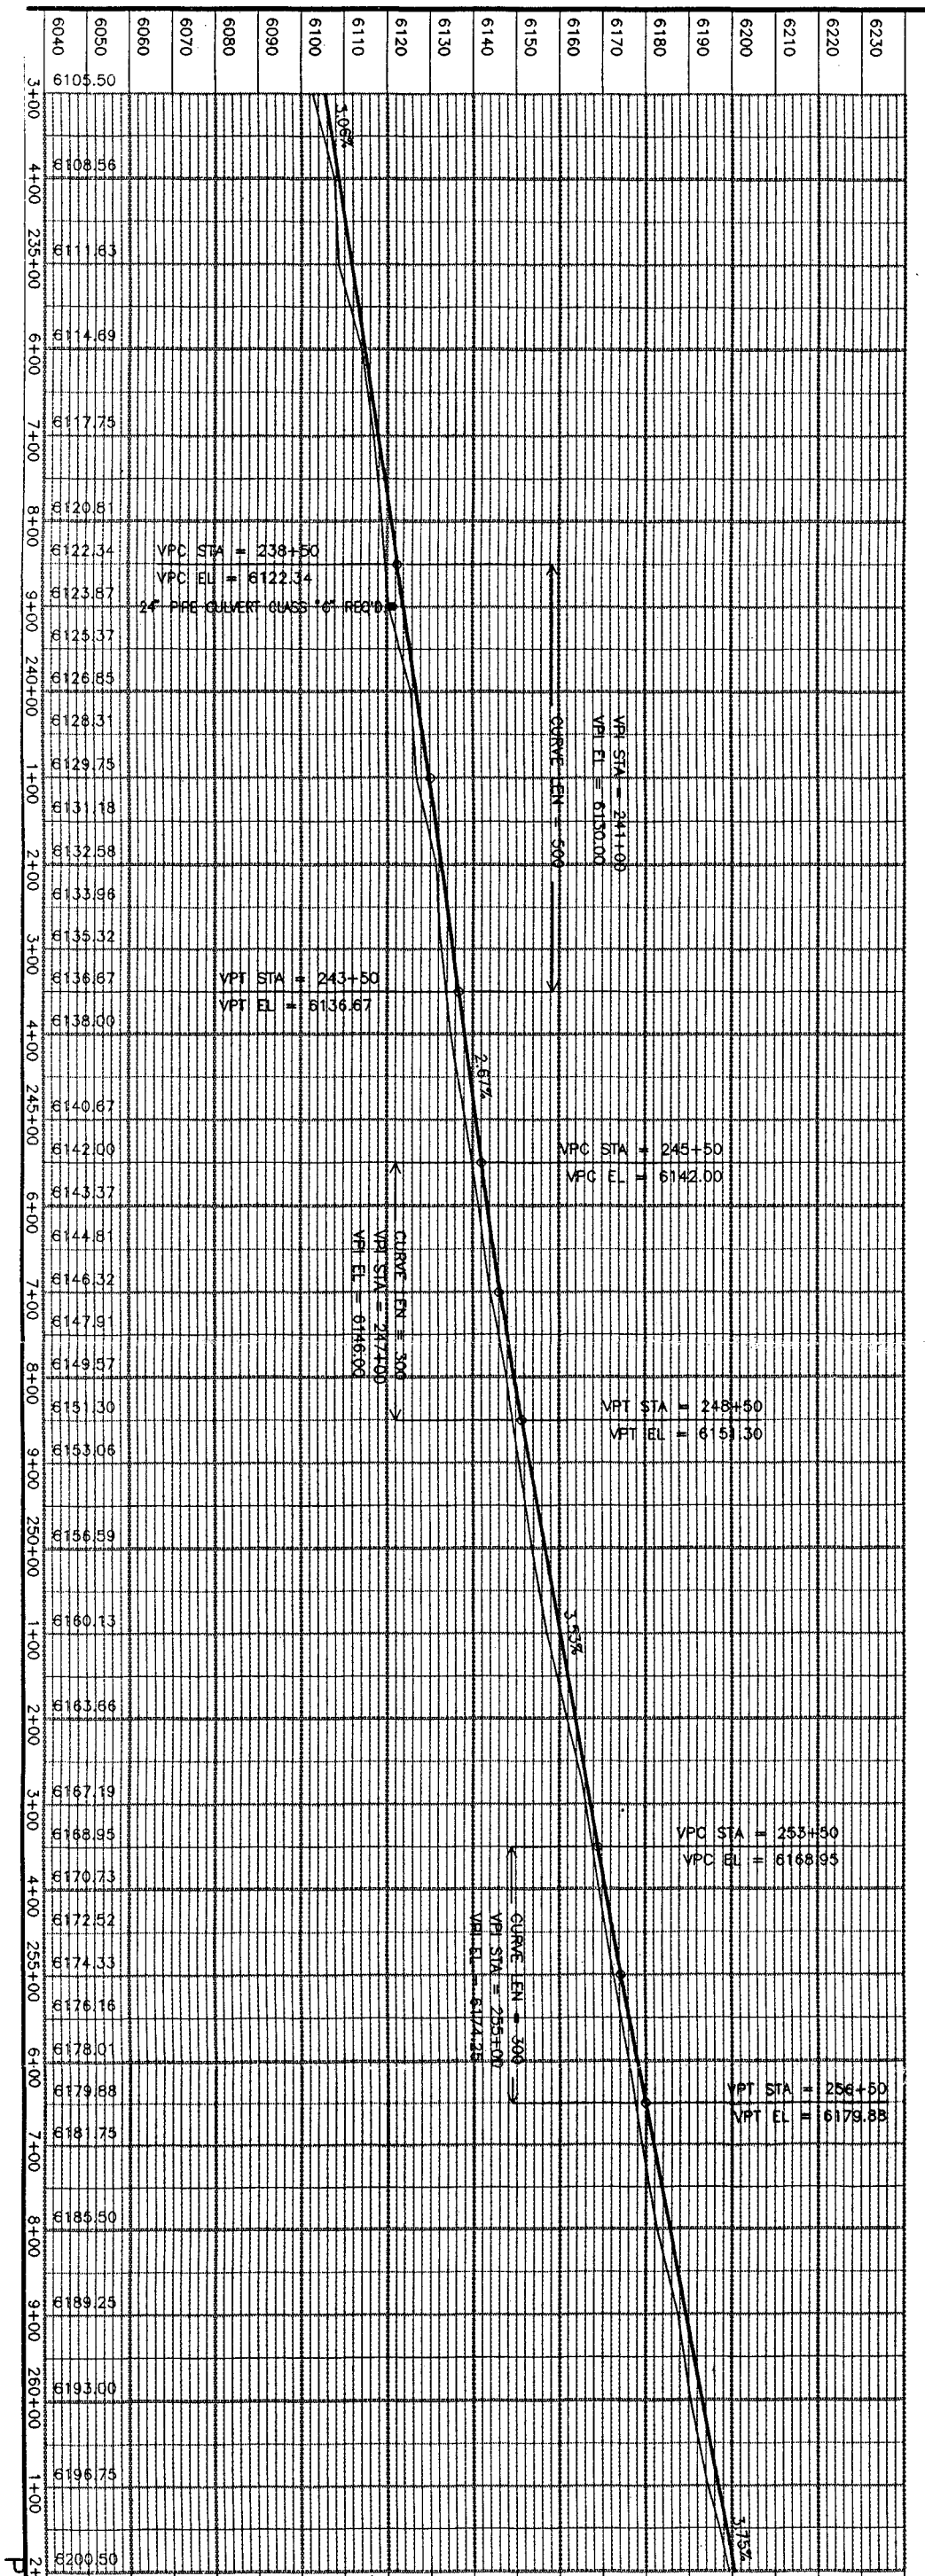

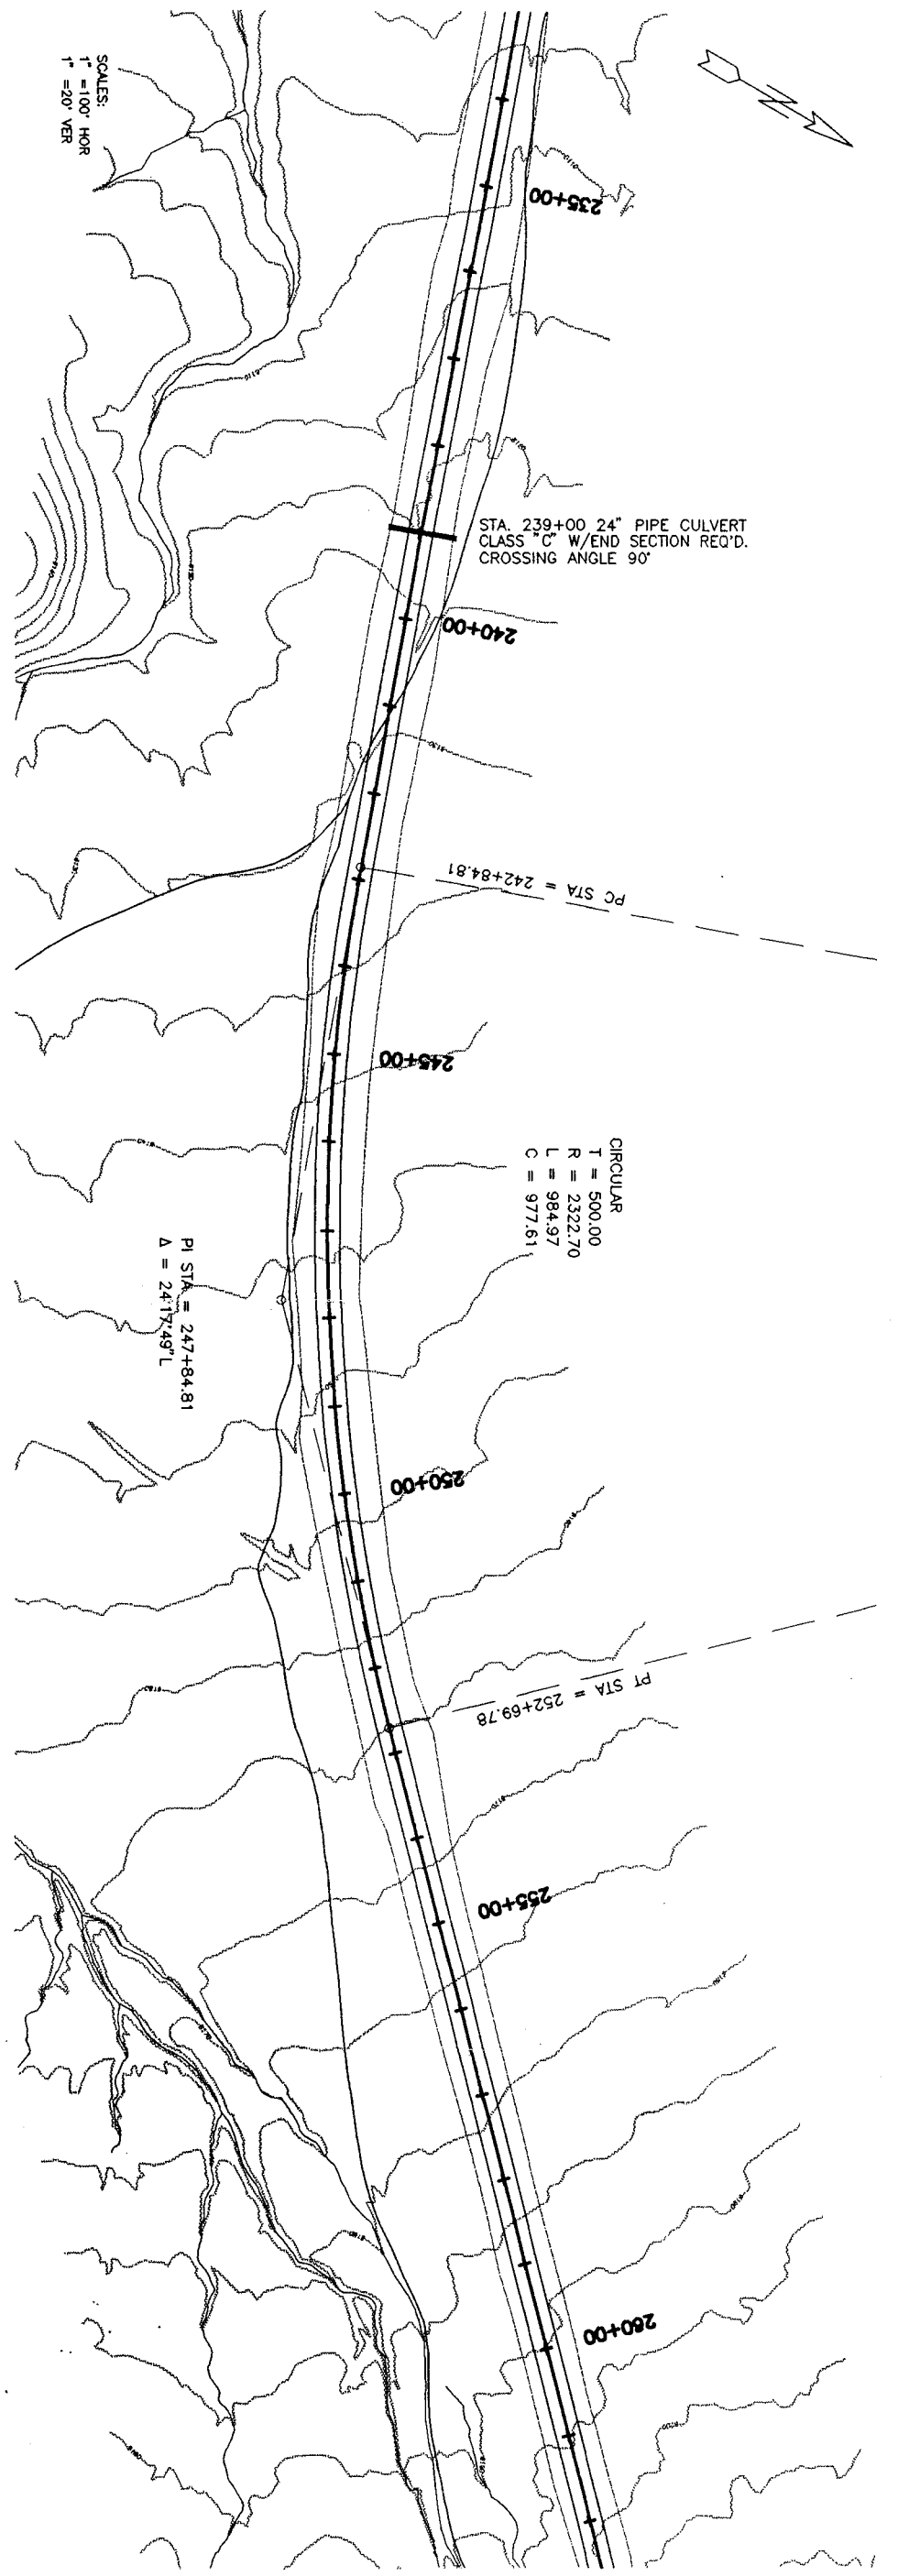

PLATE II-H

Carbon County

C Canyon Road

PLAN & PROFILE – STA 233+00 to 262+00

SHEET NO.

CREAMER & NOBLE ENGINEERS
ST. GEORGE, UTAH

DESIGNED DJS	DATE APPROVED	REVISION	DATE	
CHECKED KRN	PROJECT NO.	REVISION	DATE	
DRAWN LOB	SCALE AS SHOWN	REVISION	DATE	

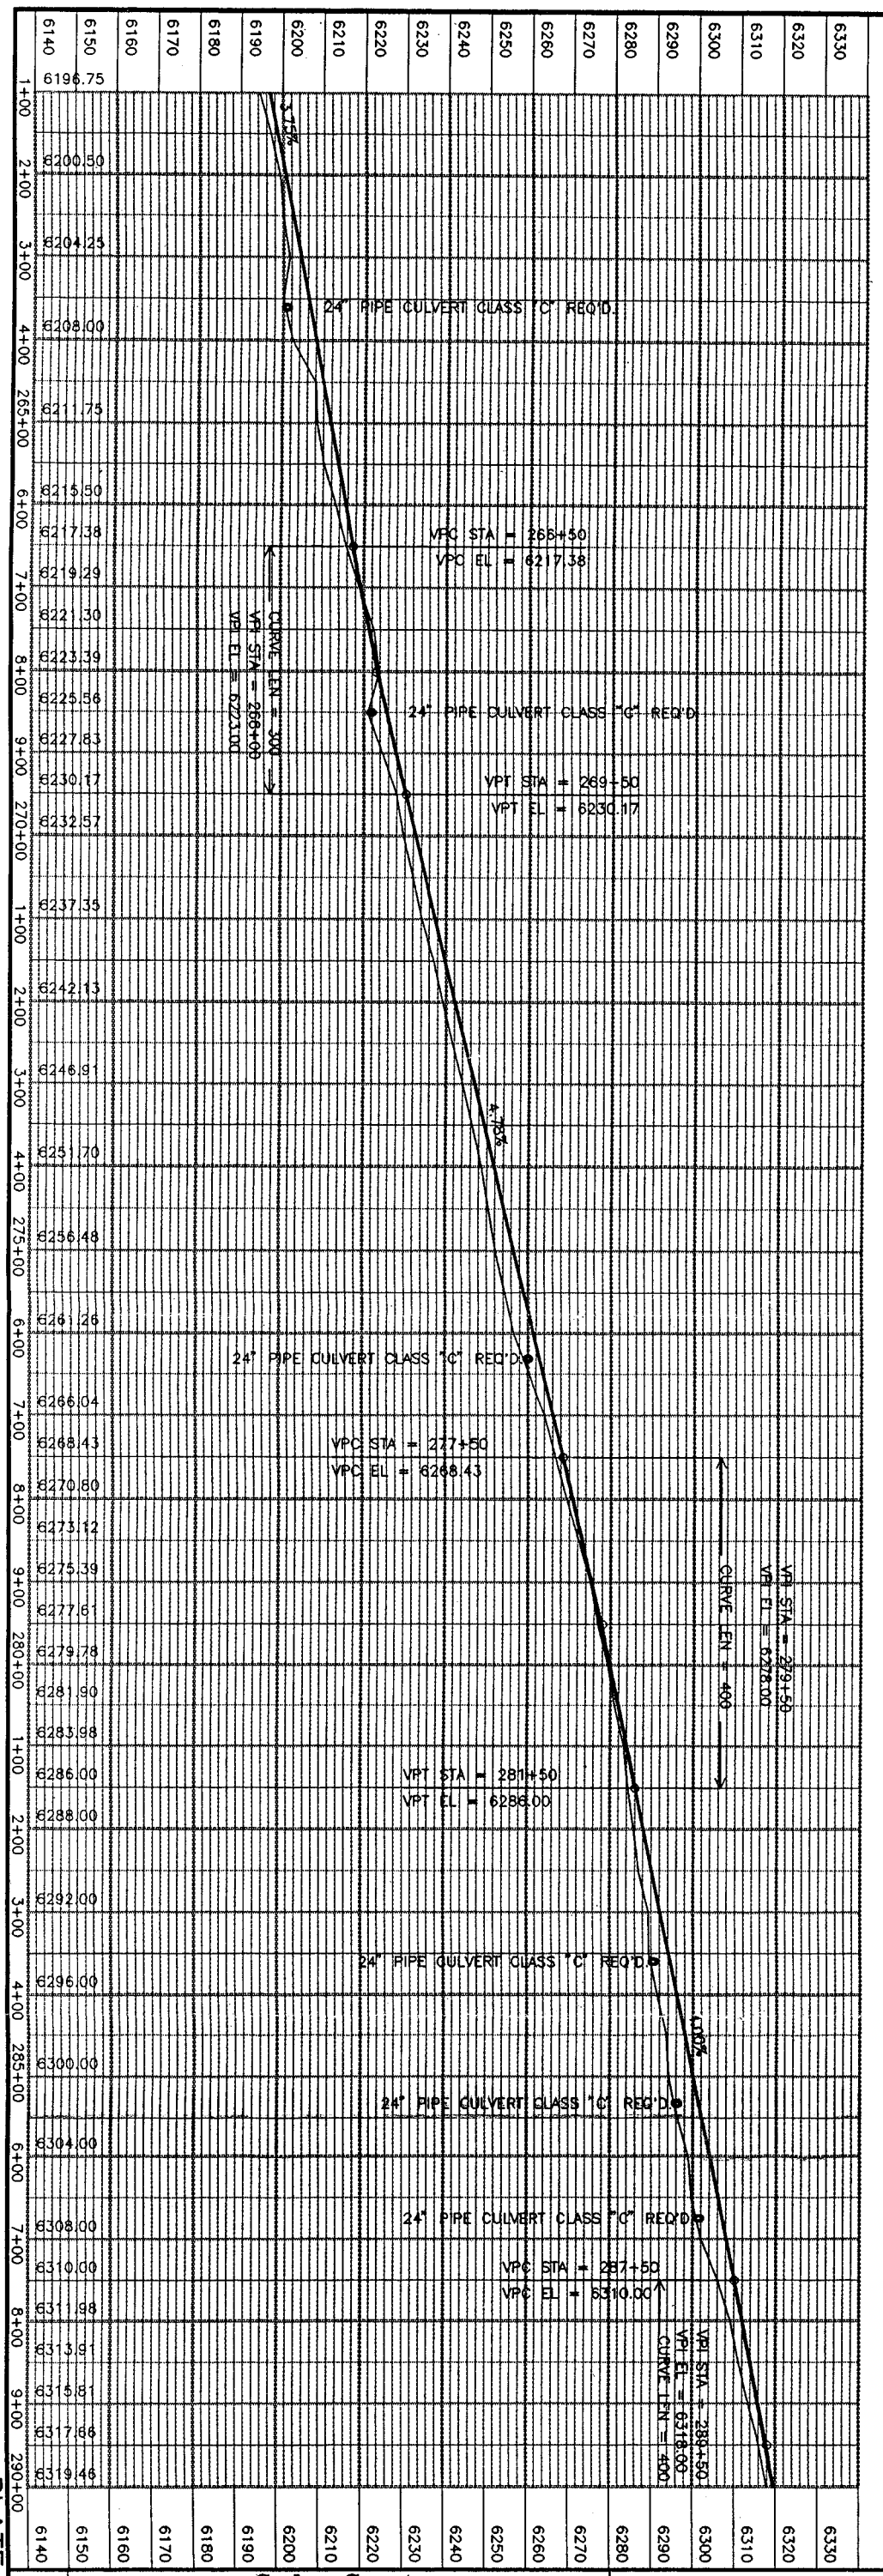

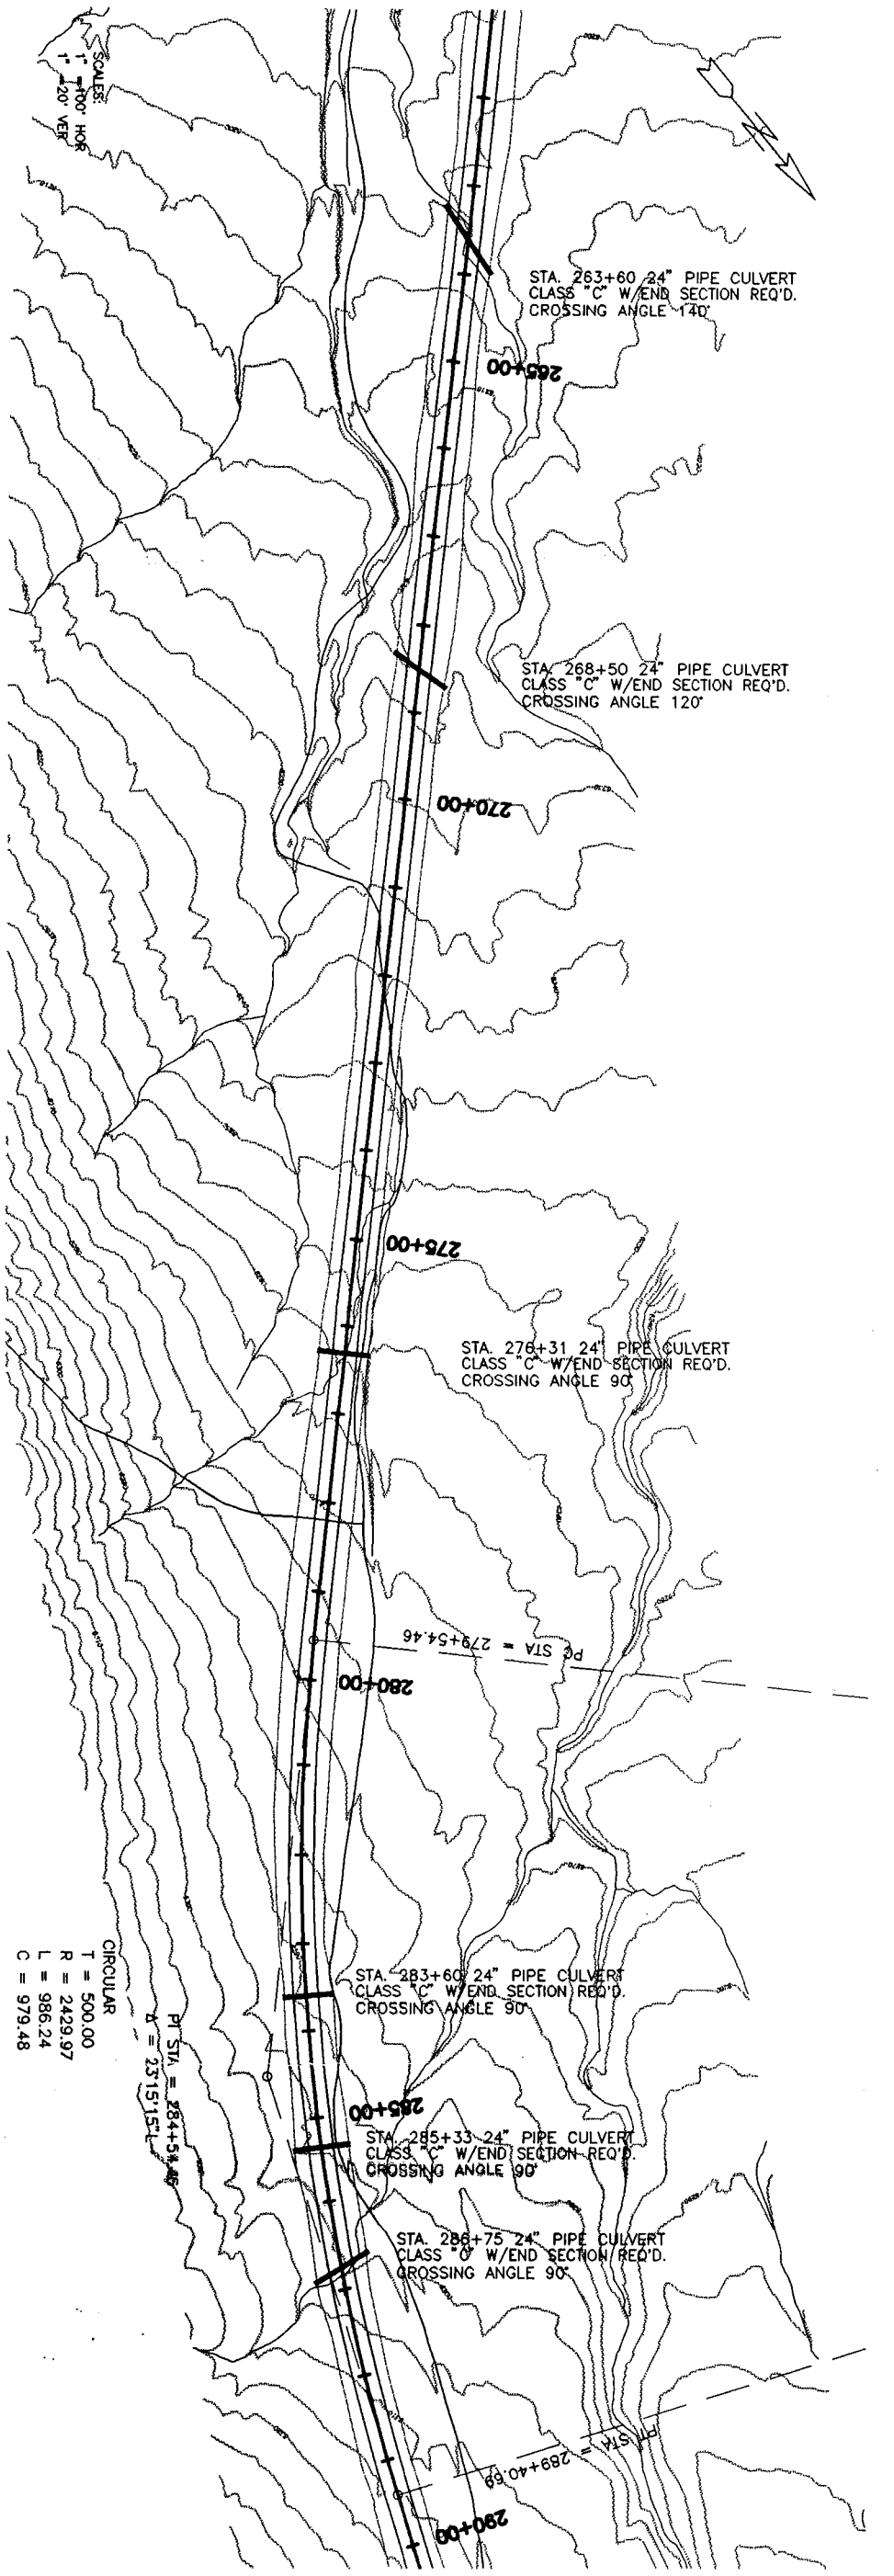

PLATE II-1

Carbon County

C Canyon Road

PLAN & PROFILE – STA 261+00 to 290+00

SHEET NO.

CREAMER & NOBLE ENGINEERS
ST. GEORGE, UTAH

DESIGNED DJS	DATE APPROVED	REVISION	DATE		
CHECKED KRN	PROJECT NO.	REVISION	DATE		
DRAWN LOB	SCALE AS SHOWN	REVISION	DATE		

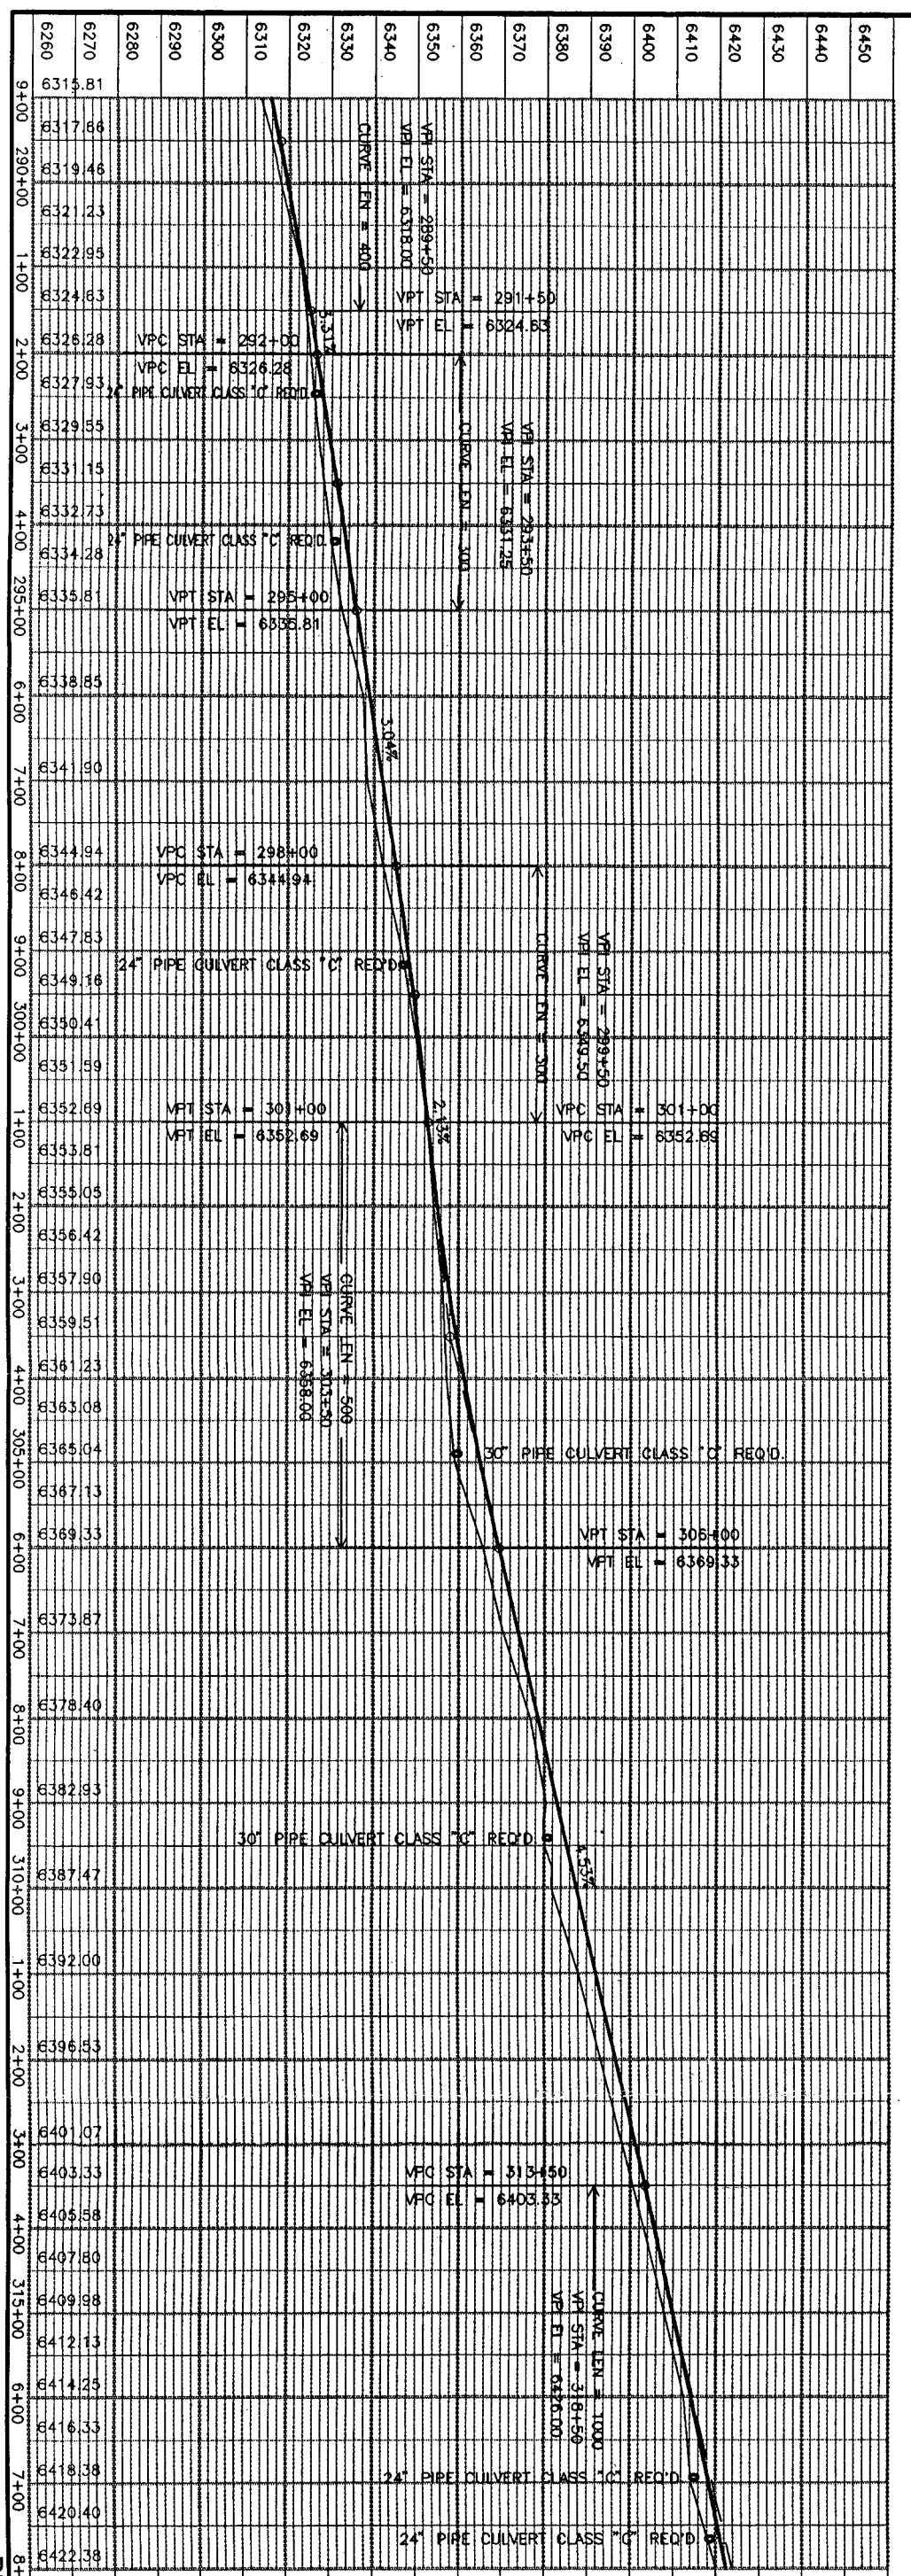

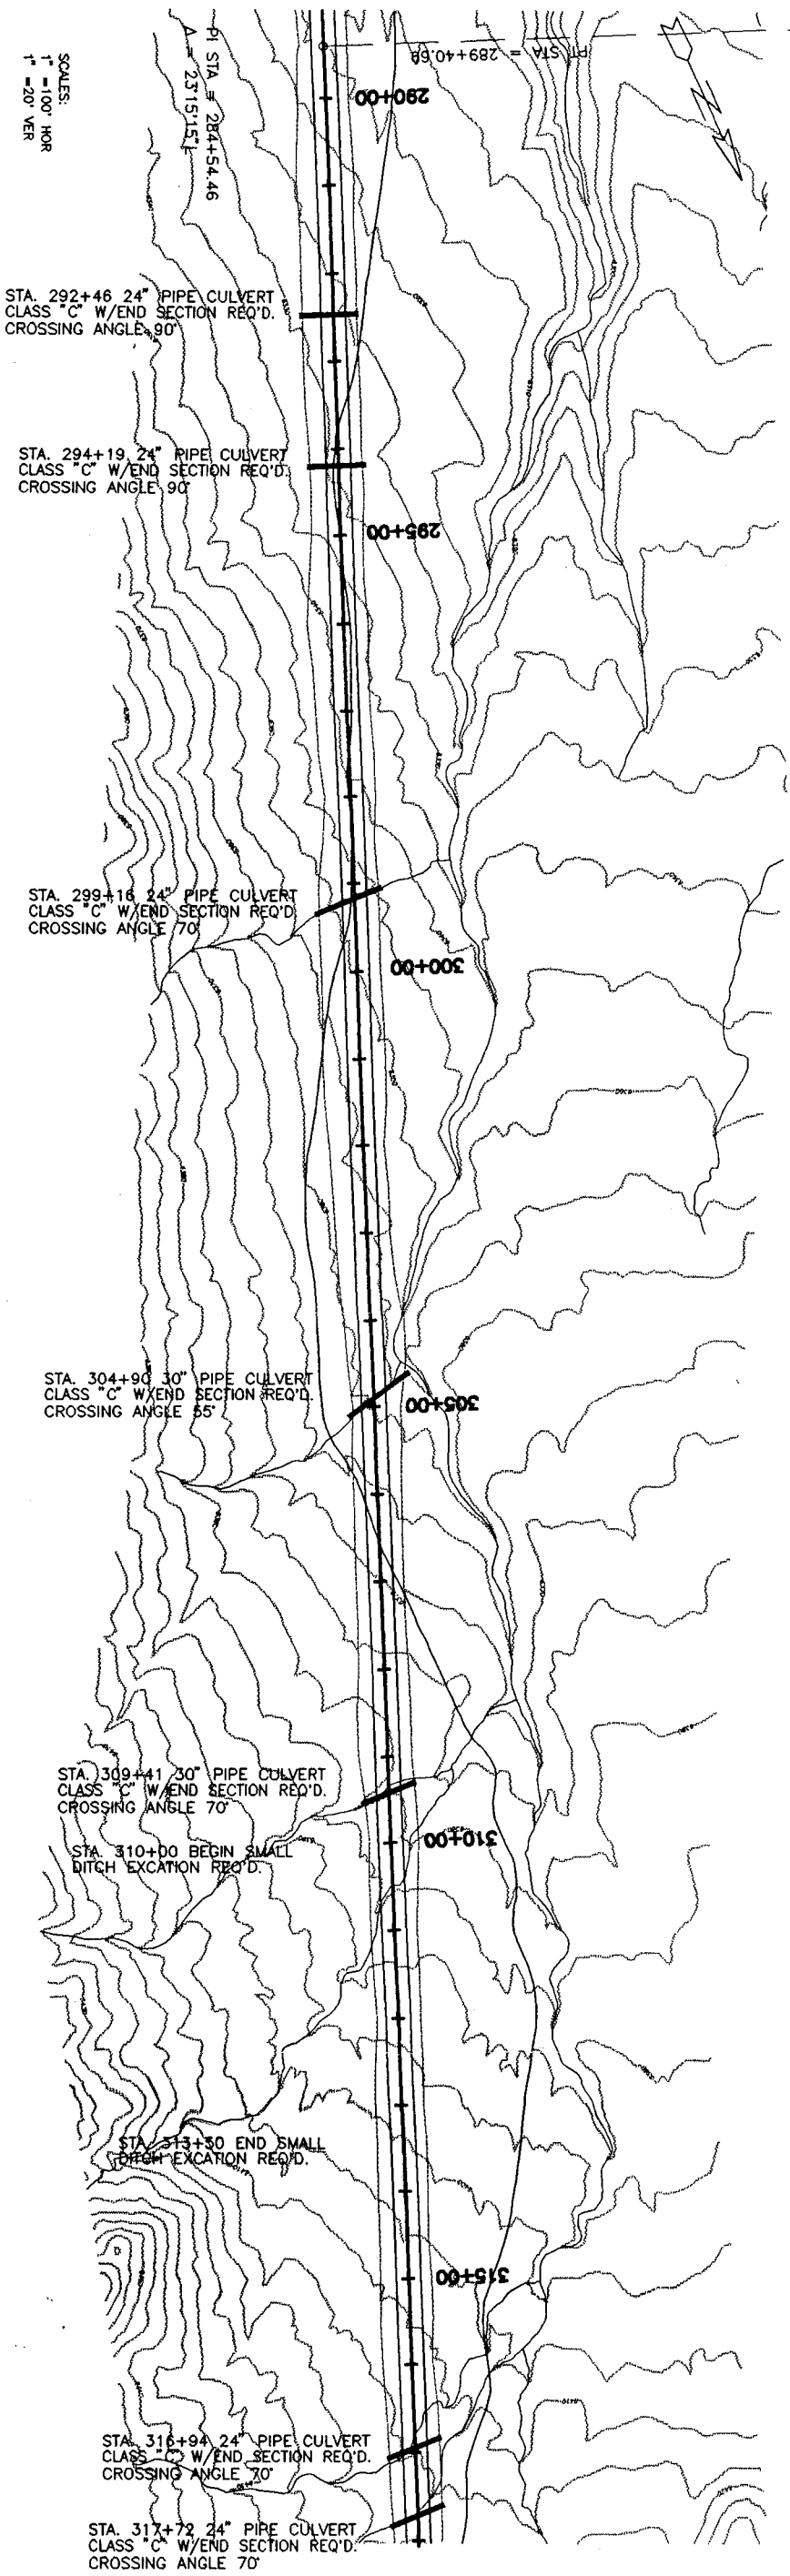

PLATE II-J

SHEET NO.

Carbon County

C Canyon Road

PLAN & PROFILE – STA 289+00 to 318+00

CREAMER & NOBLE ENGINEERS
ST. GEORGE, UTAH

DESIGNED	DATE APPROVED	REVISION	DATE
DJS			
CHECKED	PROJECT NO.	REVISION	DATE
KRN			
DRAWN	SCALE	REVISION	DATE
LOB	AS SHOWN		

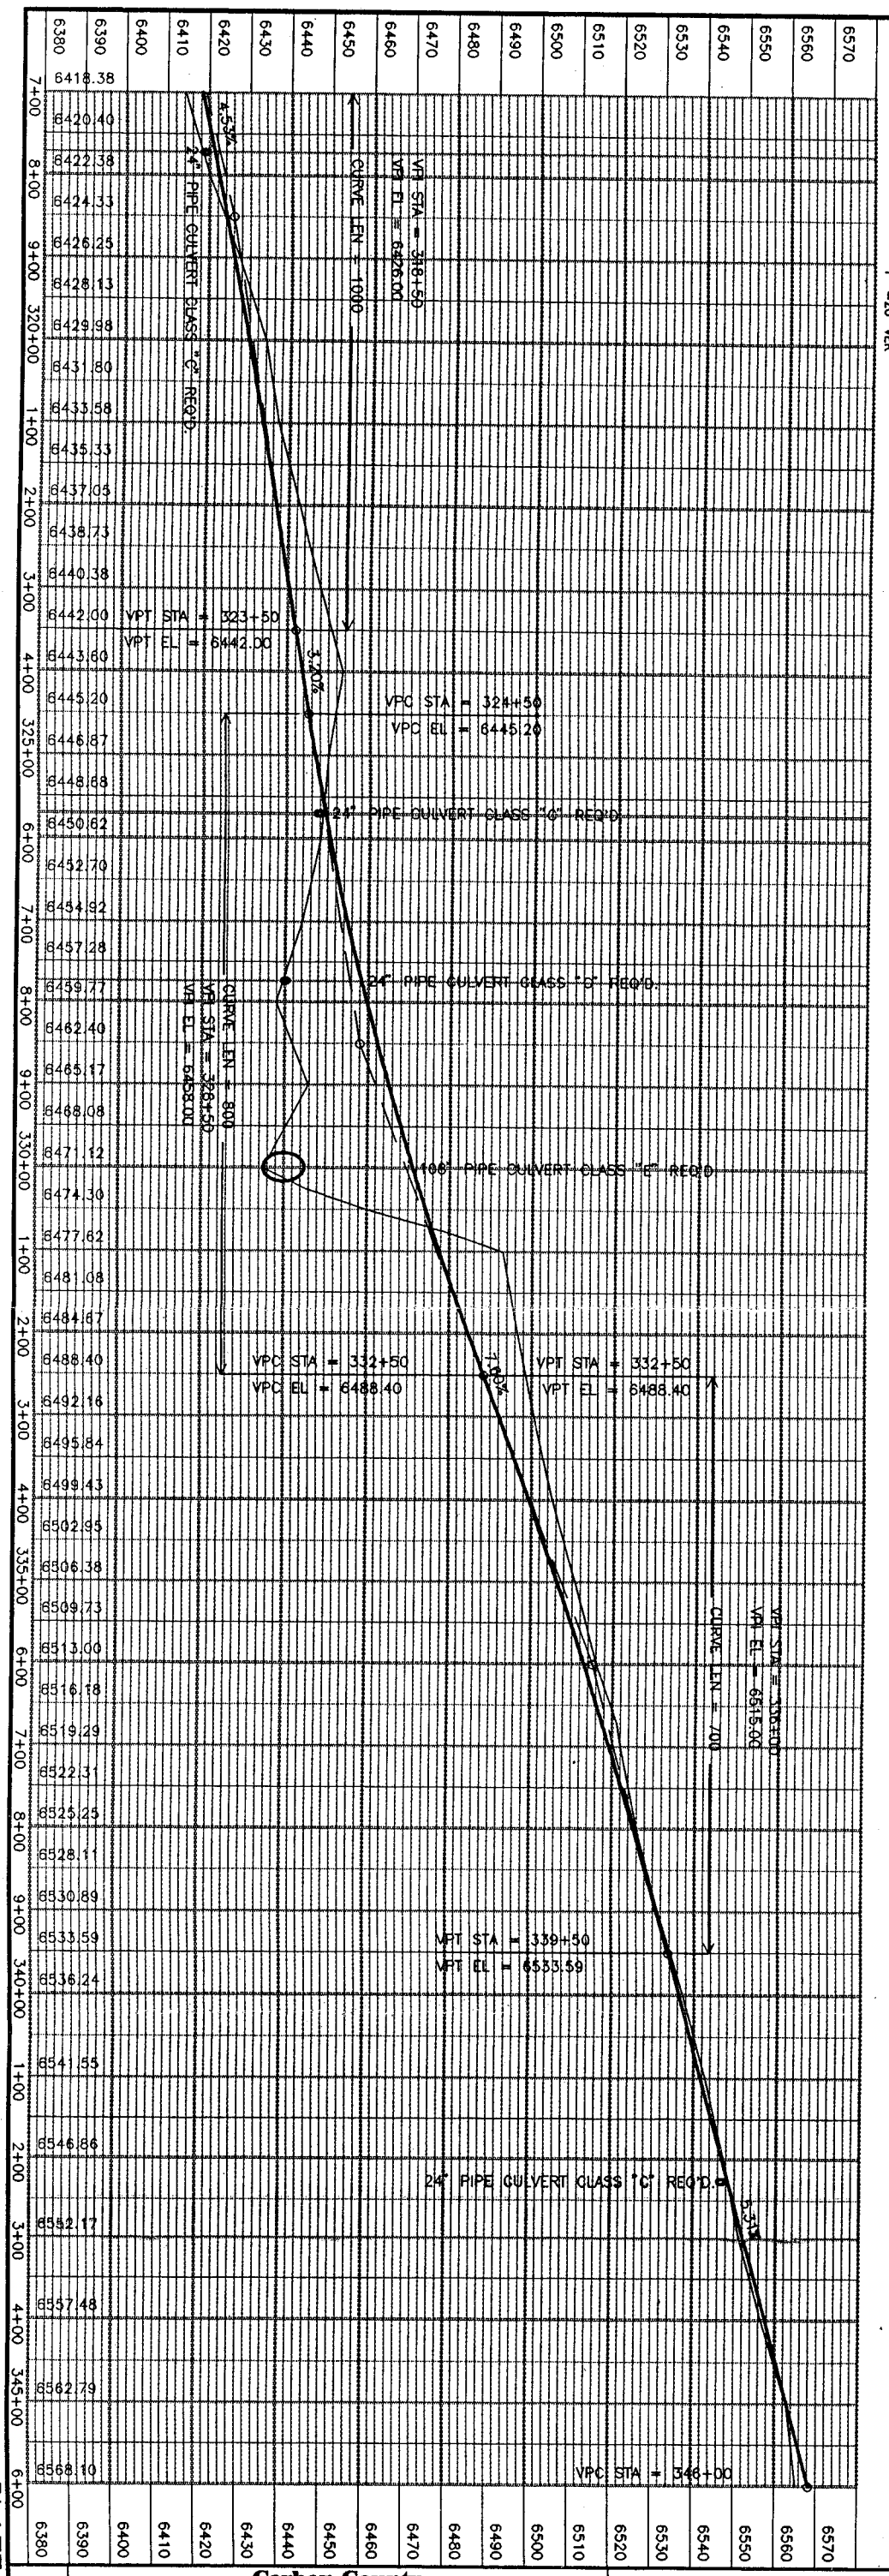

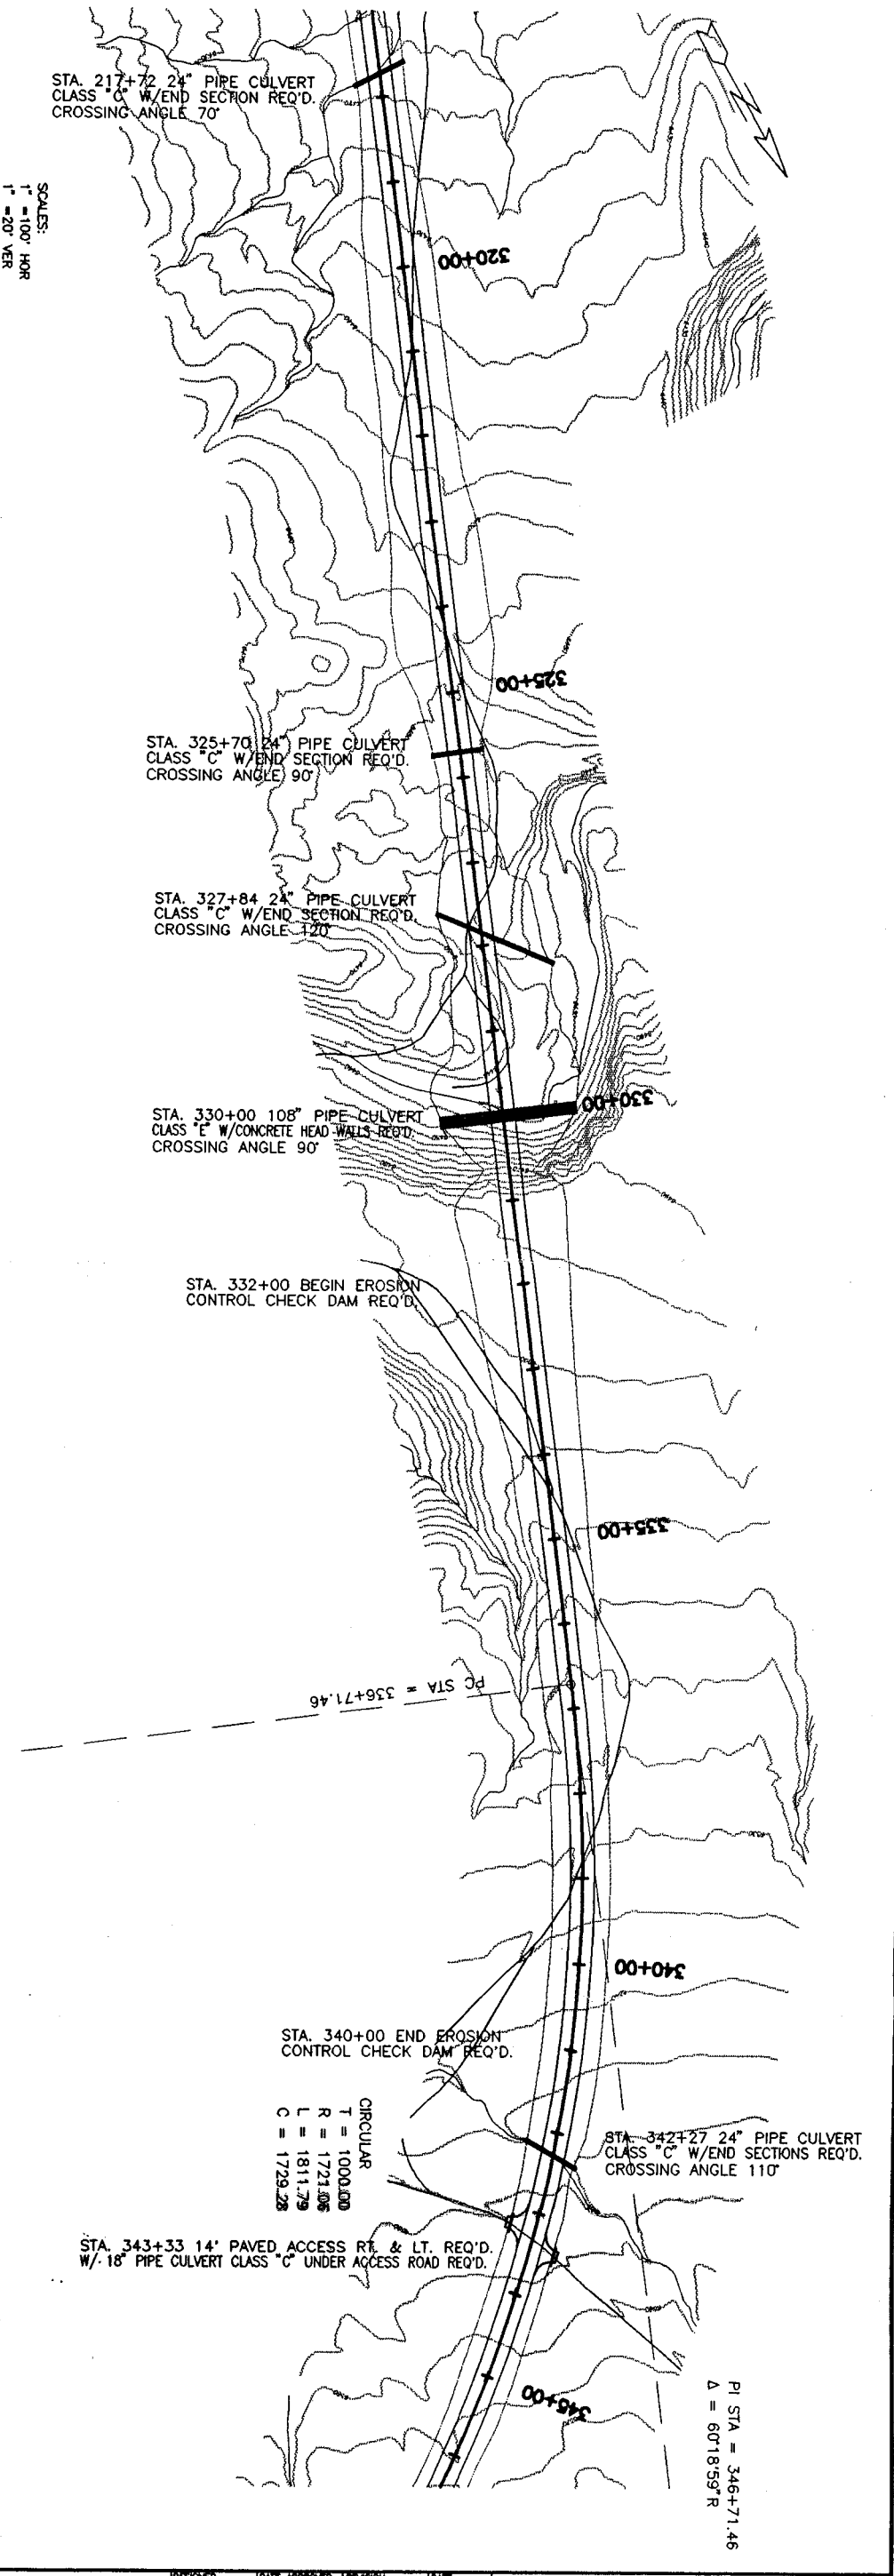

PLATE II-K

SHEET NO.

Carbon County

C Canyon Road

PLAN & PROFILE – STA 317+00 to 346+00

CREAMER & NOBLE ENGINEERS
ST. GEORGE, UTAH

DESIGNED	DATE APPROVED	REVISION	DATE
DJS			
CHECKED	PROJECT NO.	REVISION	DATE
KRN			
DRAWN	SCALE	REVISION	DATE
LOB	AS SHOWN		

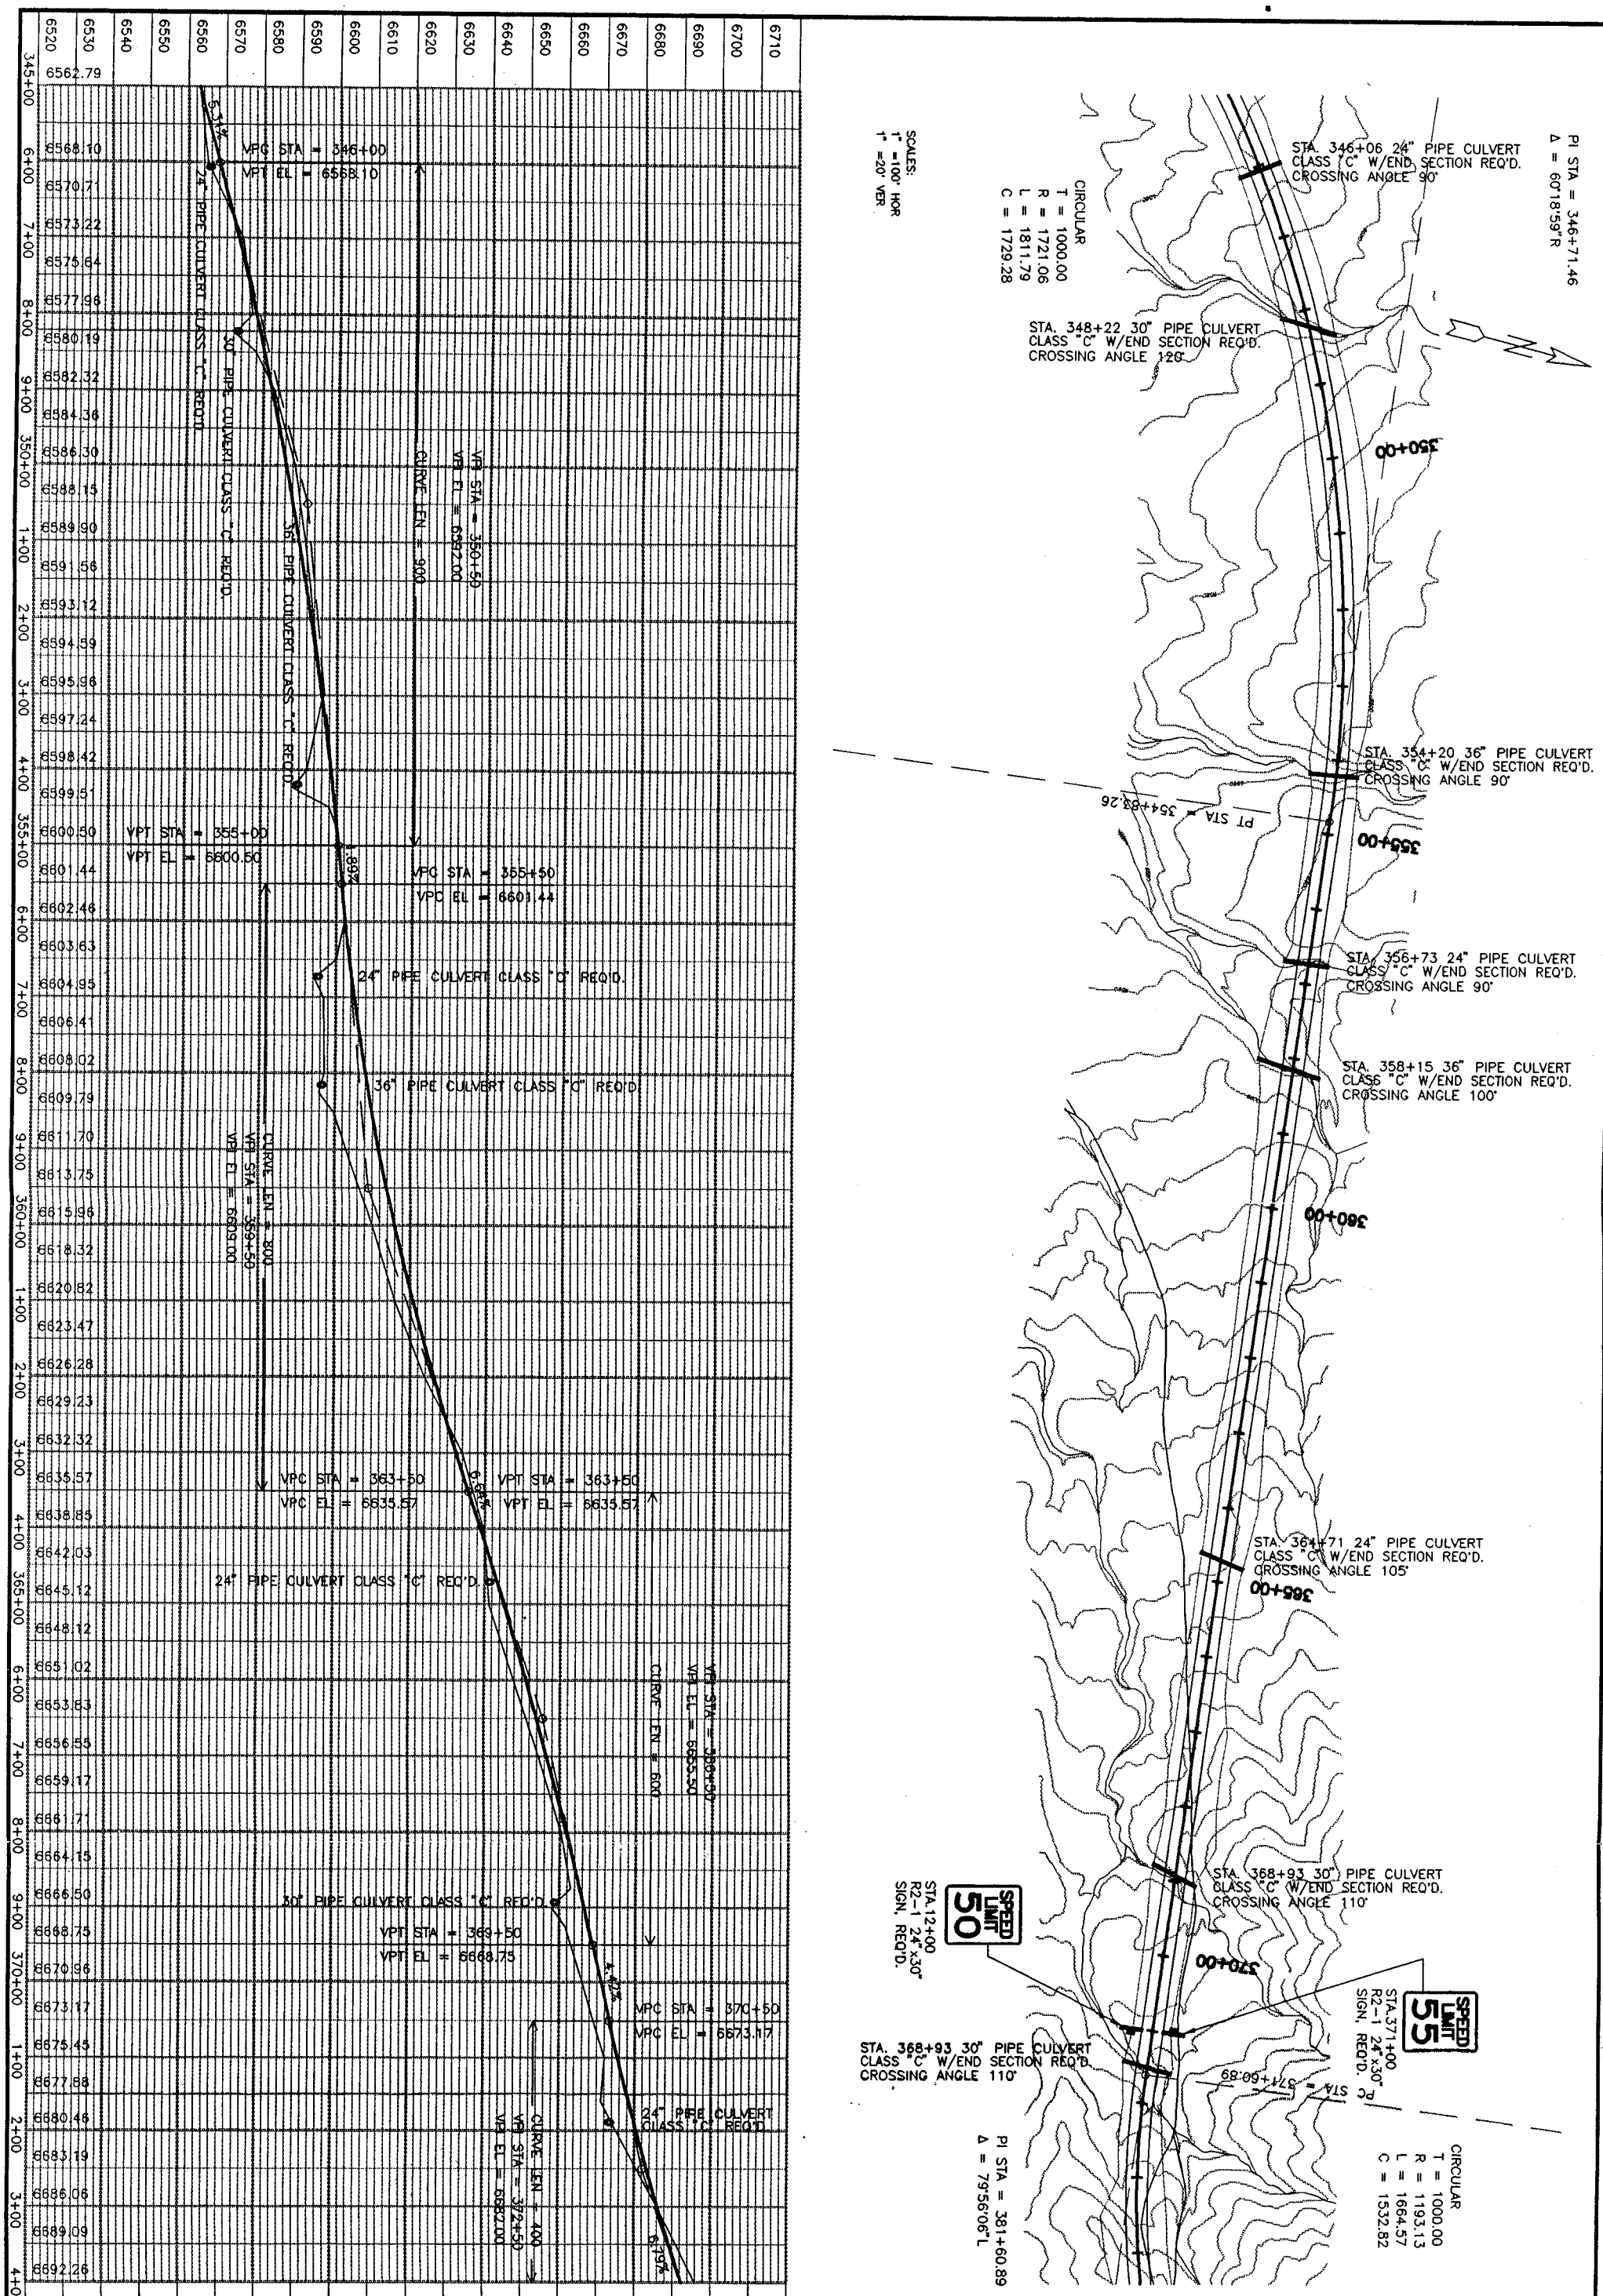

PLATE II-L

Carbon County

C Canyon Road

PLAN & PROFILE – STA 345+00 to 374+00

SHEET NO.

CREAMER & NOBLE ENGINEERS
ST. GEORGE, UTAH

DESIGNED	DATE APPROVED	REVISION	DATE
DJS			
CHECKED	PROJECT NO.	REVISION	DATE
KRN			
DRAWN	SCALE	REVISION	DATE
LOB	AS SHOWN		

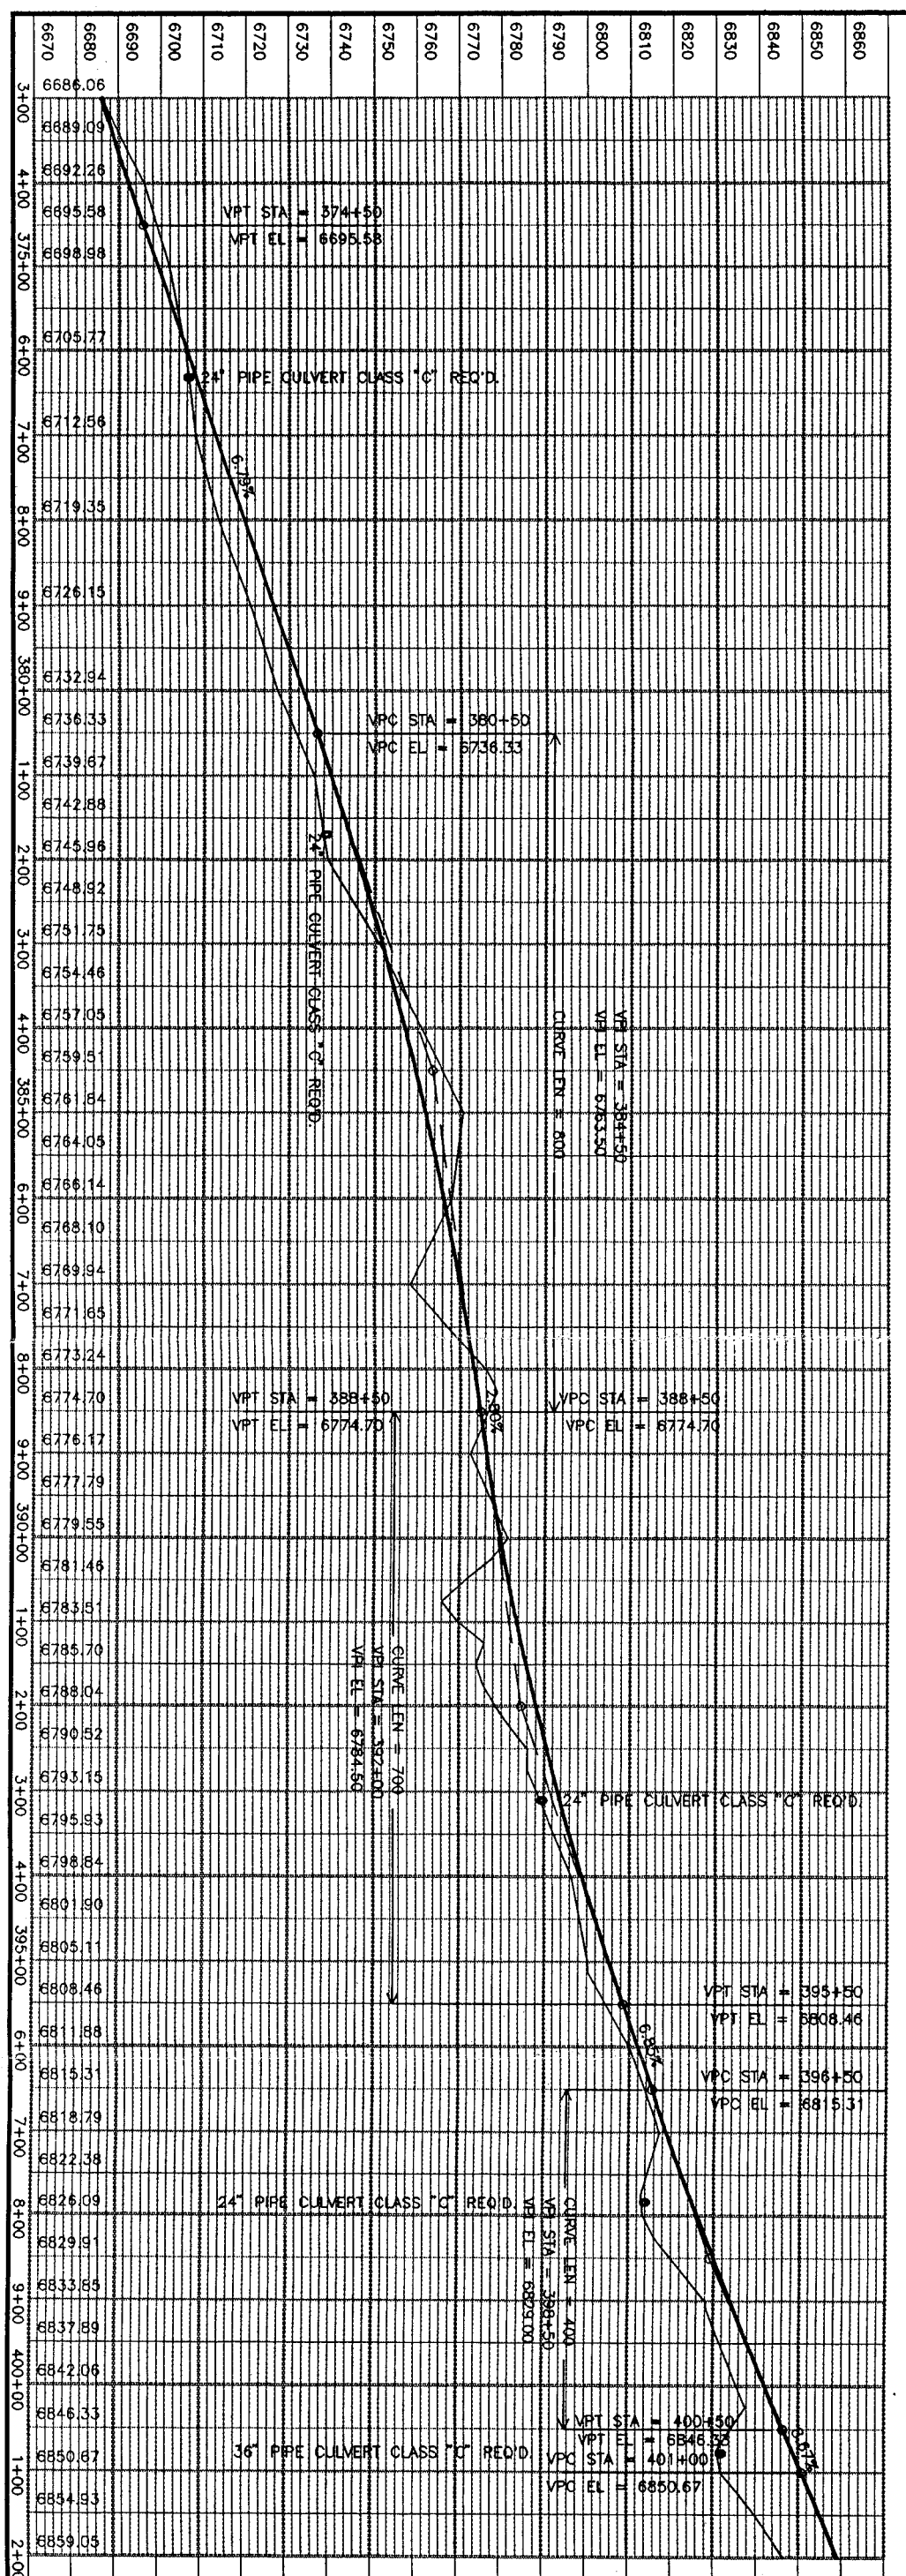

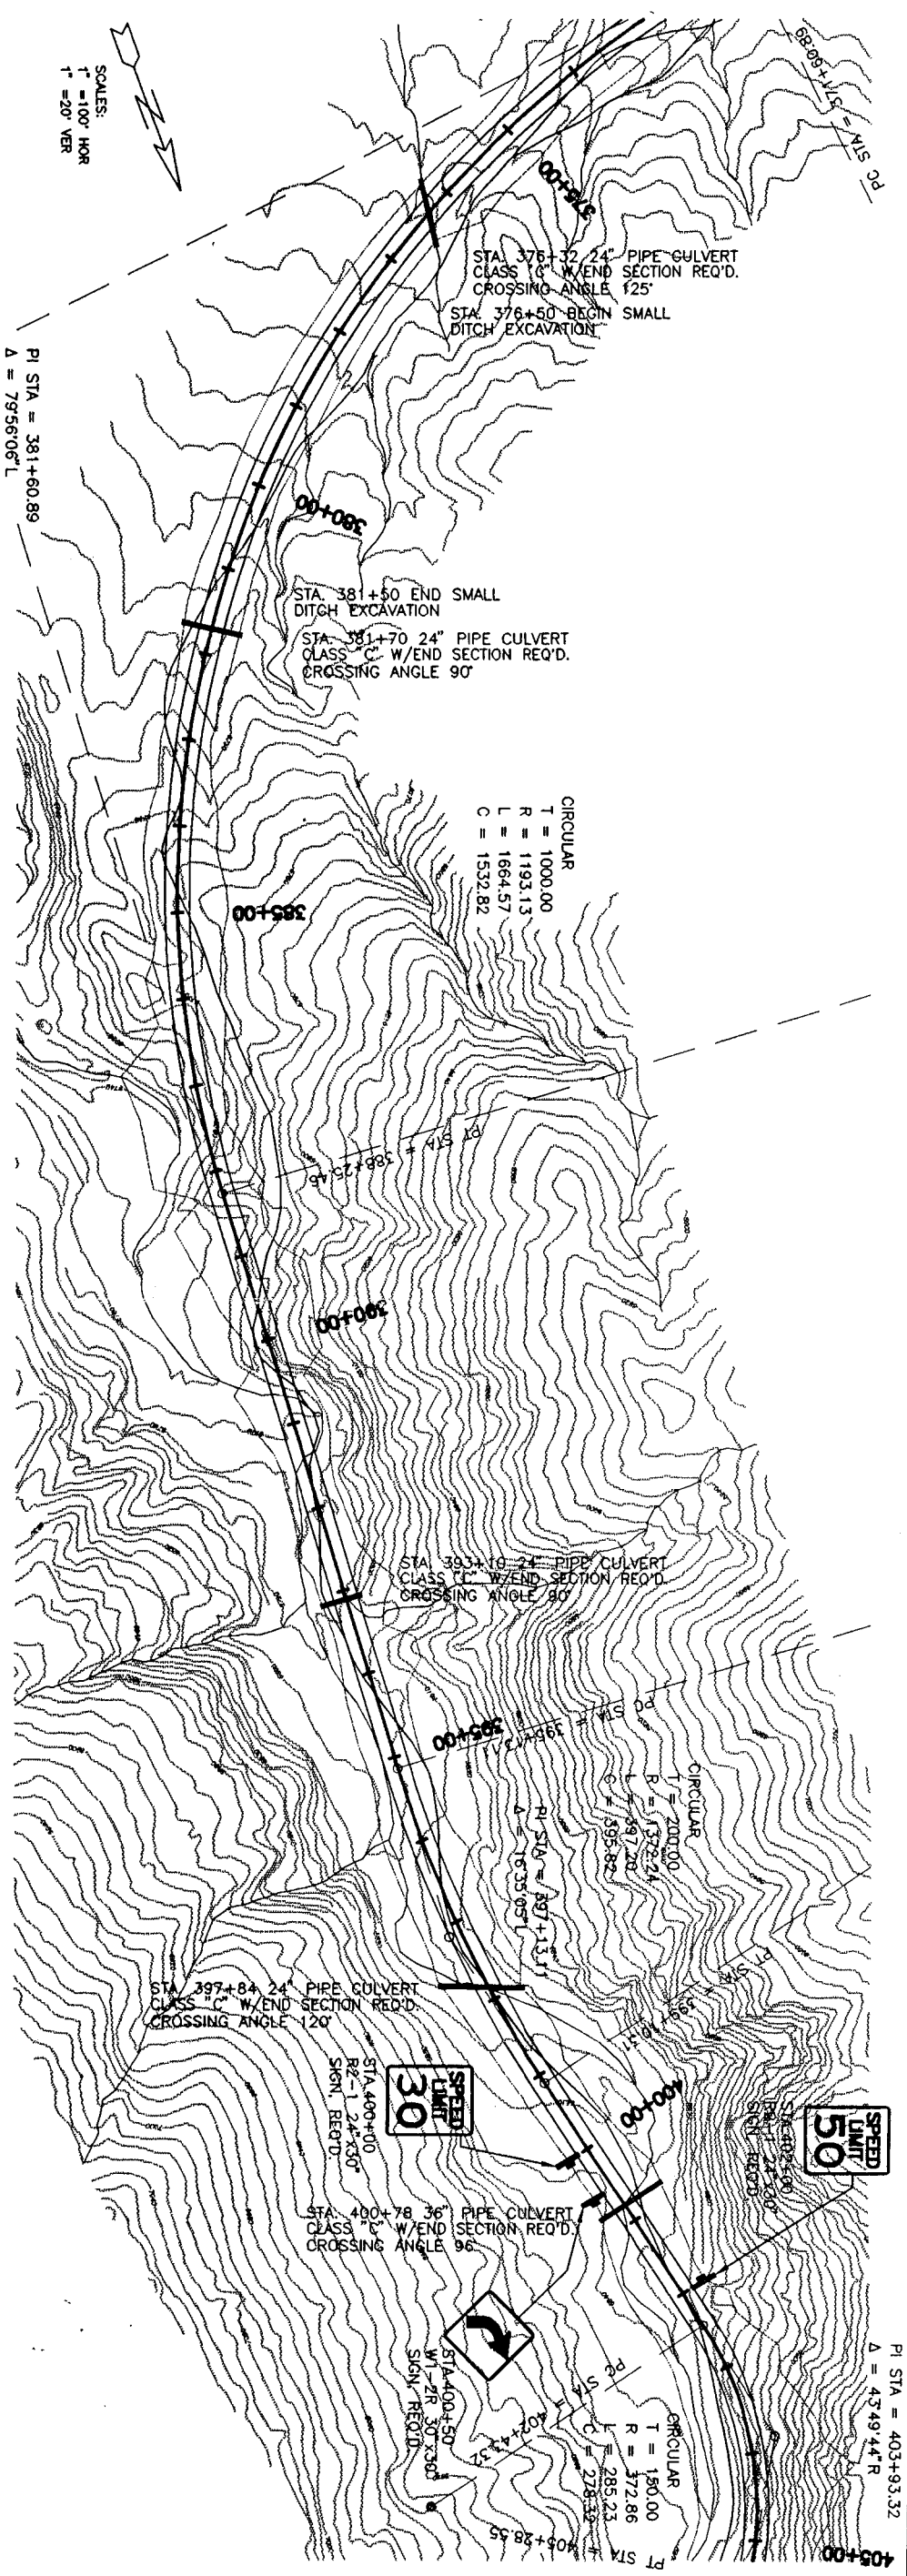

PI ATF II-M

Carbon County

C Canyon Road

PLAN & PROFILE – STA 373+00 to 402+00

SHEET NO.

CREAMER & NOBLE ENGINEERS
ST. GEORGE, UTAH

DESIGNED	DATE APPROVED	REVISION	DATE
DJS			
CHECKED	PROJECT NO.	REVISION	DATE
KRN			
DRAWN	SCALE	REVISION	DATE
LOB	AS SHOWN		

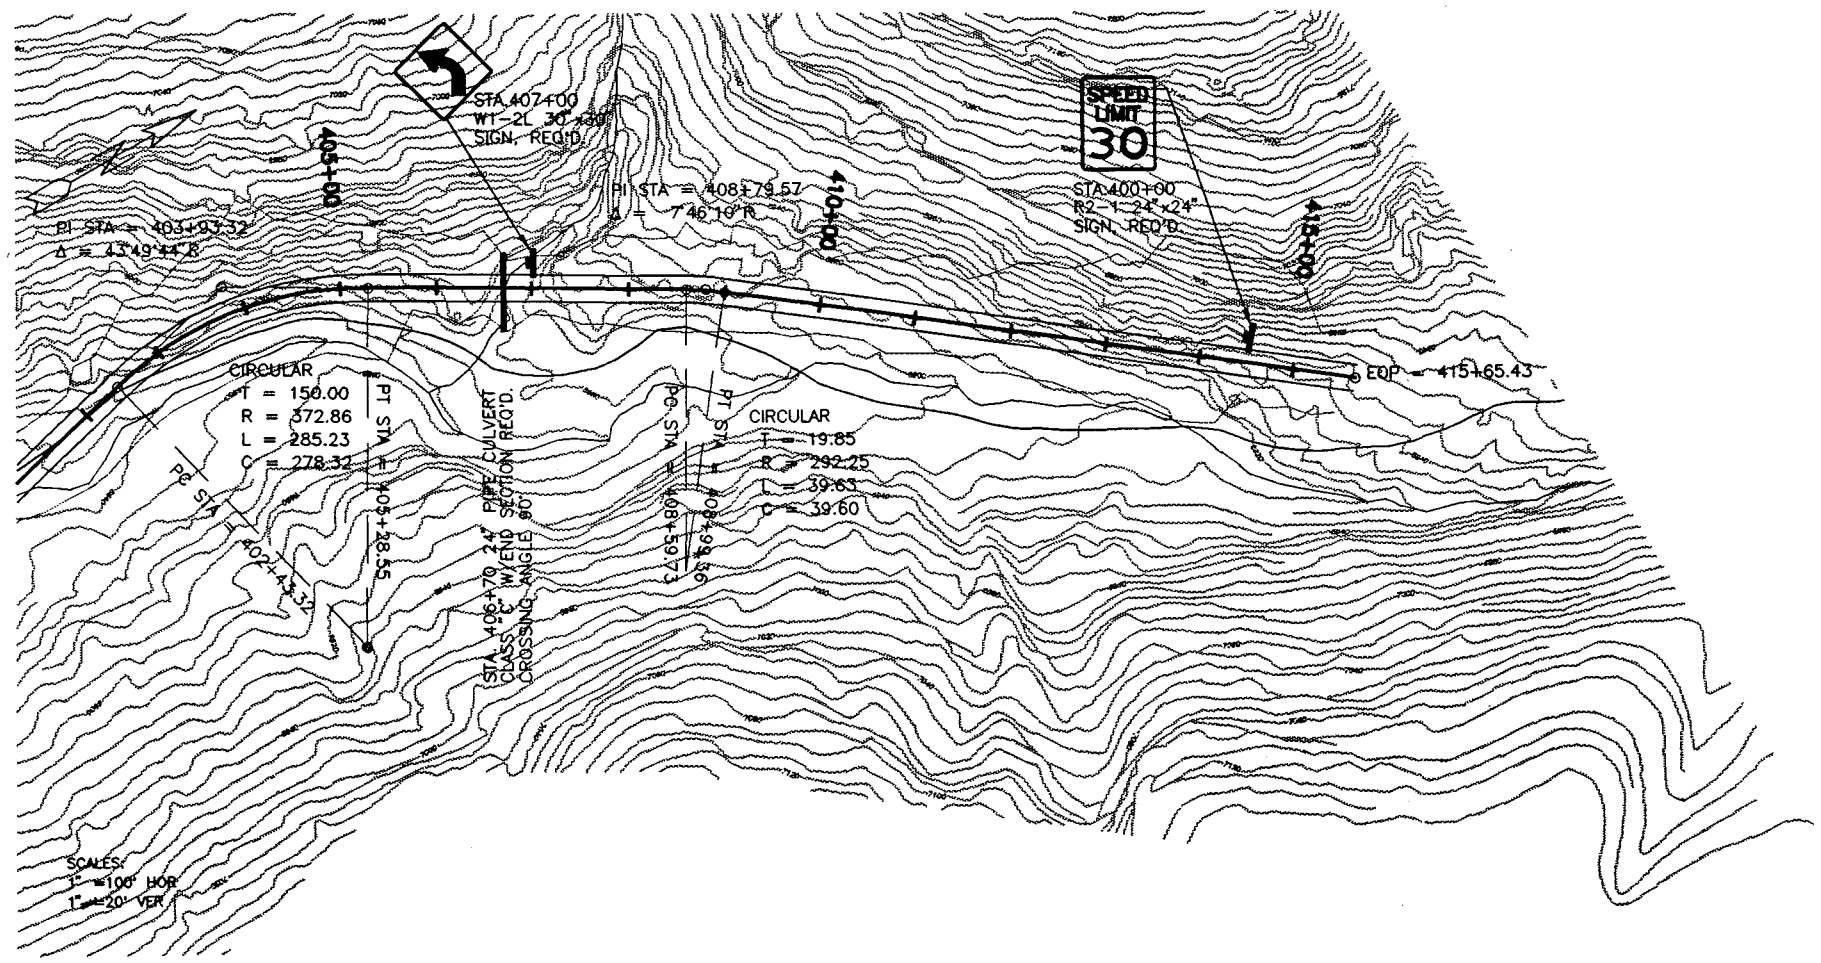

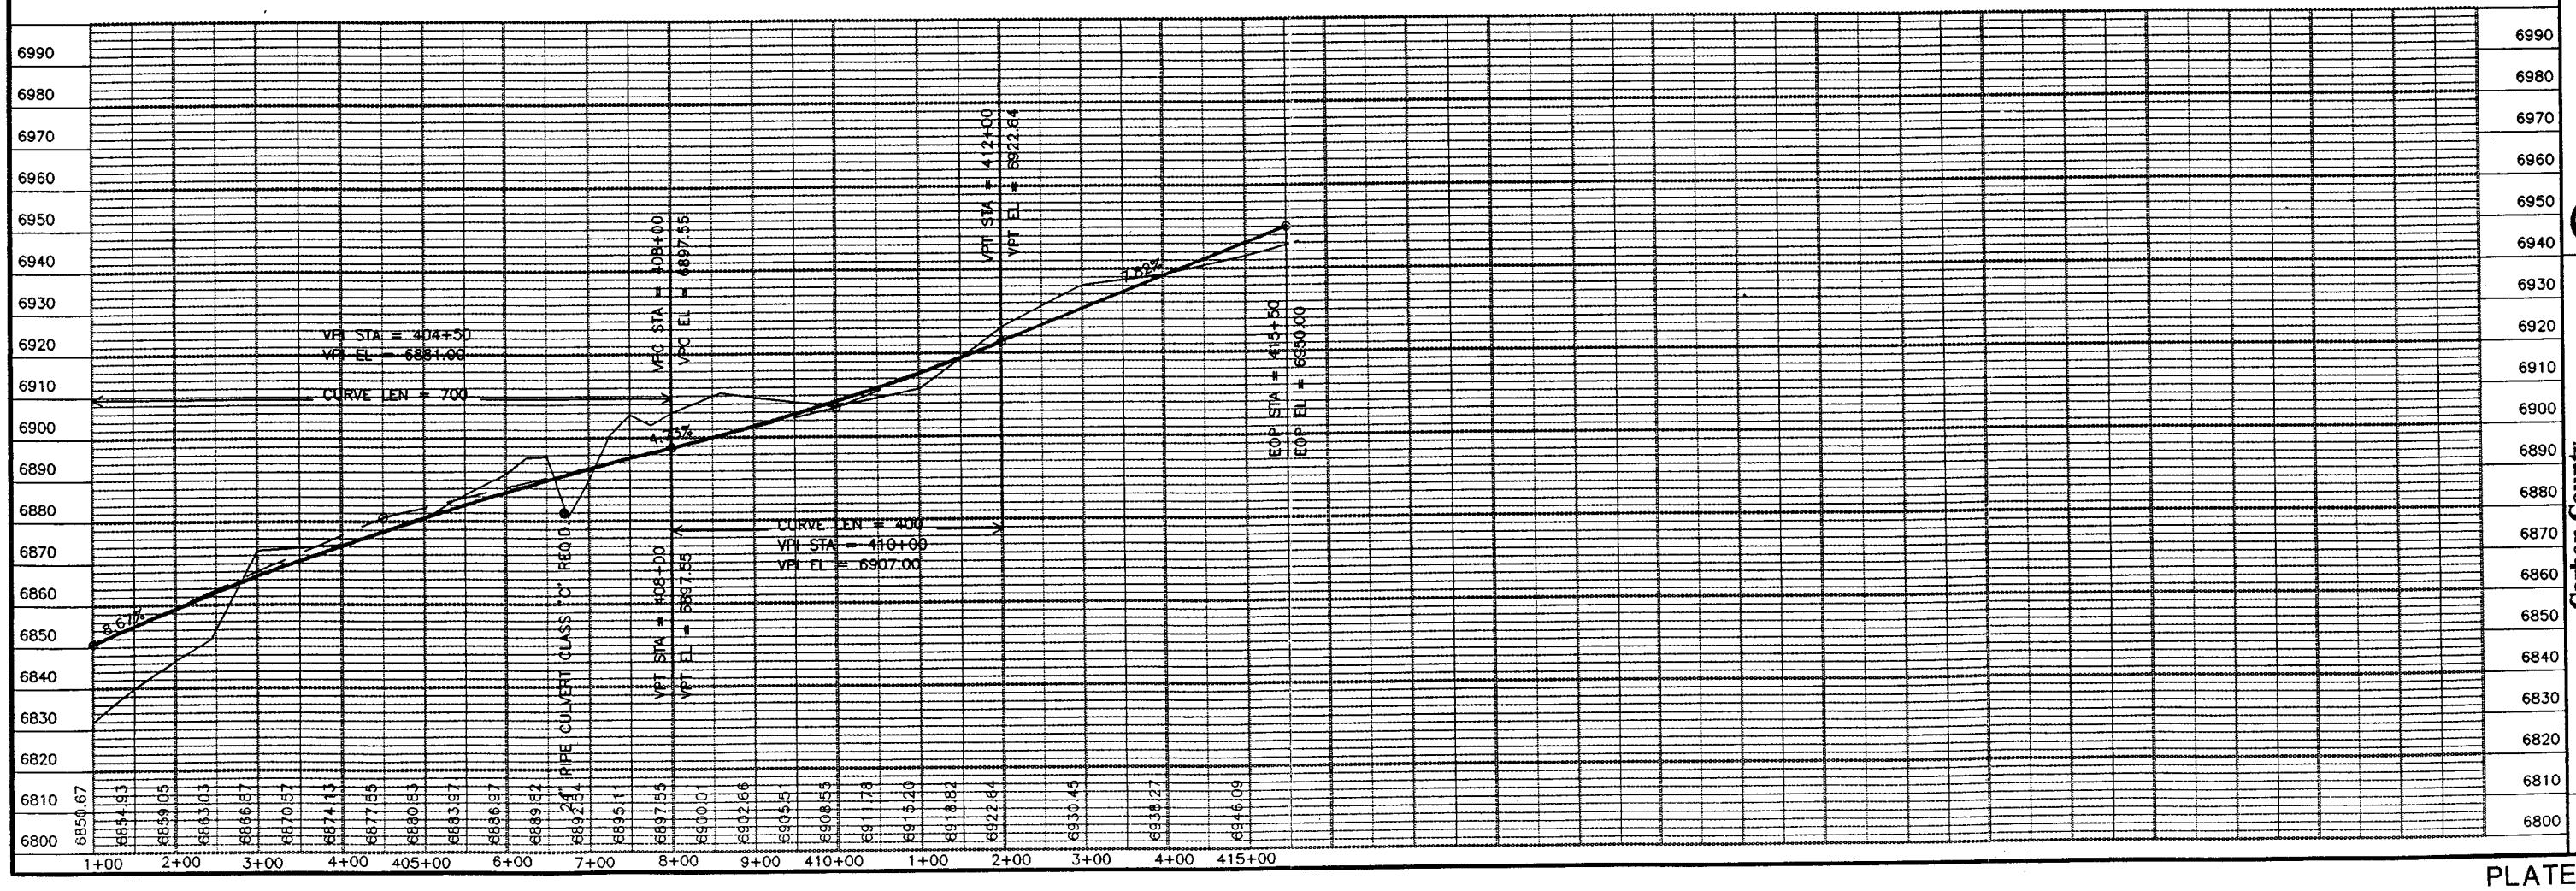

DESIGNED	DJS	DATE APPROVED	
CHECKED	KRN	PROJECT NO.	
DRAWN	LOB	SCALE	AS SHOWN

REVISION	DATE
REVISION	DATE
REVISION	DATE

CREAMER & NOBLE ENGINEERS
ST. GEORGE, UTAH

Carbon County
C Canyon Road
PLAN & PROFILE – STA 401+00 to 430+00

SHEET NO.

PLATE II-N

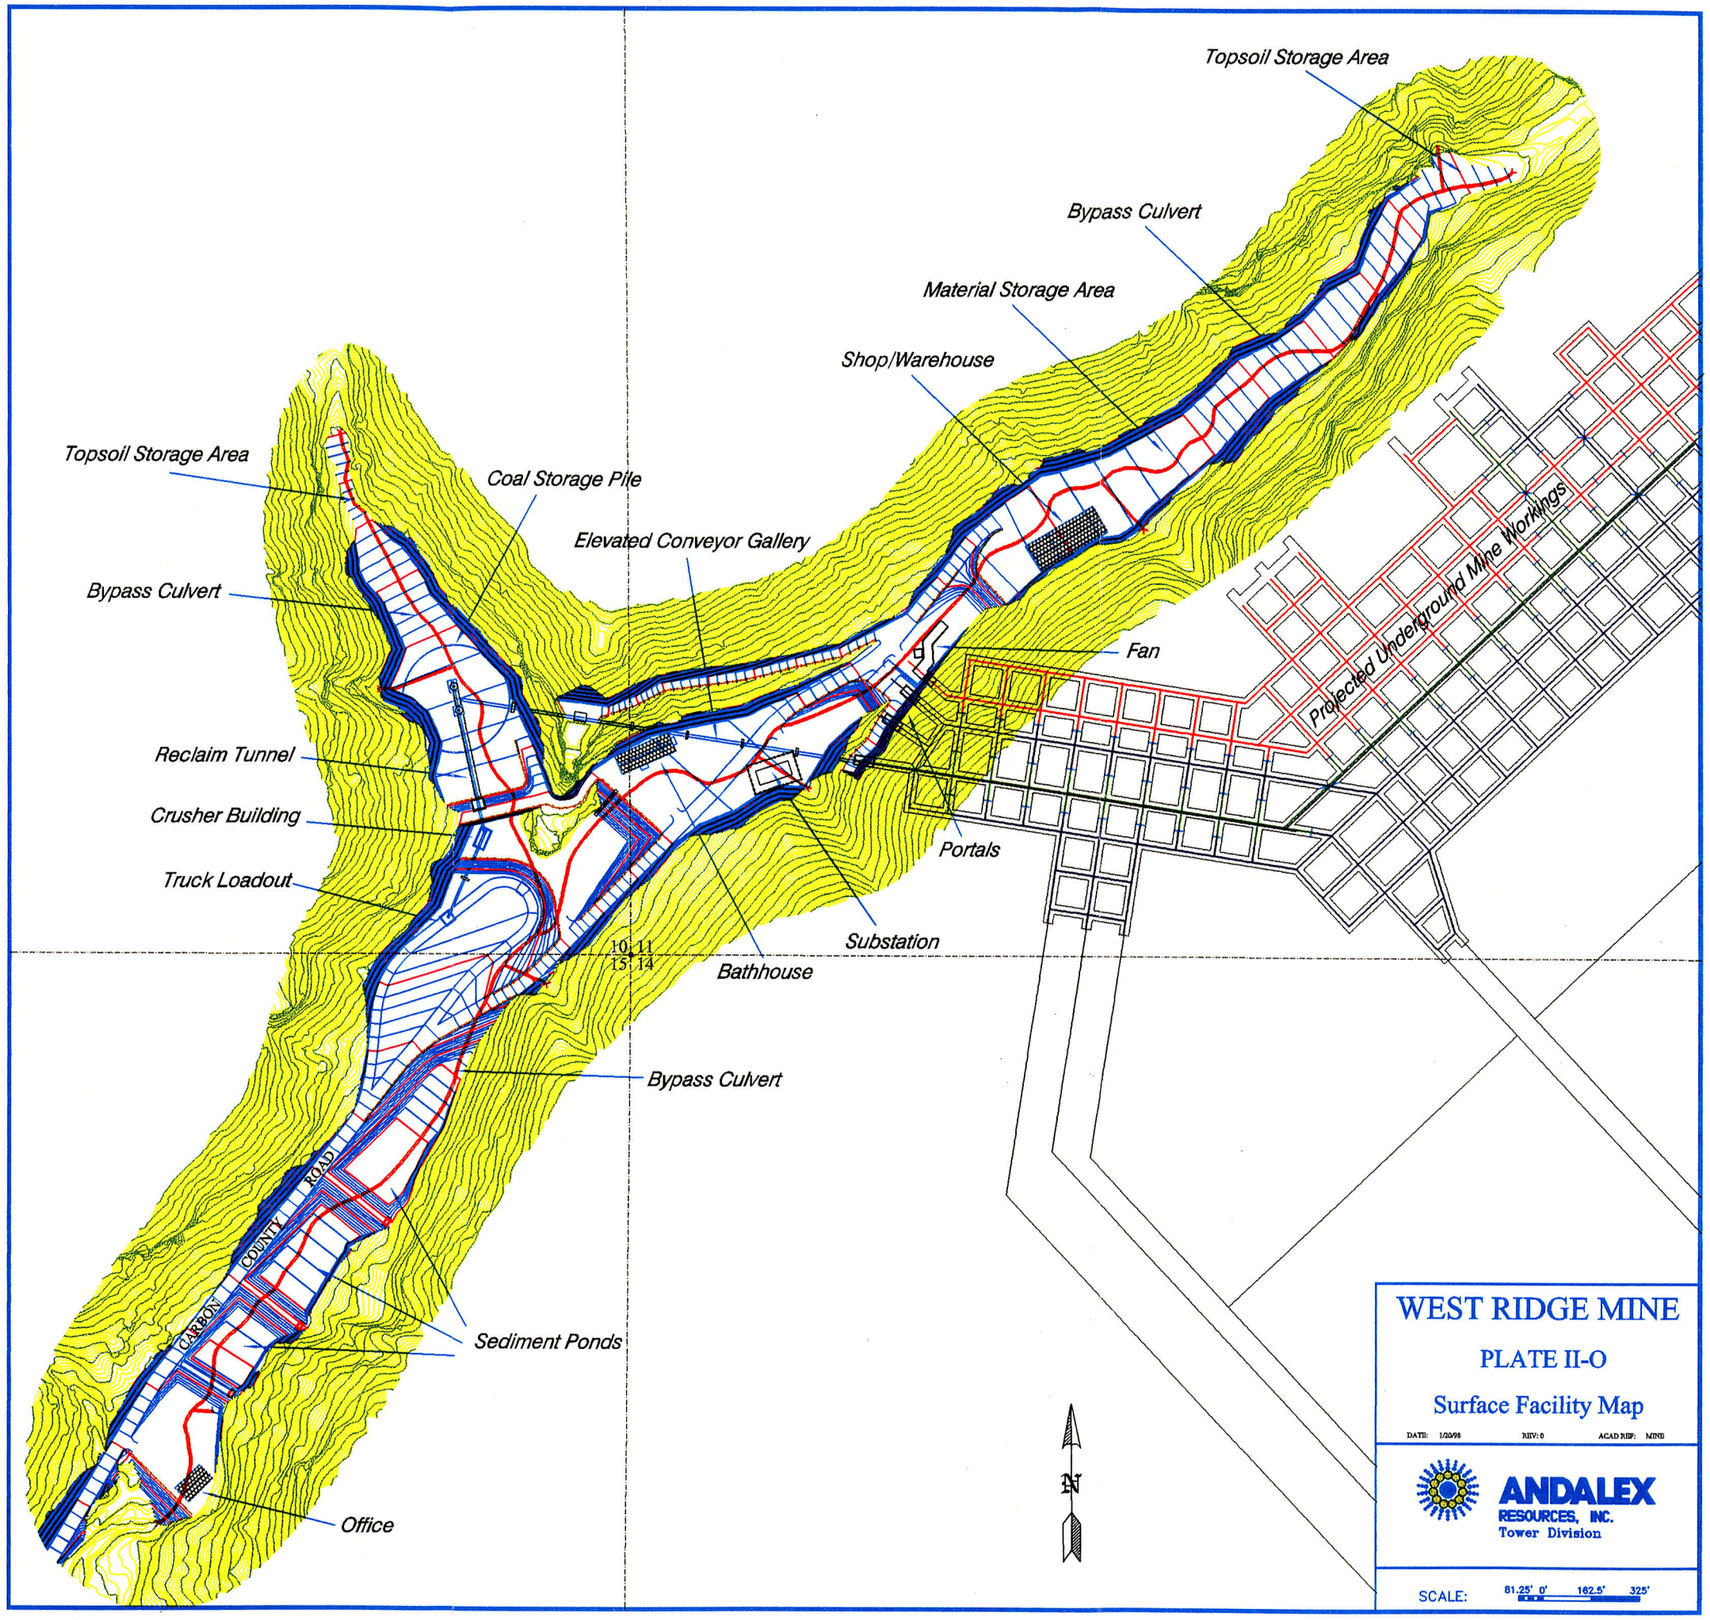
Topsoil Storage Area
Bypass Culvert
Material Storage Area
Shop/Warehouse
Topsoil Storage Area
Coal Storage Pile
Elevated Conveyor Gallery
Bypass Culvert
Fan
Reclaim Tunnel
Crusher Building
Truck Loadout
Portals
Substation
Bathhouse
Bypass Culvert
Sediment Ponds
Office
Projected Underground Mine Workings
GARBON COUNTY ROAD
10 11
15 14
N
WEST RIDGE MINE
PLATE II-O
Surface Facility Map
DATE: 1/20/98
REV: 0
ACAD REF: MINE
ANDALEX
RESOURCES, INC.
Tower Division
SCALE:
81.25' 0' 162.5' 325'