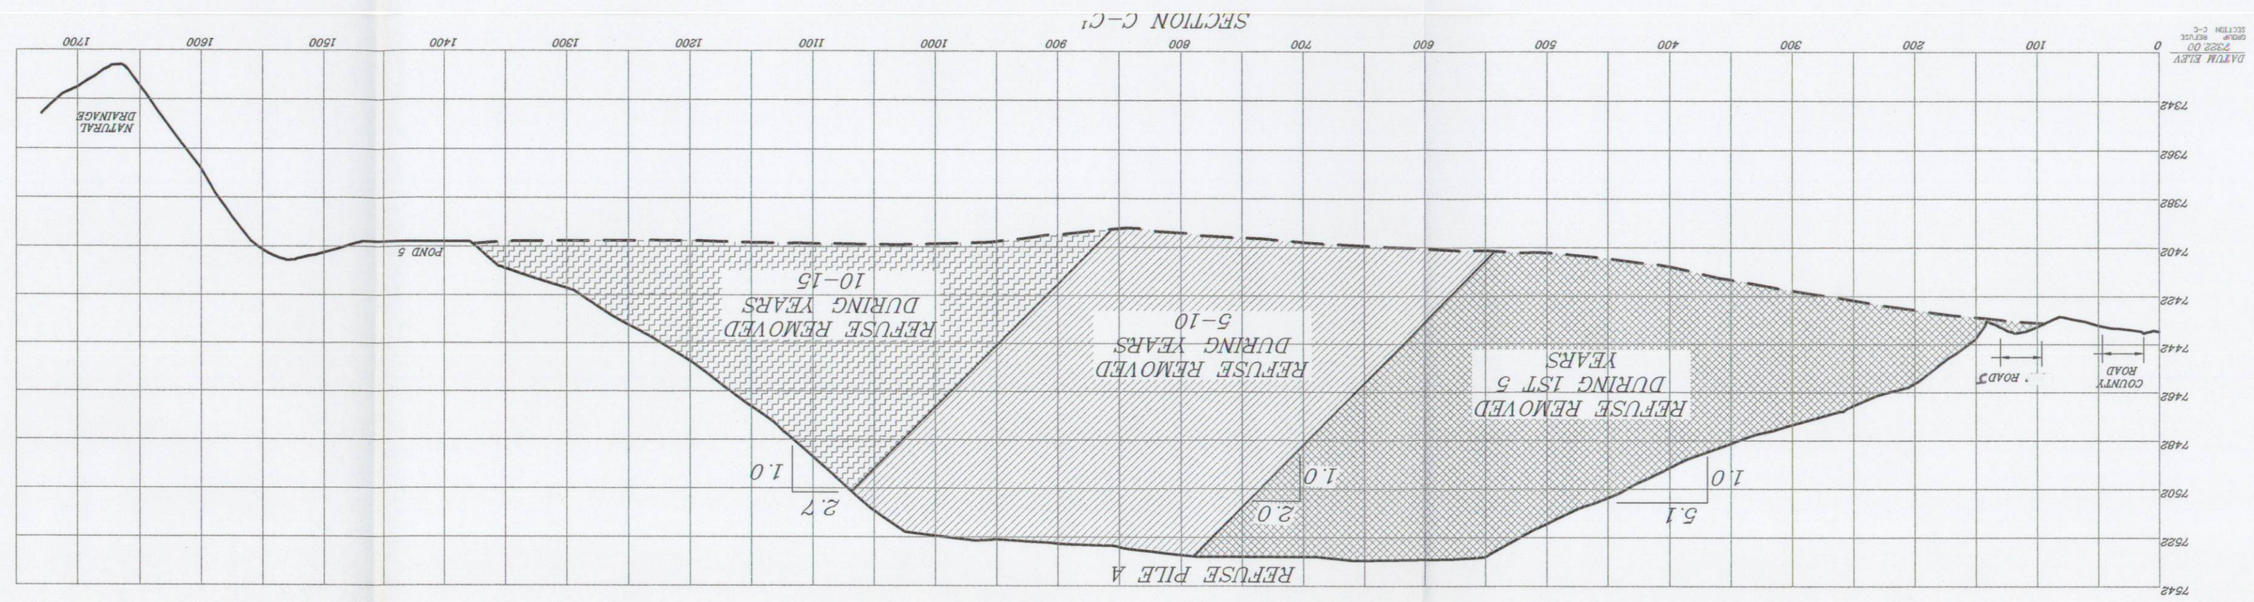

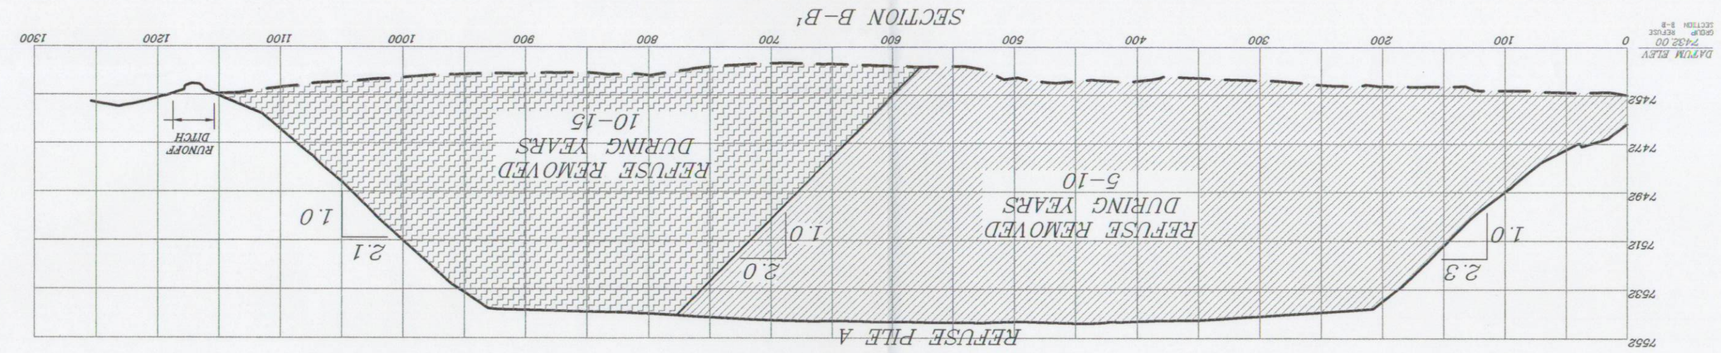

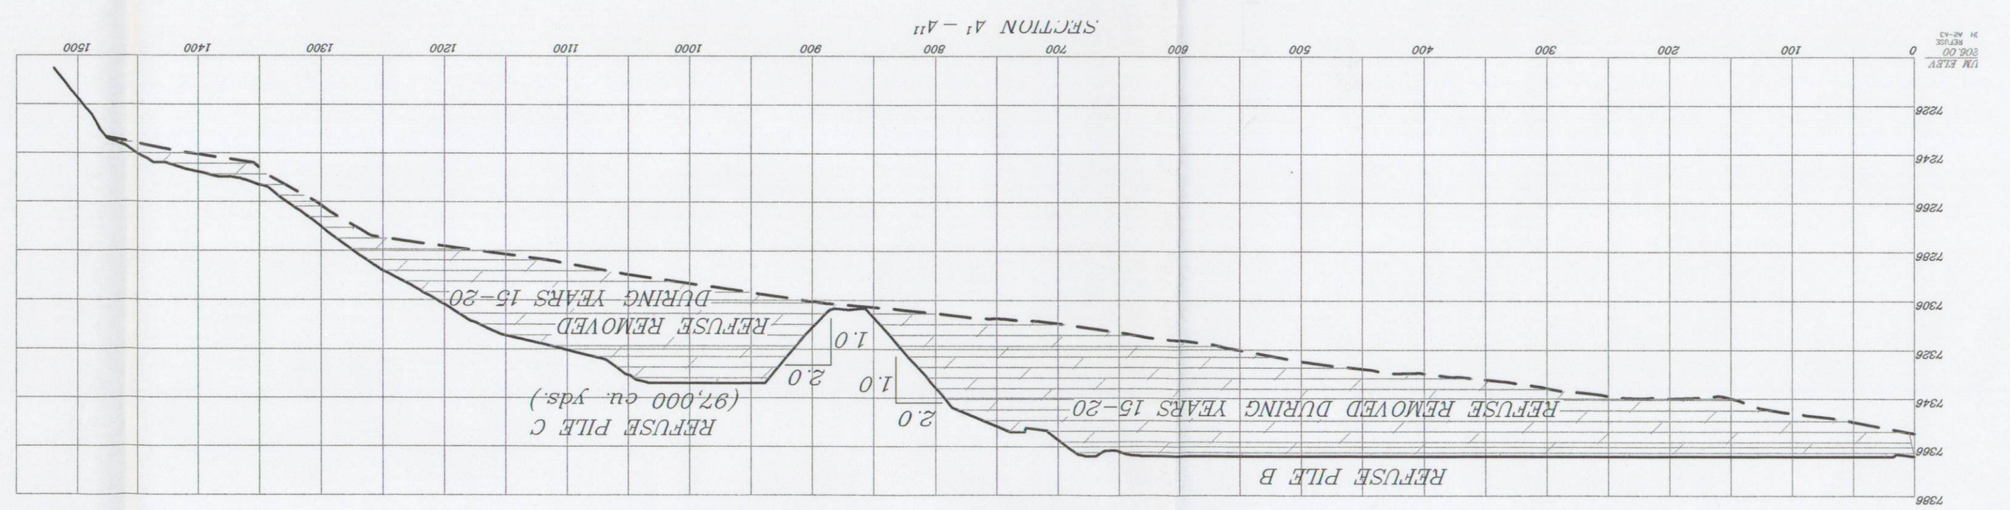

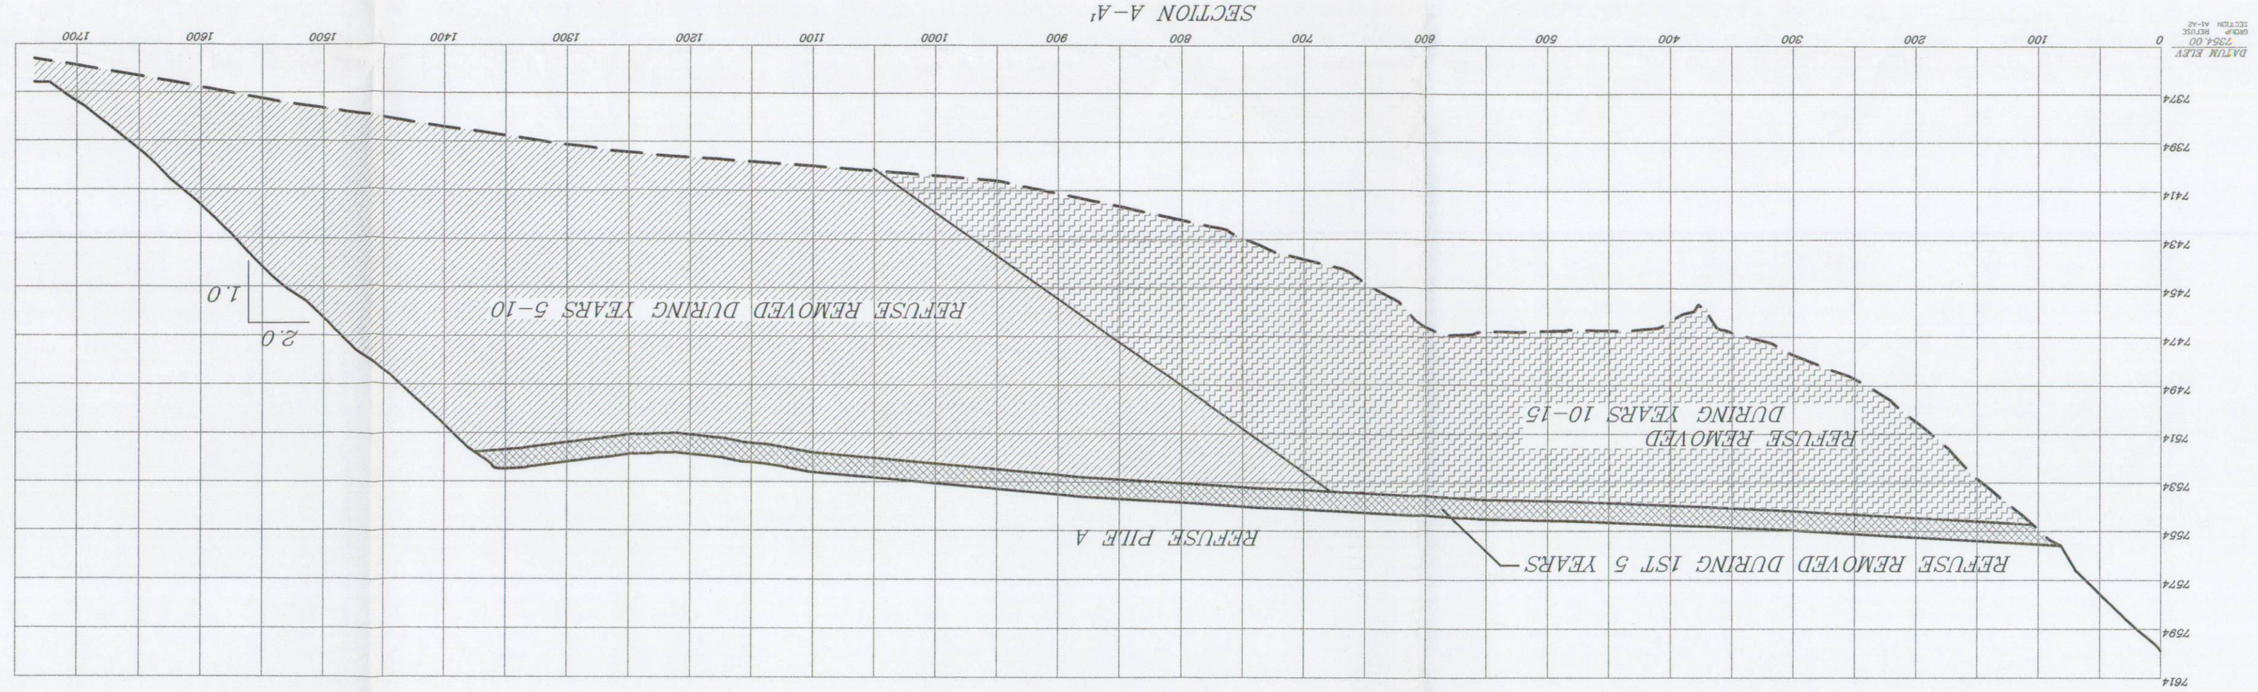

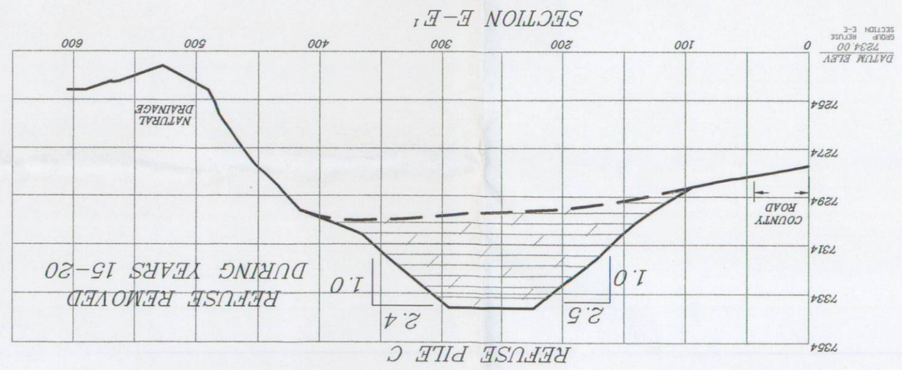

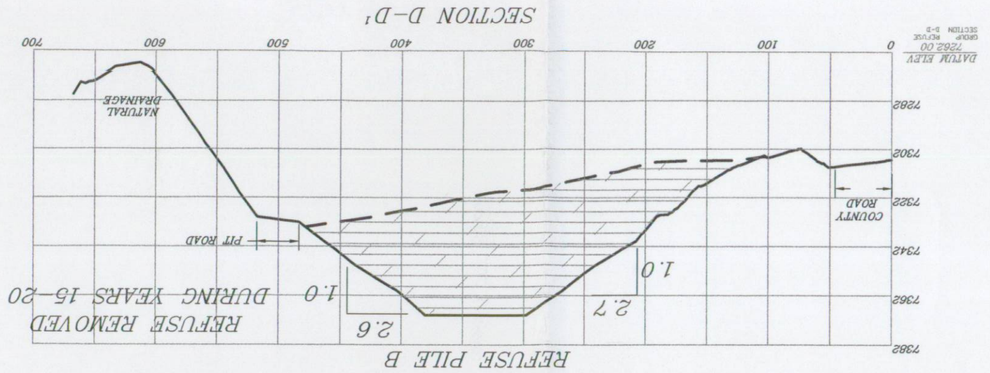

LEGEND

- REFUSE REMOVED DURING 1ST 5 YEARS (APPROX 1,430,000 cu. yds.)
- REFUSE REMOVED DURING YEARS 5–10 (APPROX 1,430,000 cu. yds.)
- REFUSE REMOVED DURING YEARS 10–15 (APPROX 1,430,000 cu. yds.)
- REFUSE REMOVED DURING YEARS 15–20 (APPROX 410,000 cu. yds.)

RECEIVED
MAR 24 2004
DIV. OF OIL, GAS & MINING

521.100e2

SHEET

DESIGNED	DRAWN	CHECKED
AH	AH	SSC

PSOMAS
2825 East Cottonwood Parkway, Suite 120
Salt Lake City, Utah 84121
(801) 270-5777 (801) 270-5782 (FAX)

SCA / STAR POINT WASTE FUEL REFUSE PILE OPERATION PLAN

SLOPE EXCAVATION ALTERNATIVE X-SECTIONS

PROJECT NO.	DATE
8SUN010600	02-06-03

SCALE

LICENSED PROFESSIONAL ENGINEER
STATE OF UTAH
No. 168 CARLTON S. GIBSON
03-19-04

Plotted: 03/11/04 18:16:25 U:\8SUN010600\New Permit\Drawings\C-521.100d.DWG